





APARTMENT BLOCK D
GROUND FLOOR LAYOUT

BLOCK D - FLOOR AREAS				
APT. UNIT	NET INTERNAL FLOOR AREA TO PLASTERFACE (M ²)	NET INTERNAL FLOOR AREA TO PLASTERFACE (FT ²)	NET INTERNAL FLOOR AREA TO STRUCTURE (M ²)	NET INTERNAL FLOOR AREA TO STRUCTURE (FT ²)
UNIT 1 (M4-3)	52.78 sqm	568.14 sqft	53.51 sqm	575.98 sqft
UNIT 2 (M4-3)	52.78 sqm	568.14 sqft	53.51 sqm	575.98 sqft

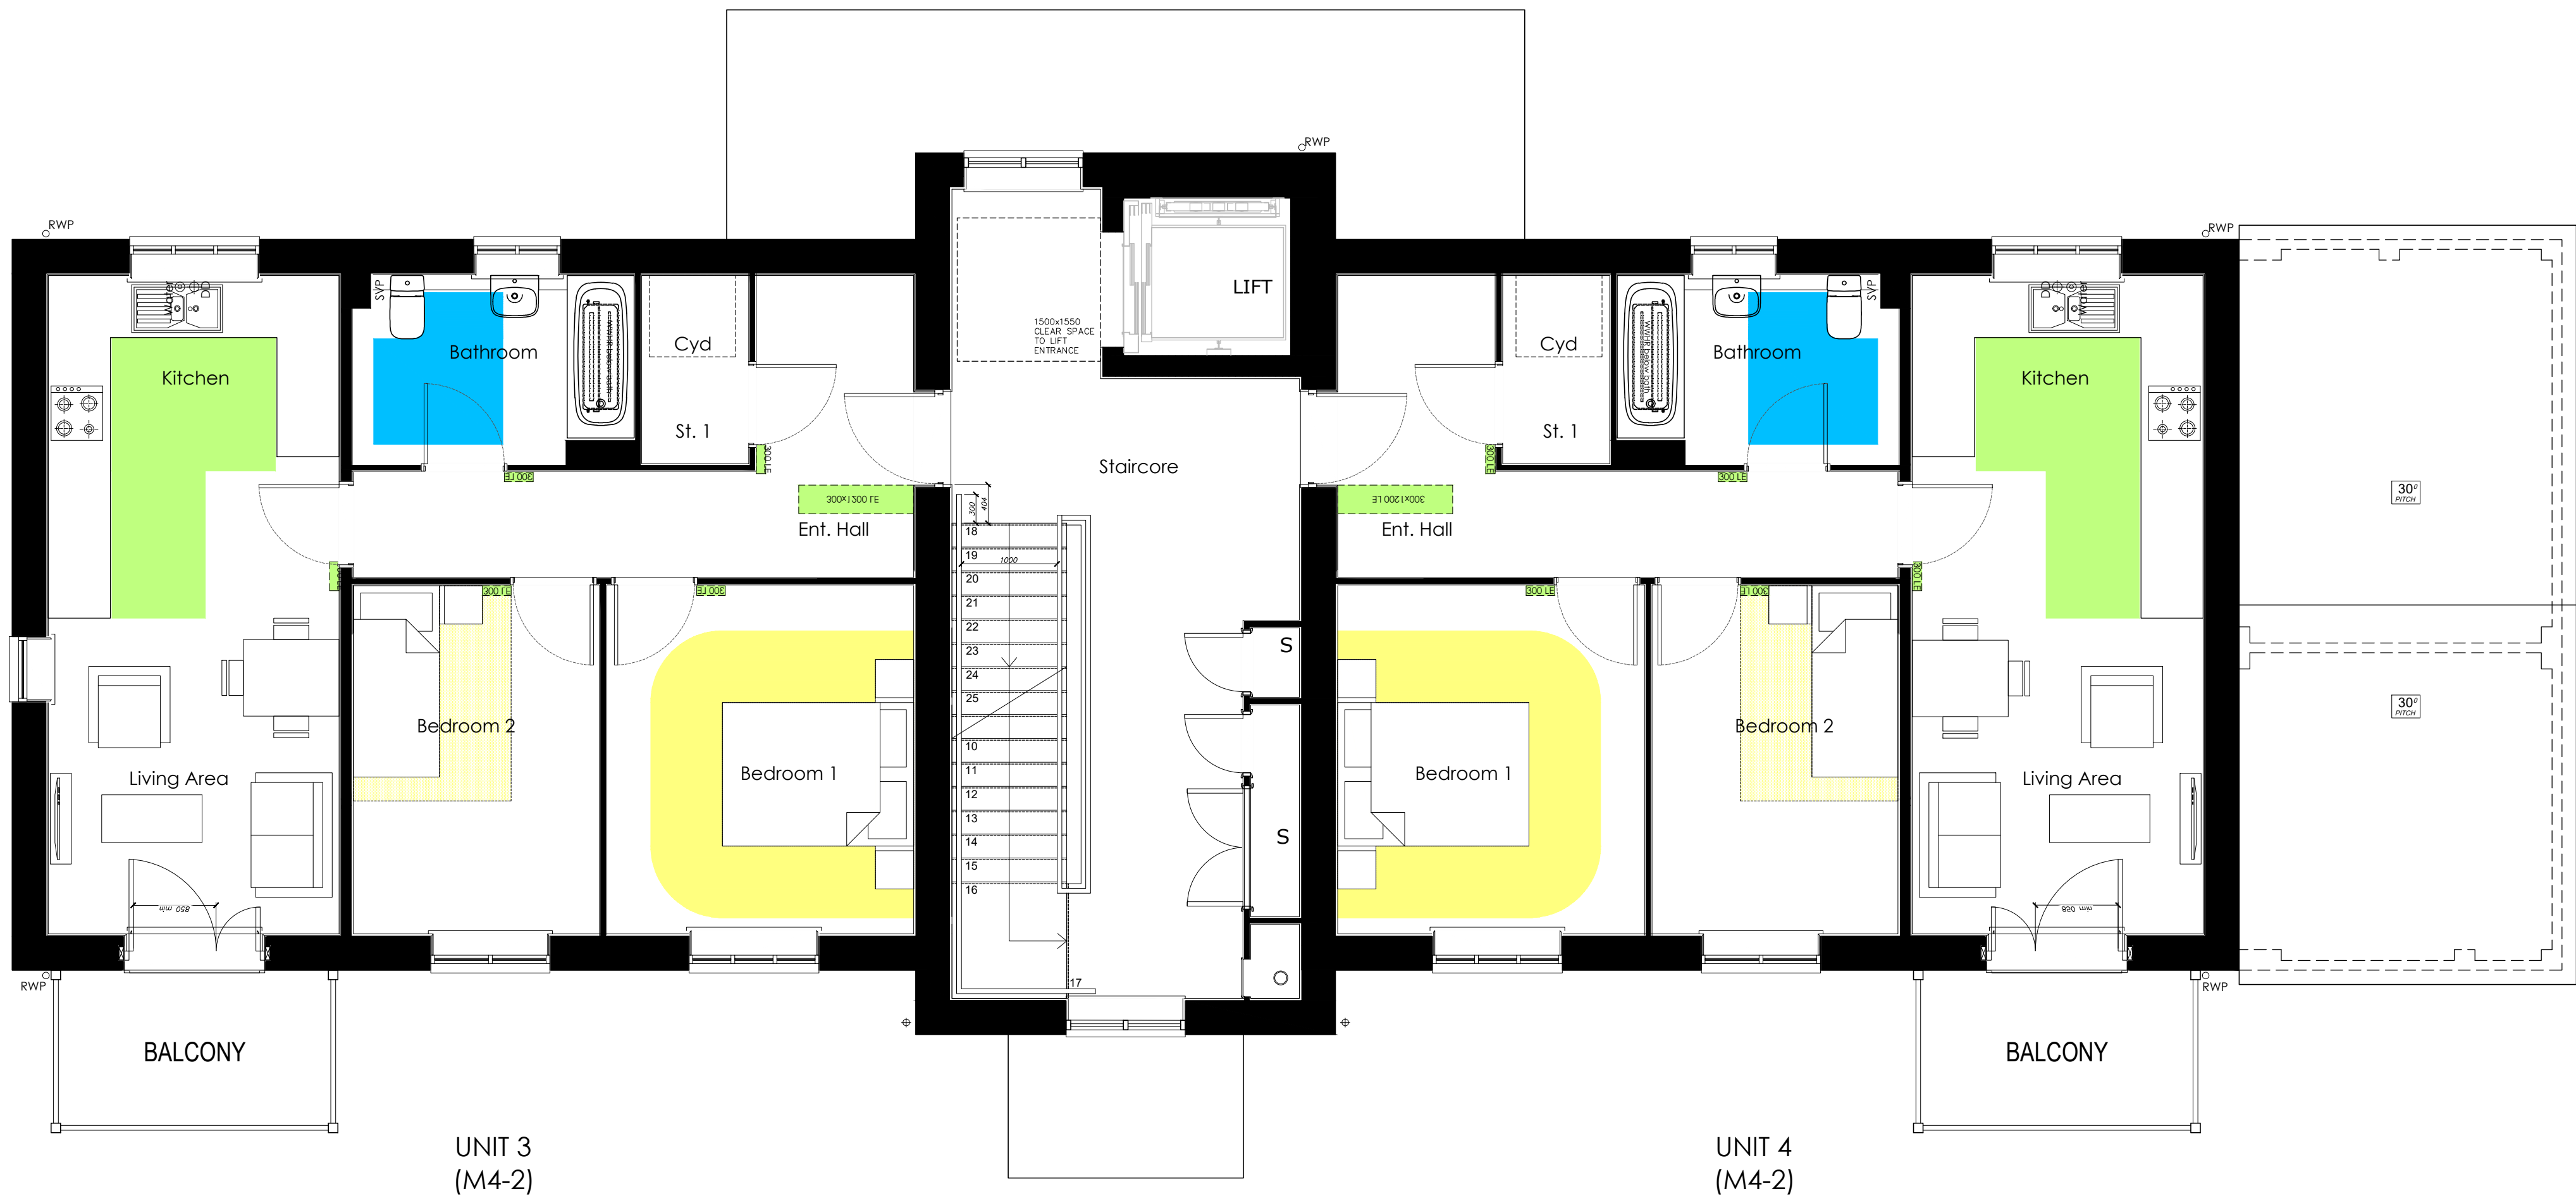

APARTMENT BLOCK D
FIRST FLOOR LAYOUT

BLOCK D - FLOOR AREAS				
APT. UNIT	NET INTERNAL FLOOR AREA TO PLASTERFACE (M ²)	NET INTERNAL FLOOR AREA TO PLASTERFACE (FT ²)	NET INTERNAL FLOOR AREA TO STRUCTURE (M ²)	NET INTERNAL FLOOR AREA TO STRUCTURE (FT ²)
UNIT 3 (M4-2)	52.78 sqm	568.14 sqft	53.51 sqm	575.98 sqft
UNIT 4 (M4-2)	52.78 sqm	568.14 sqft	53.51 sqm	575.98 sqft

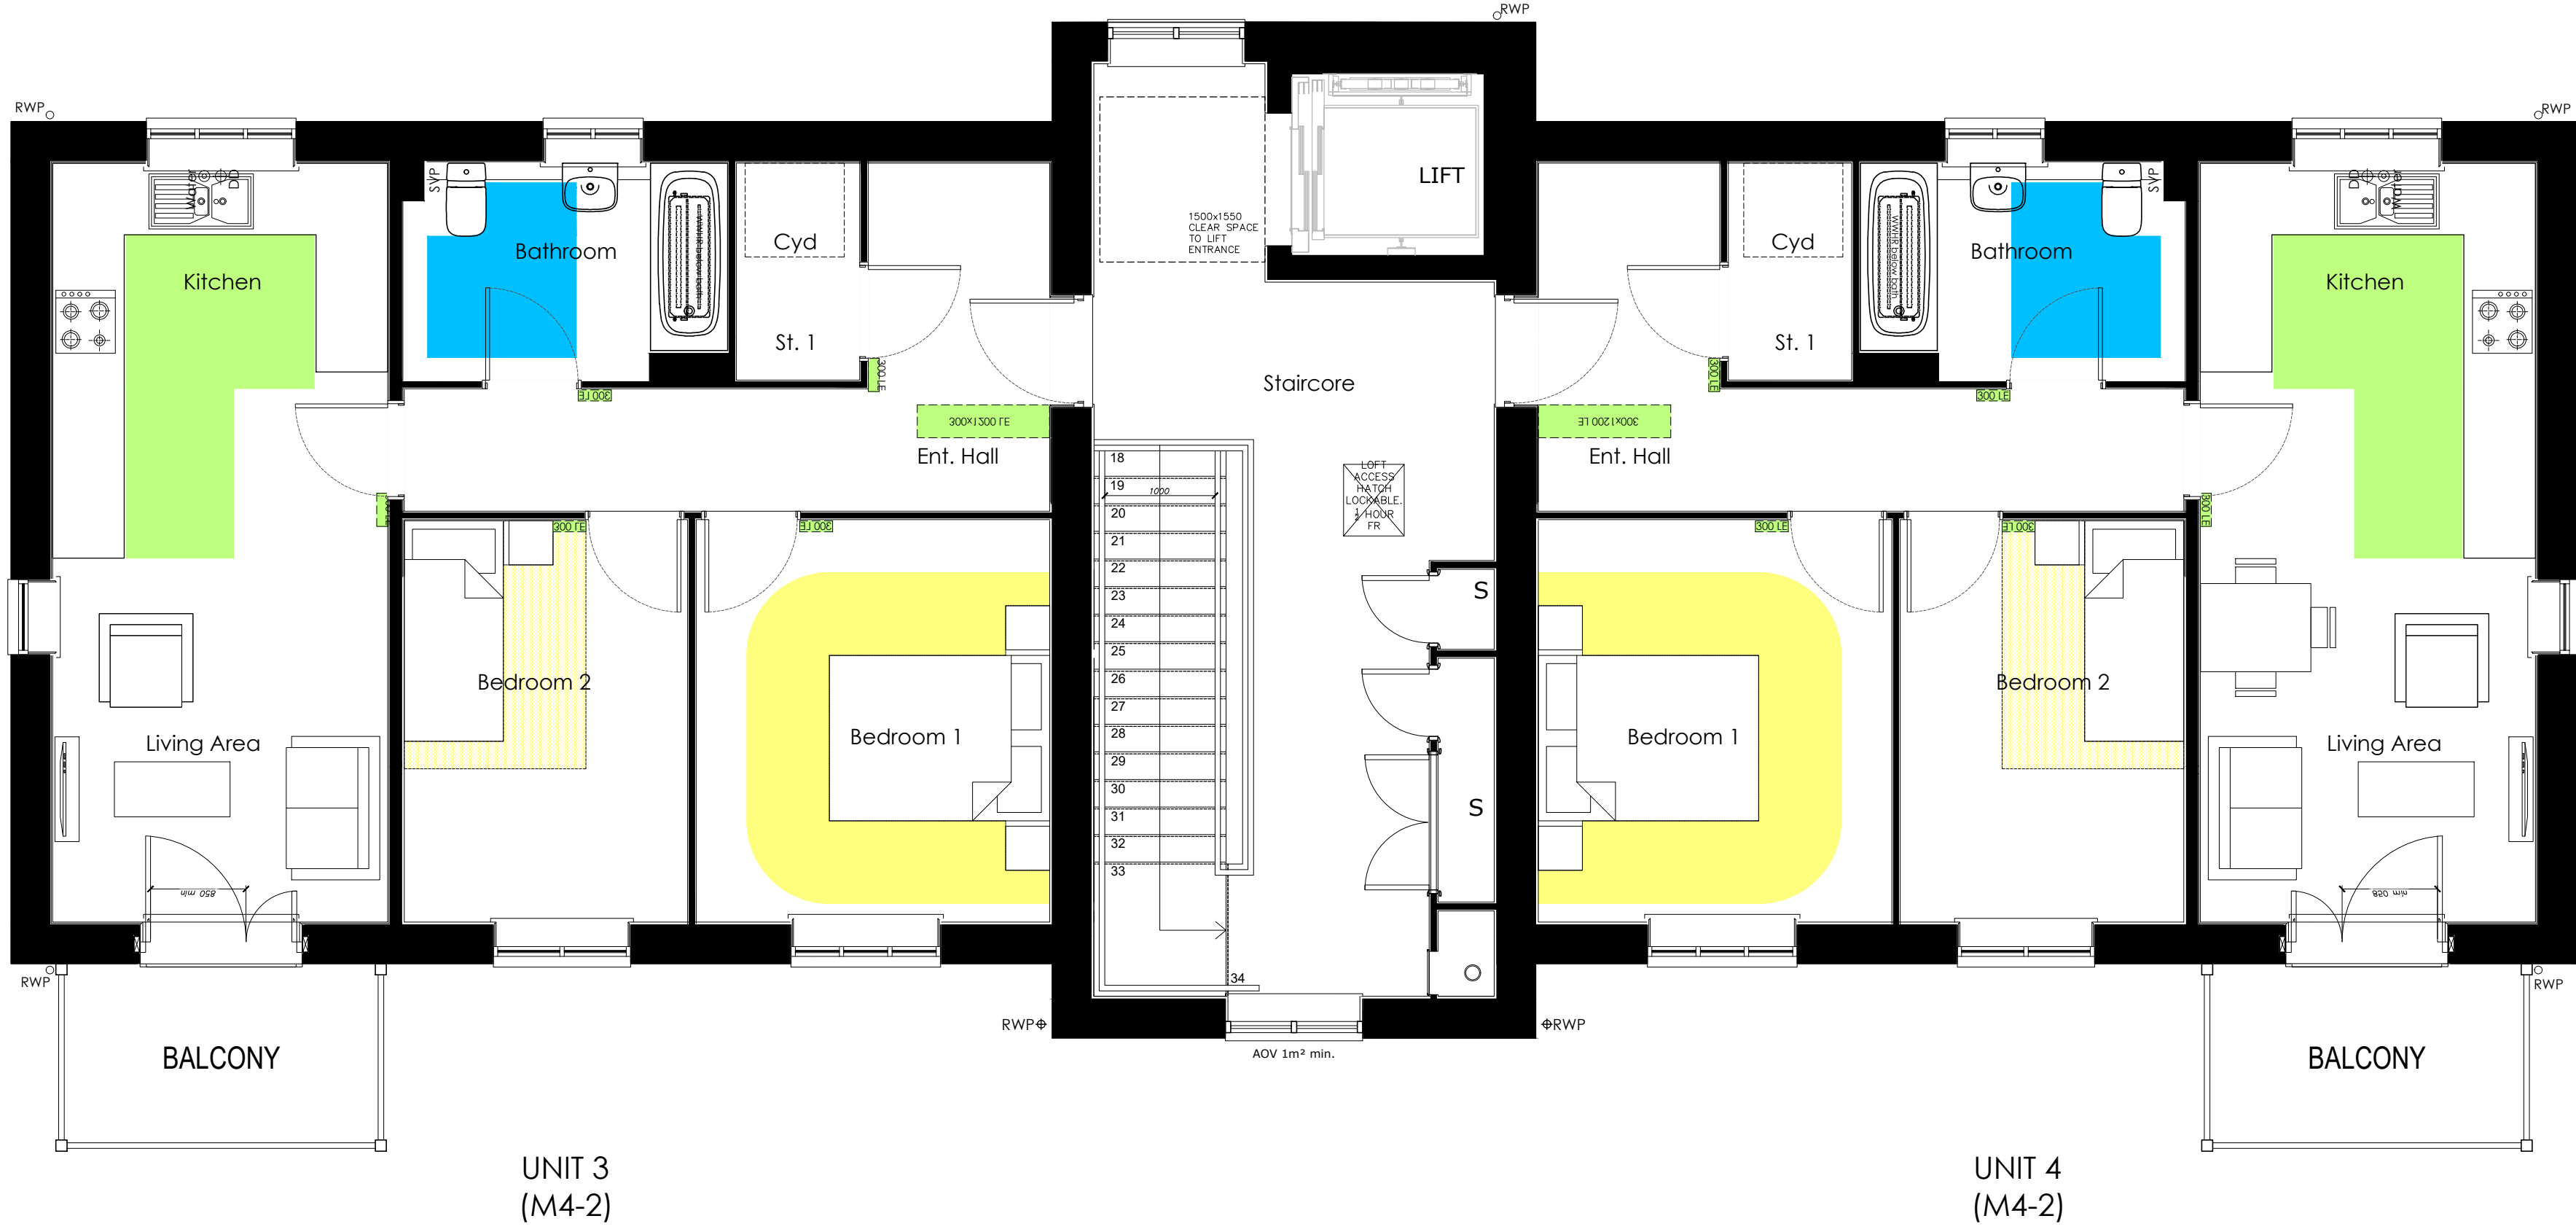

APARTMENT BLOCK D
SECOND FLOOR LAYOUT

BLOCK D - FLOOR AREAS				
APT. UNIT	NET INTERNAL FLOOR AREA TO PLASTERFACE (M ²)	NET INTERNAL FLOOR AREA TO PLASTERFACE (FT ²)	NET INTERNAL FLOOR AREA TO STRUCTURE (M ²)	NET INTERNAL FLOOR AREA TO STRUCTURE (FT ²)
UNIT 3 (M4-2)	52.78 sqm	568.14 sqft	53.51 sqm	575.98 sqft
UNIT 4 (M4-2)	52.78 sqm	568.14 sqft	53.51 sqm	575.98 sqft

Rev.	Description	Date
Drawing Revisions		



Persimmon House
Knoll Road
Camberley, Surrey
GU15 3TG

Phase 3,
West Somting

Malthouse Meadows
Phase 3
West Somting

Apartment Block D - Floor Plans

Rev.	Date	Rev.	Date
1	April 2026	1	1:30PM AD
Planning		612_PL_PH3_BLK D_P1	

