



Contract no.: 192-1-v3
Created on: 4th Aug 2025
Total Items: 3
Page: 1 of 11


Order Confirmation

Prepared for Mr & Mrs Holter

This contract represents a binding legal agreement between Mr & Mrs Holter and Trident Windows (Southern) Ltd as detailed below and on the following 10 pages.


Customer: Mr & Mrs Holter
Address: 4 Chatham Road
Worthing
West Sussex
Postcode: BN11 2SP

Site Address: 4 Chatham Road
Worthing
West Sussex
United Kingdom
Postcode: BN11 2SP

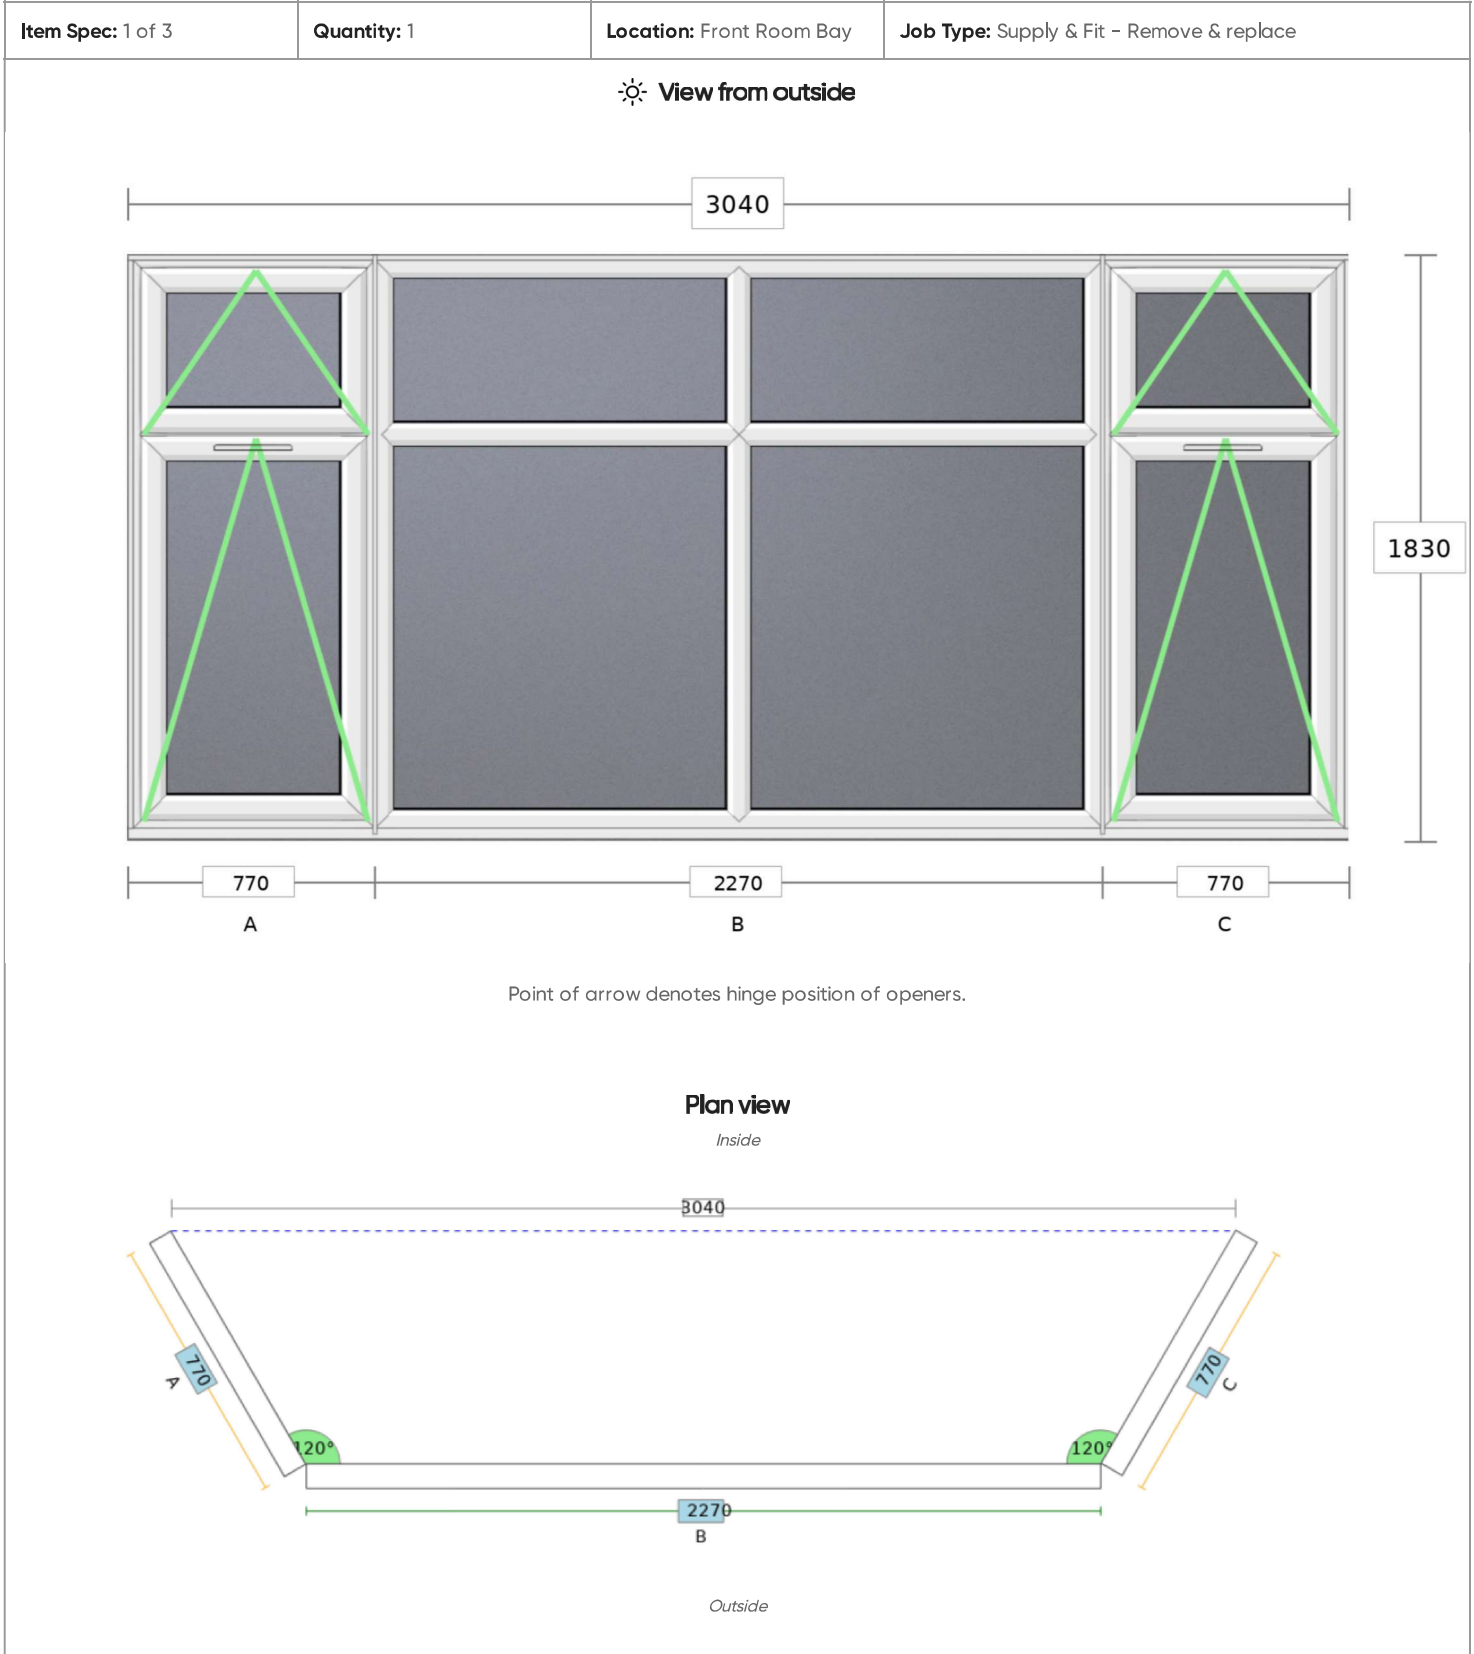


PVCu Coupled Items (x1)

Couplers		Cills	
Vertical bay post A-B:	Variable Angle	Facet A-B-C:	Large
Vertical bay post B-C:	Variable Angle	Length:	3810mm
		Horn:	None

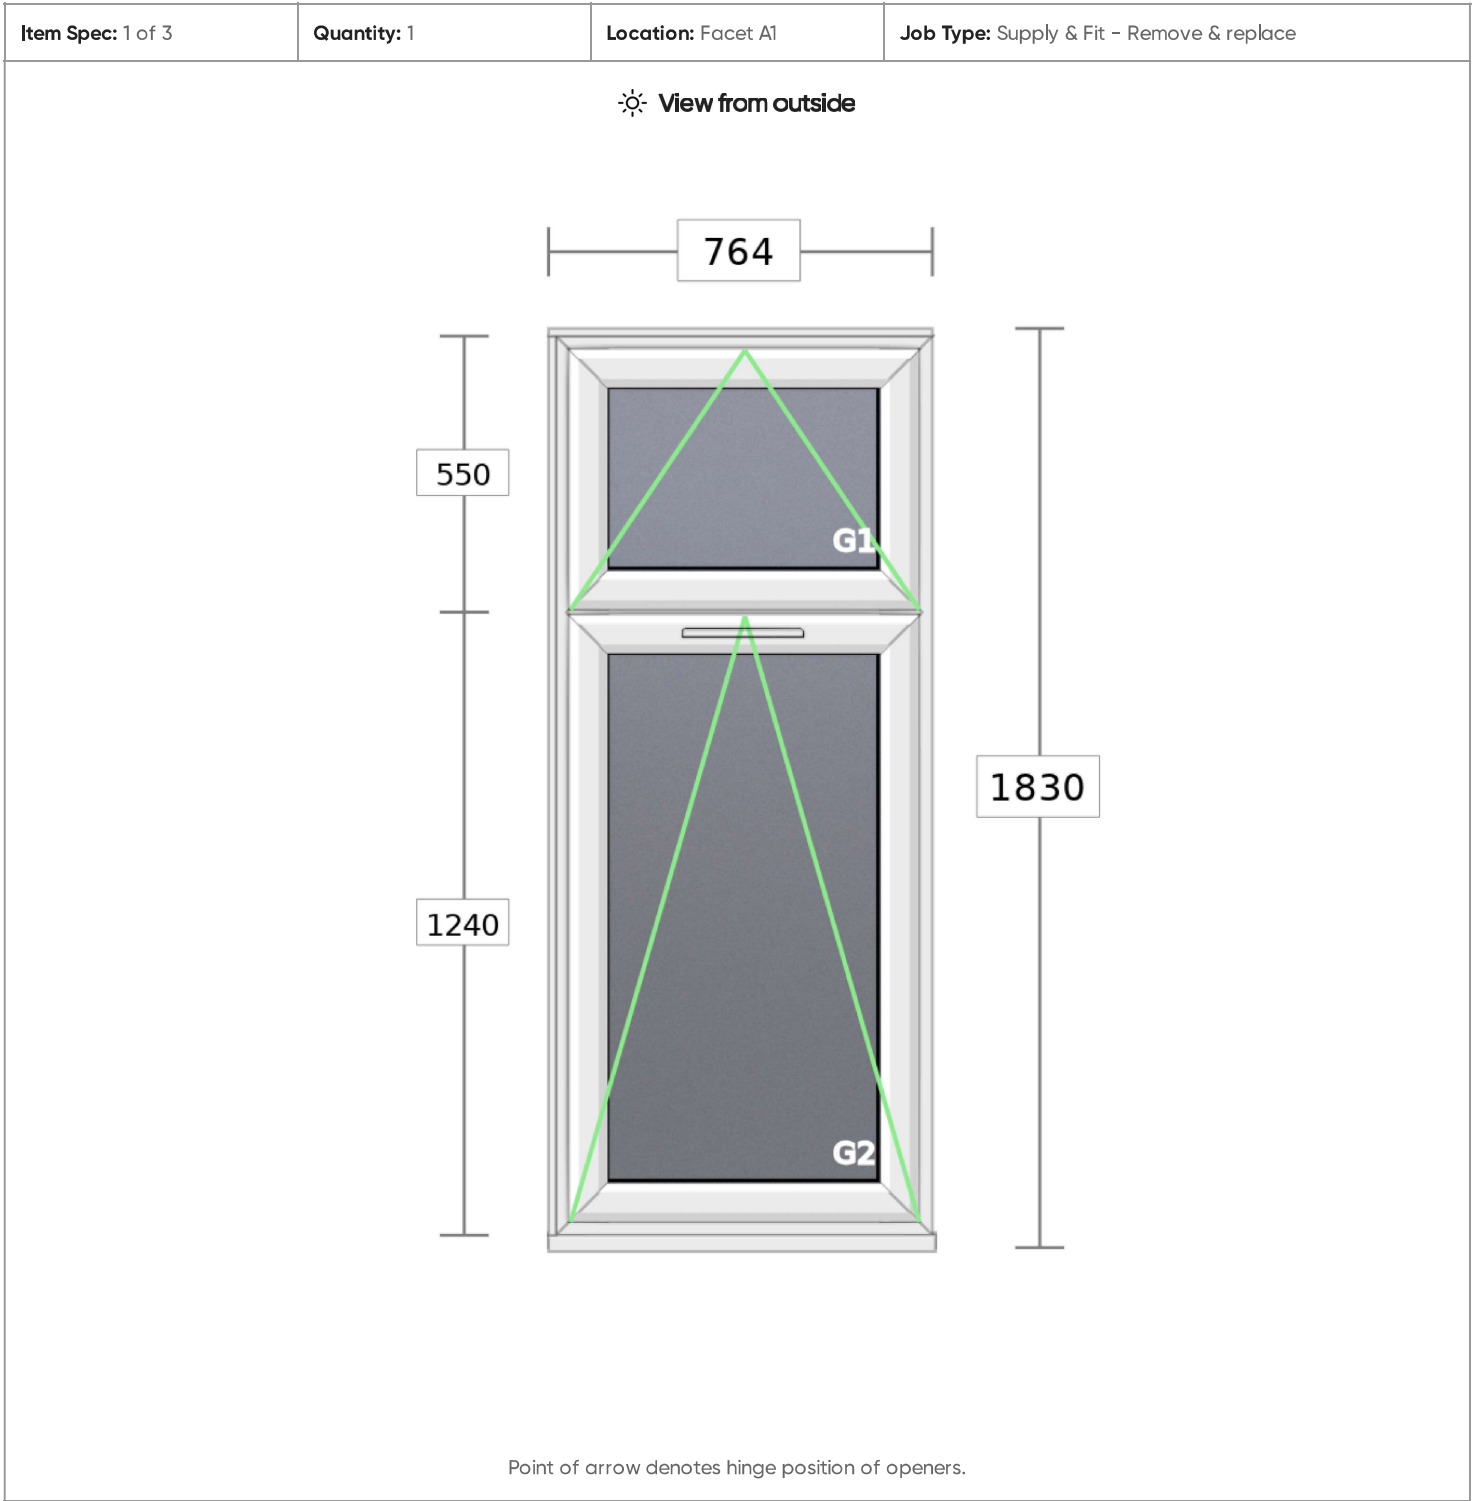

Rehau Total 70 Casement (P) (x1)


Frame:	Slim Chamfered	Colour:	Smooth White	Profile Trickle Vent:	Small Match Finish
Sash:	Standard Chamfered			Window Handle:	Connoisseur White
Transom:	Slim Chamfered				
Bead:	Chamfered				
Cill:	Large				
Frame Joint Type:	Welded				
Sash Joint Type:	Welded				
G1:	Double Glazed (Annealed) – Black Spacer – Clear				
G2:	Double Glazed (Toughened) – Black Spacer – Clear				

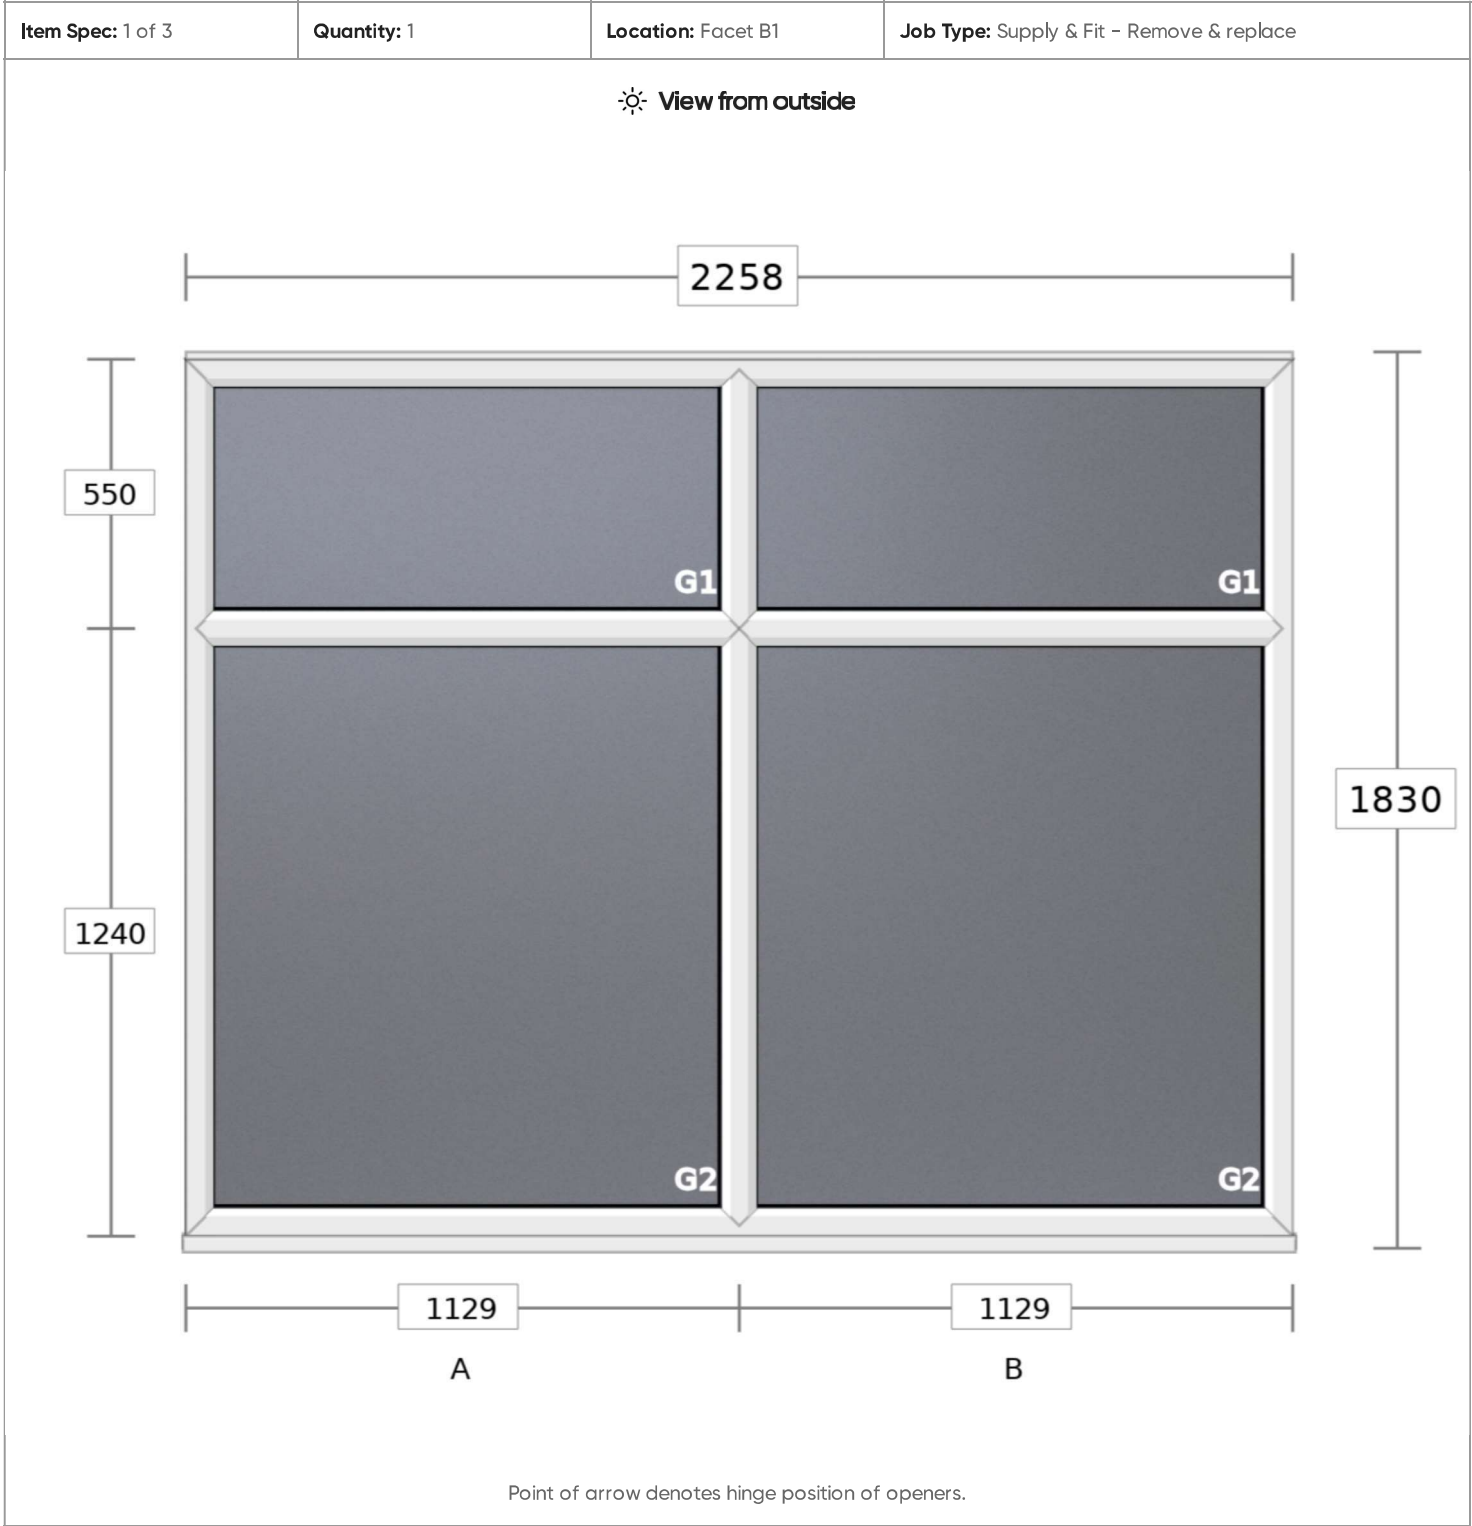

Rehau Total 70 Casement (P) (x1)


Frame:	Slim Chamfered	Colour:	Smooth White
Transom:	Slim Chamfered		
Mullion:	Slim Chamfered		
Bead:	Chamfered		
Cill:	Large		
Frame Joint Type:	Welded		

- G1:** Double Glazed (Annealed) - Black Spacer - Clear
- G2:** Double Glazed (Toughened) - Black Spacer - Clear

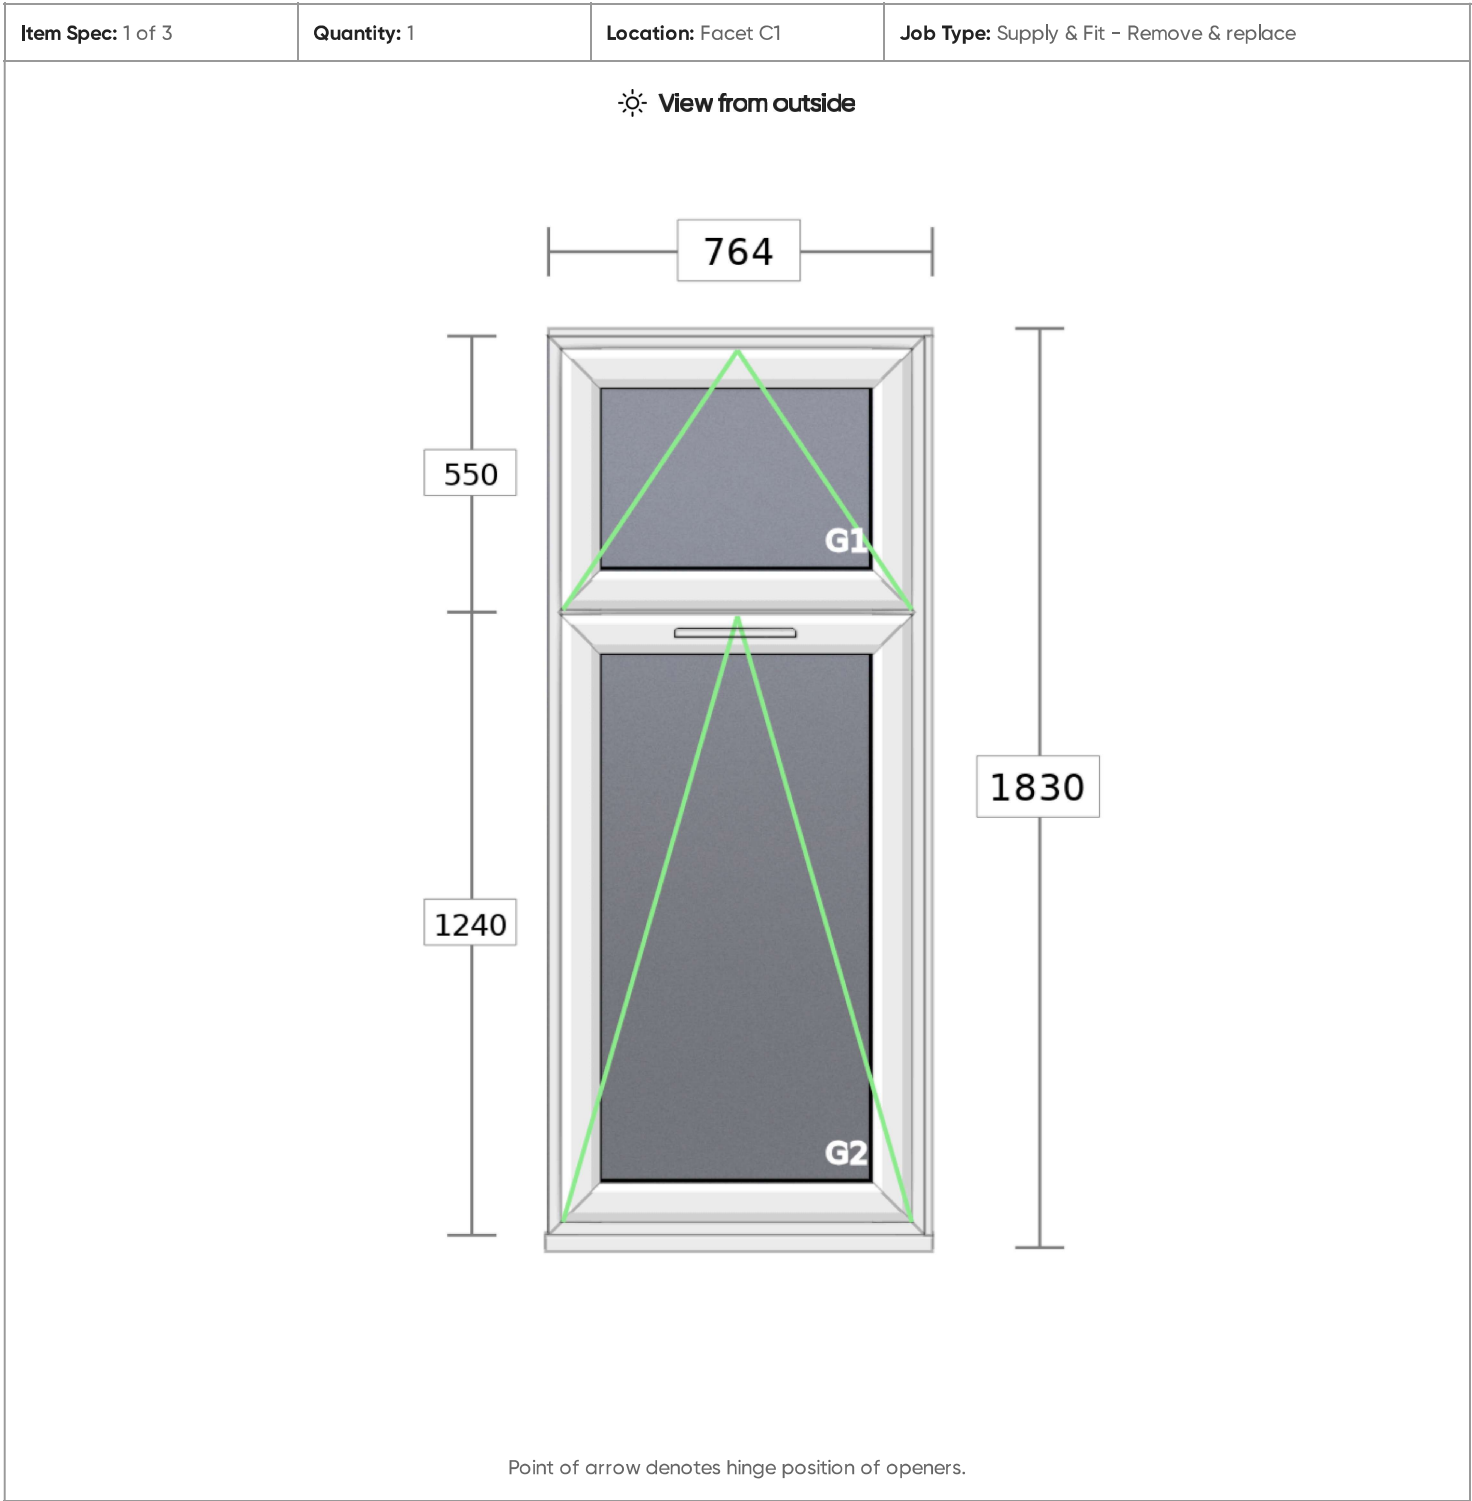

Rehau Total 70 Casement (P) (x1)

Frame:	Slim Chamfered	Colour:	Smooth White	Profile Trickle Vent:	Small Match Finish
Sash:	Standard Chamfered			Window Handle:	Connoisseur White
Transom:	Slim Chamfered				
Bead:	Chamfered				
Cill:	Large				
Frame Joint Type:	Welded				
Sash Joint Type:	Welded				
G1:	Double Glazed (Annealed) - Black Spacer - Clear				
G2:	Double Glazed (Toughened) - Black Spacer - Clear				

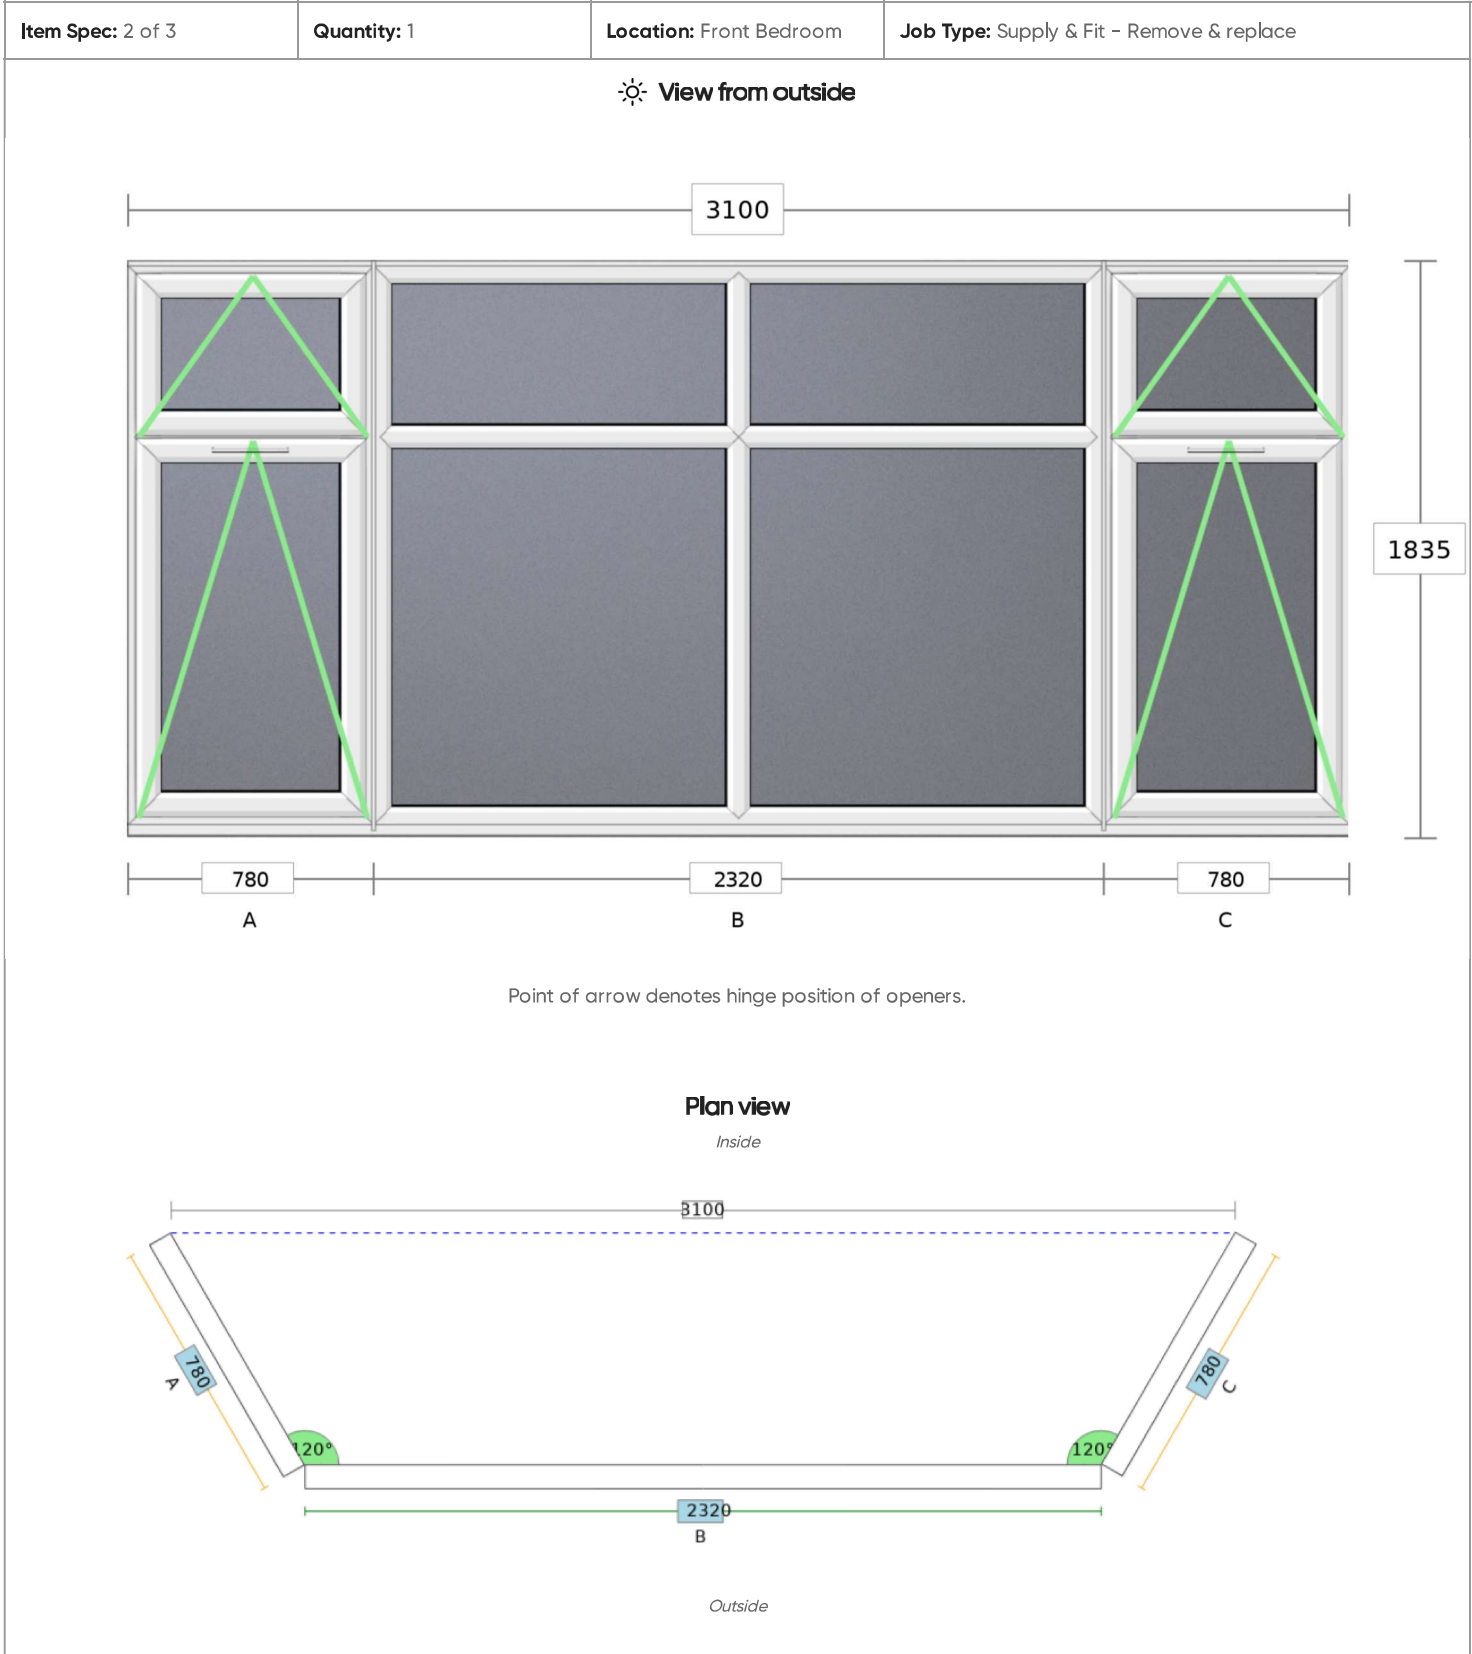


PVCu Coupled Items (x1)

Couplers

Vertical bay post A-B: Variable Angle
Vertical bay post B-C: Variable Angle


Cills

Facet A-B-C: Large
Length: 3880mm
Horn: None

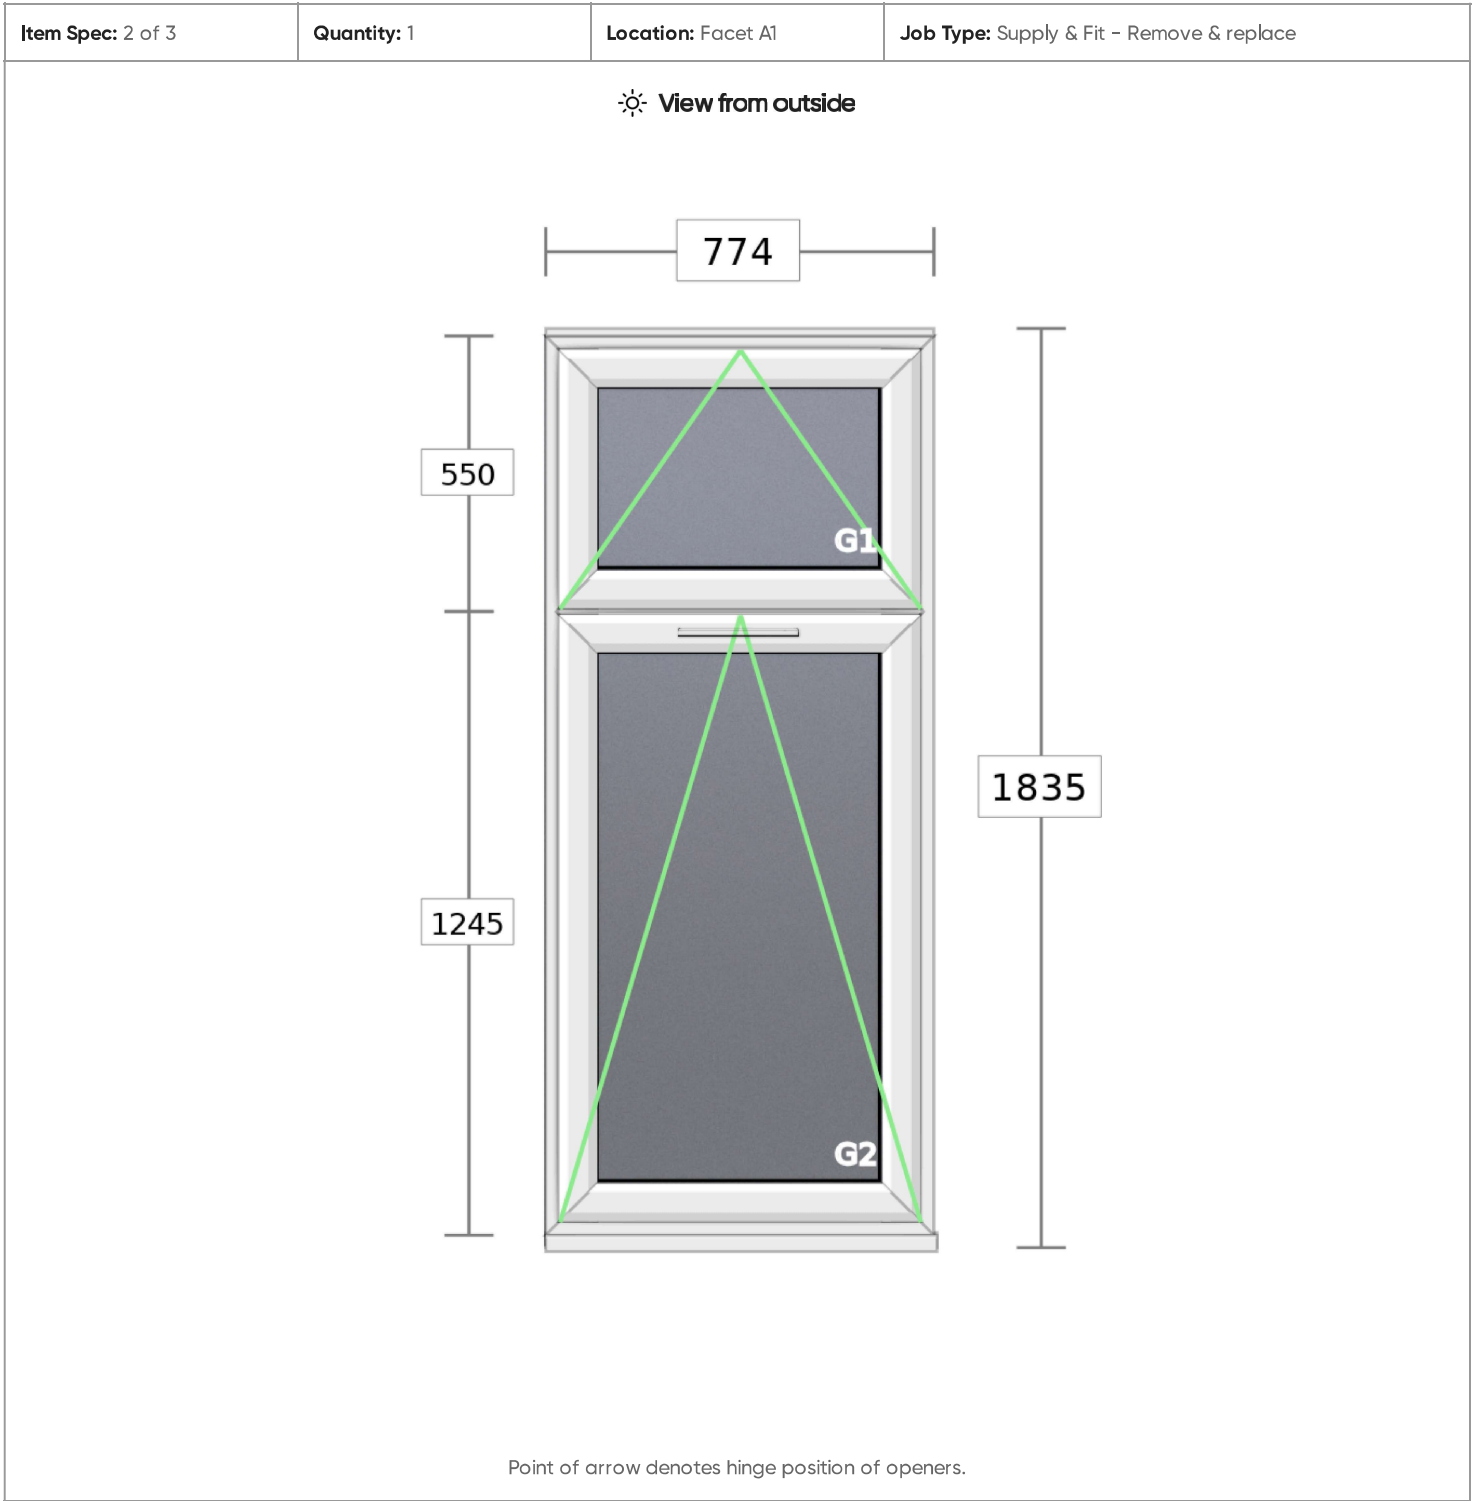

Rehau Total 70 Casement (P) (x1)


Frame:	Slim Chamfered	Colour:	Smooth White	Profile Trickle Vent:	Small Match Finish
Sash:	Standard Chamfered			Window Handle:	Connoisseur White
Transom:	Slim Chamfered				
Bead:	Chamfered				
Cill:	Large				
Frame Joint Type:	Welded				
Sash Joint Type:	Welded				
G1:	Double Glazed (Annealed) - Black Spacer - Clear				
G2:	Double Glazed (Toughened) - Black Spacer - Clear				

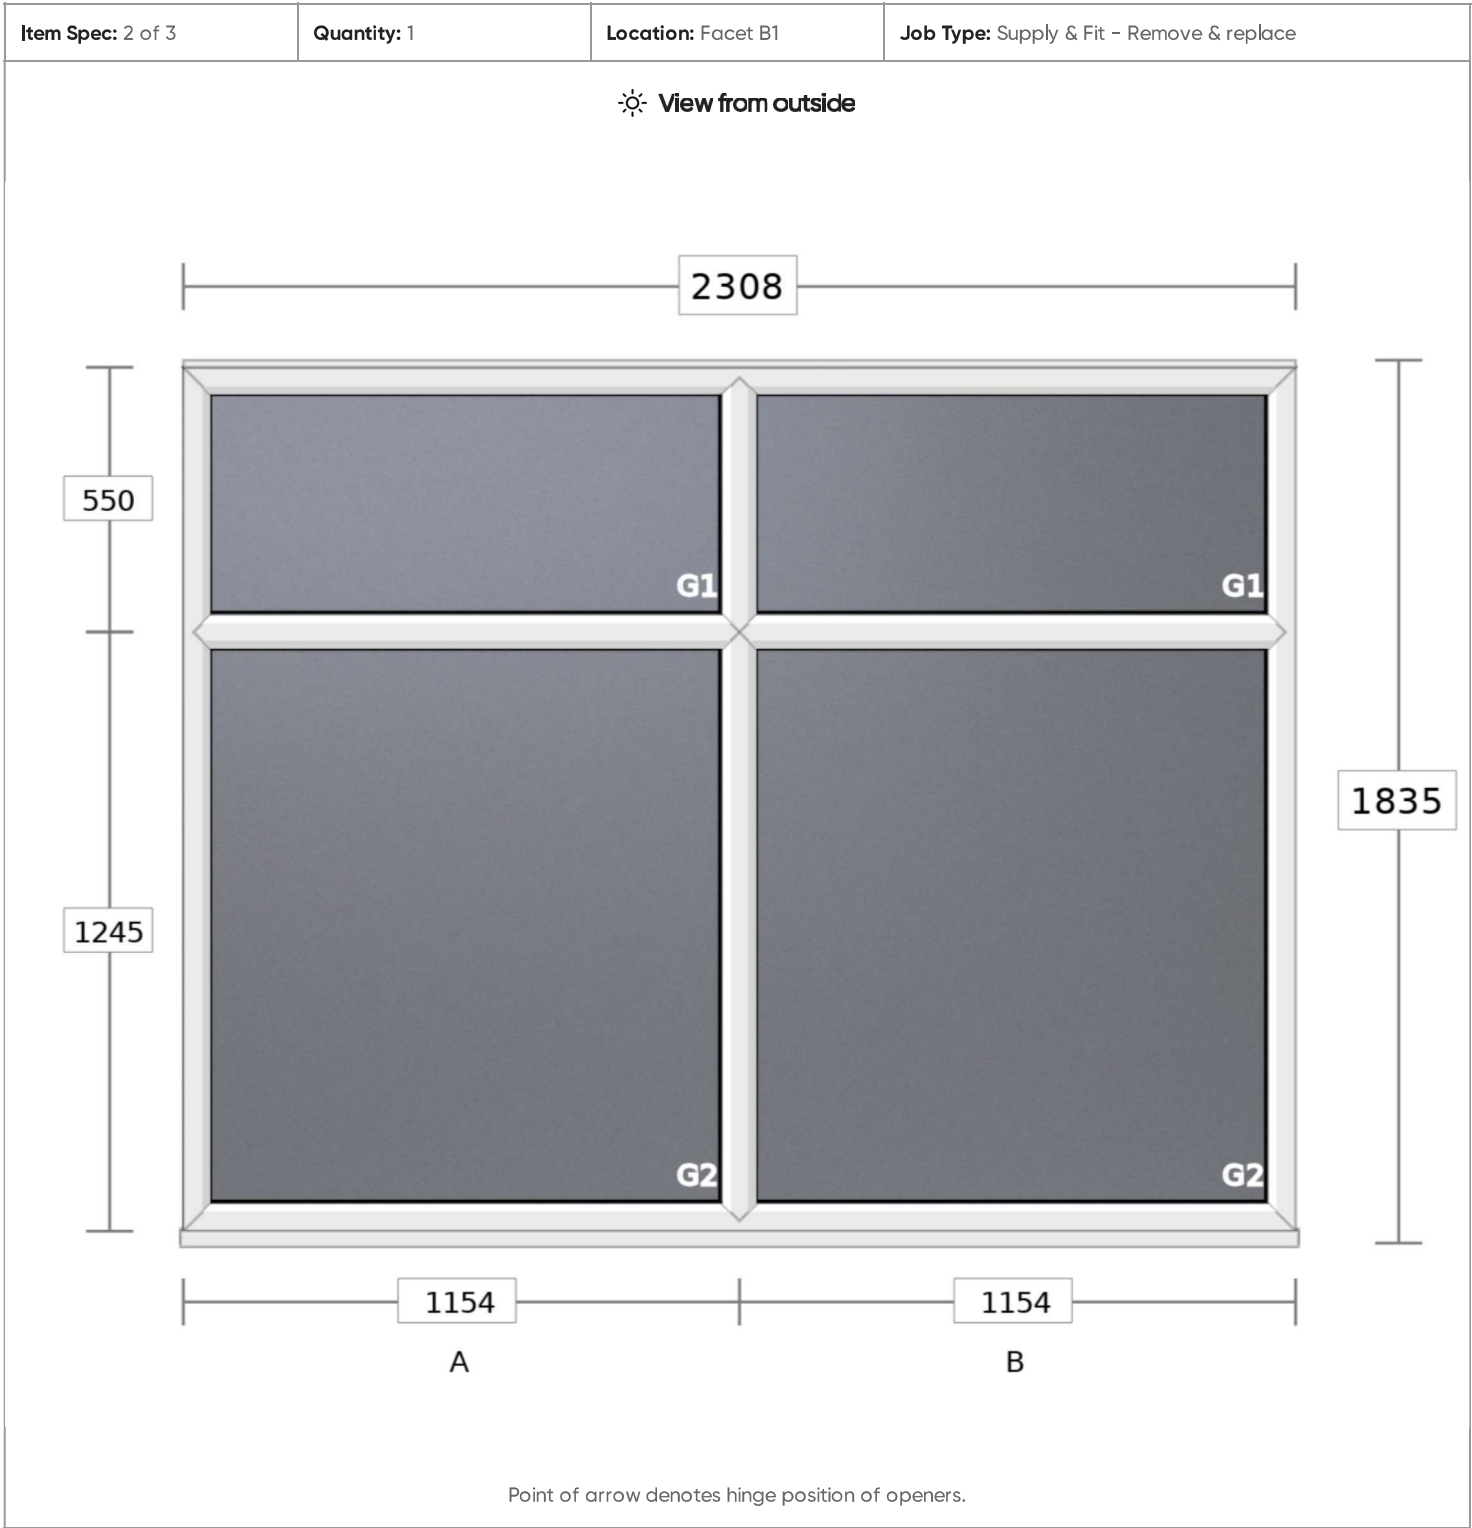

Rehau Total 70 Casement (P) (x1)

Frame:	Slim Chamfered	Colour:	Smooth White
Transom:	Slim Chamfered		
Mullion:	Slim Chamfered		
Bead:	Chamfered		
Cill:	Large		
Frame Joint Type:	Welded		

G1: Double Glazed (Annealed) - Black Spacer - Clear
G2: Double Glazed (Toughened) - Black Spacer - Clear

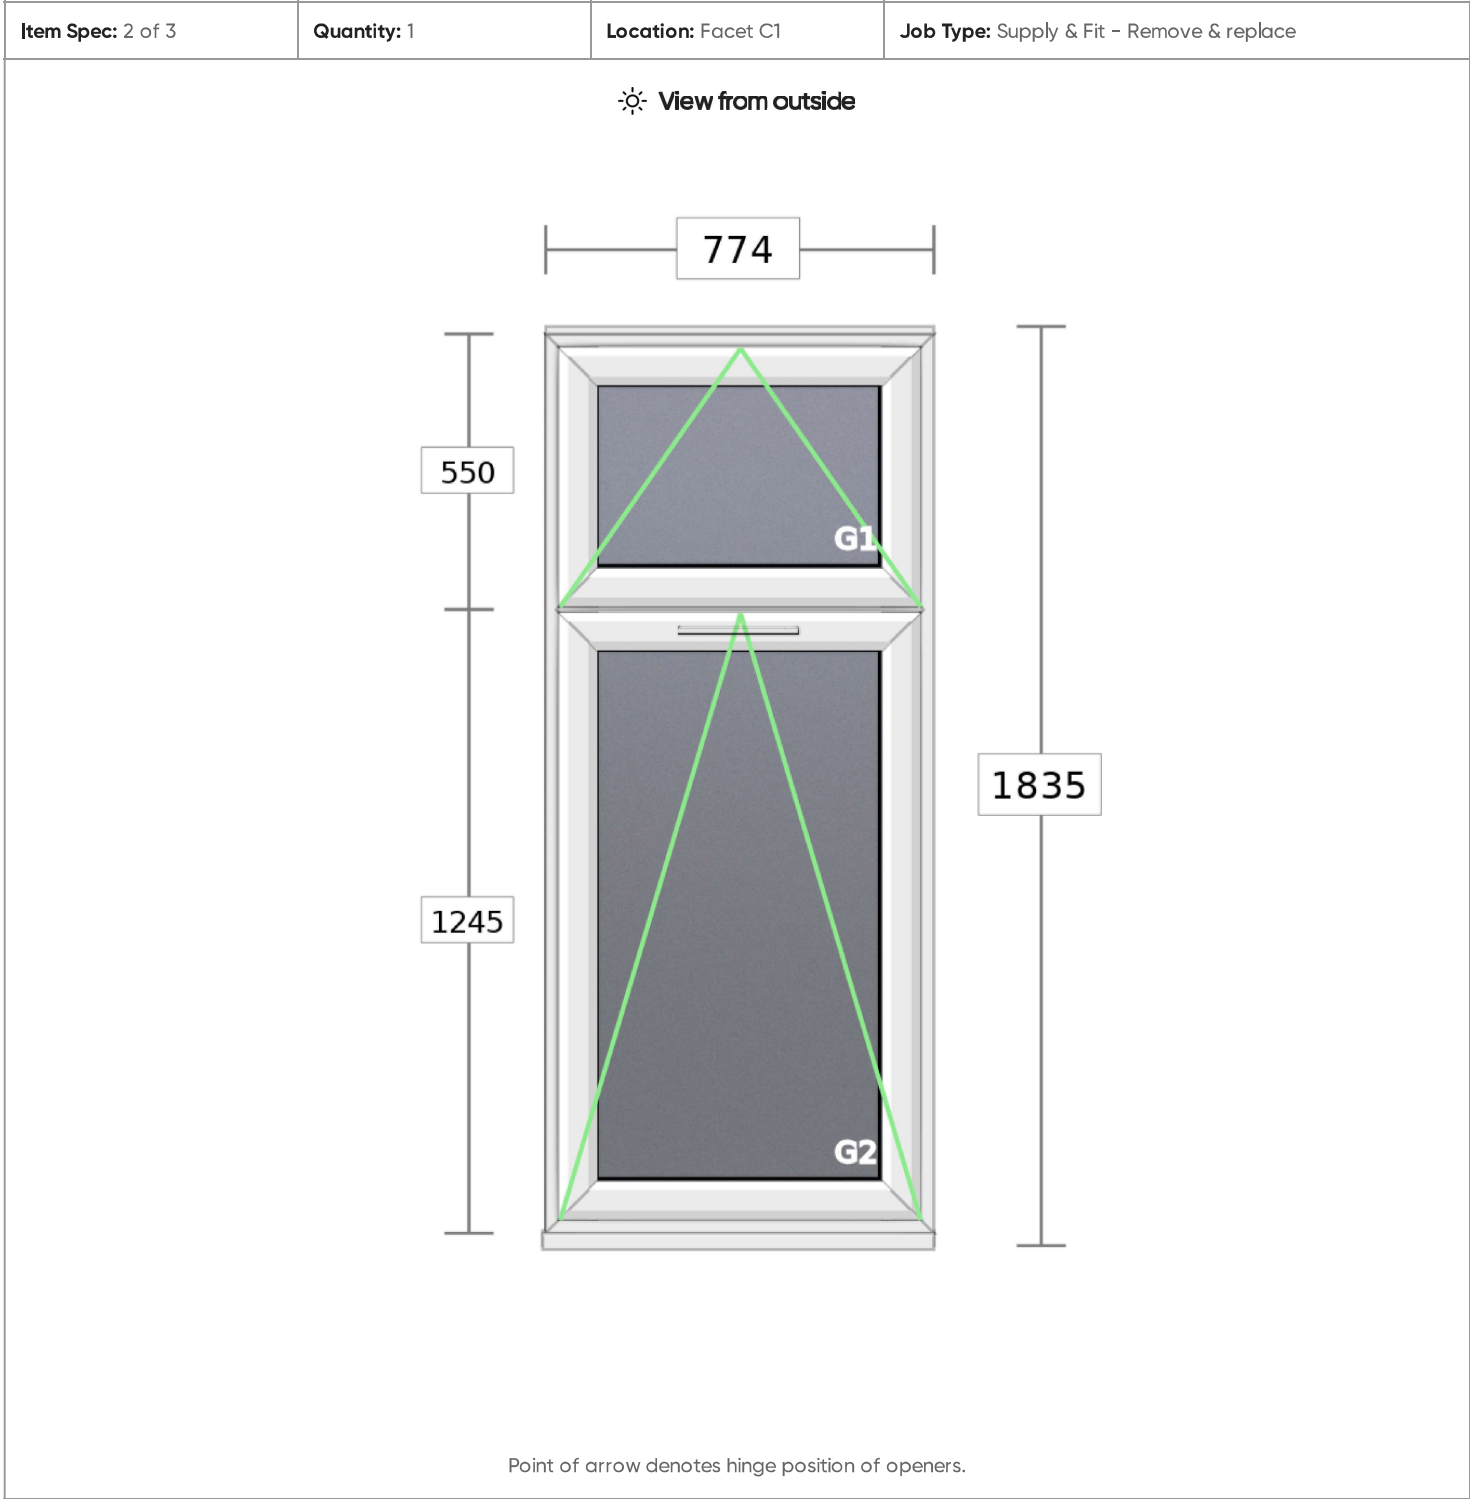

Rehau Total 70 Casement (P) (x1)

Frame:	Slim Chamfered	Colour:	Smooth White	Profile Trickle Vent:	Small Match Finish
Sash:	Standard Chamfered			Window Handle:	Connoisseur White
Transom:	Slim Chamfered				
Bead:	Chamfered				
Cill:	Large				
Frame Joint Type:	Welded				
Sash Joint Type:	Welded				
G1:	Double Glazed (Annealed) - Black Spacer - Clear				
G2:	Double Glazed (Toughened) - Black Spacer - Clear				



3. Front Door
Quantity: 1

REHAU UPVC Door

Notes: Arched Top Toughened glass at top (STIPPOLYTE) Insulated and reinforced panel at the bottom Satin Handles Satin Letter Plate Multi-point locking Low aluminium threshold Thumb turn Split spindle One course of bricks below new Front Door

Item Spec: 3 of 3	Quantity: 1	Location: Front Door	Job Type:
			

REHAU UPVC Door

Arched Top Toughened glass at top (STIPPOLYTE) Insulated and reinforced panel at the bottom Satin Handles Satin Letter Plate Multi-point locking Low aluminium threshold Thumb turn Split spindle One course of bricks below new Front Door