


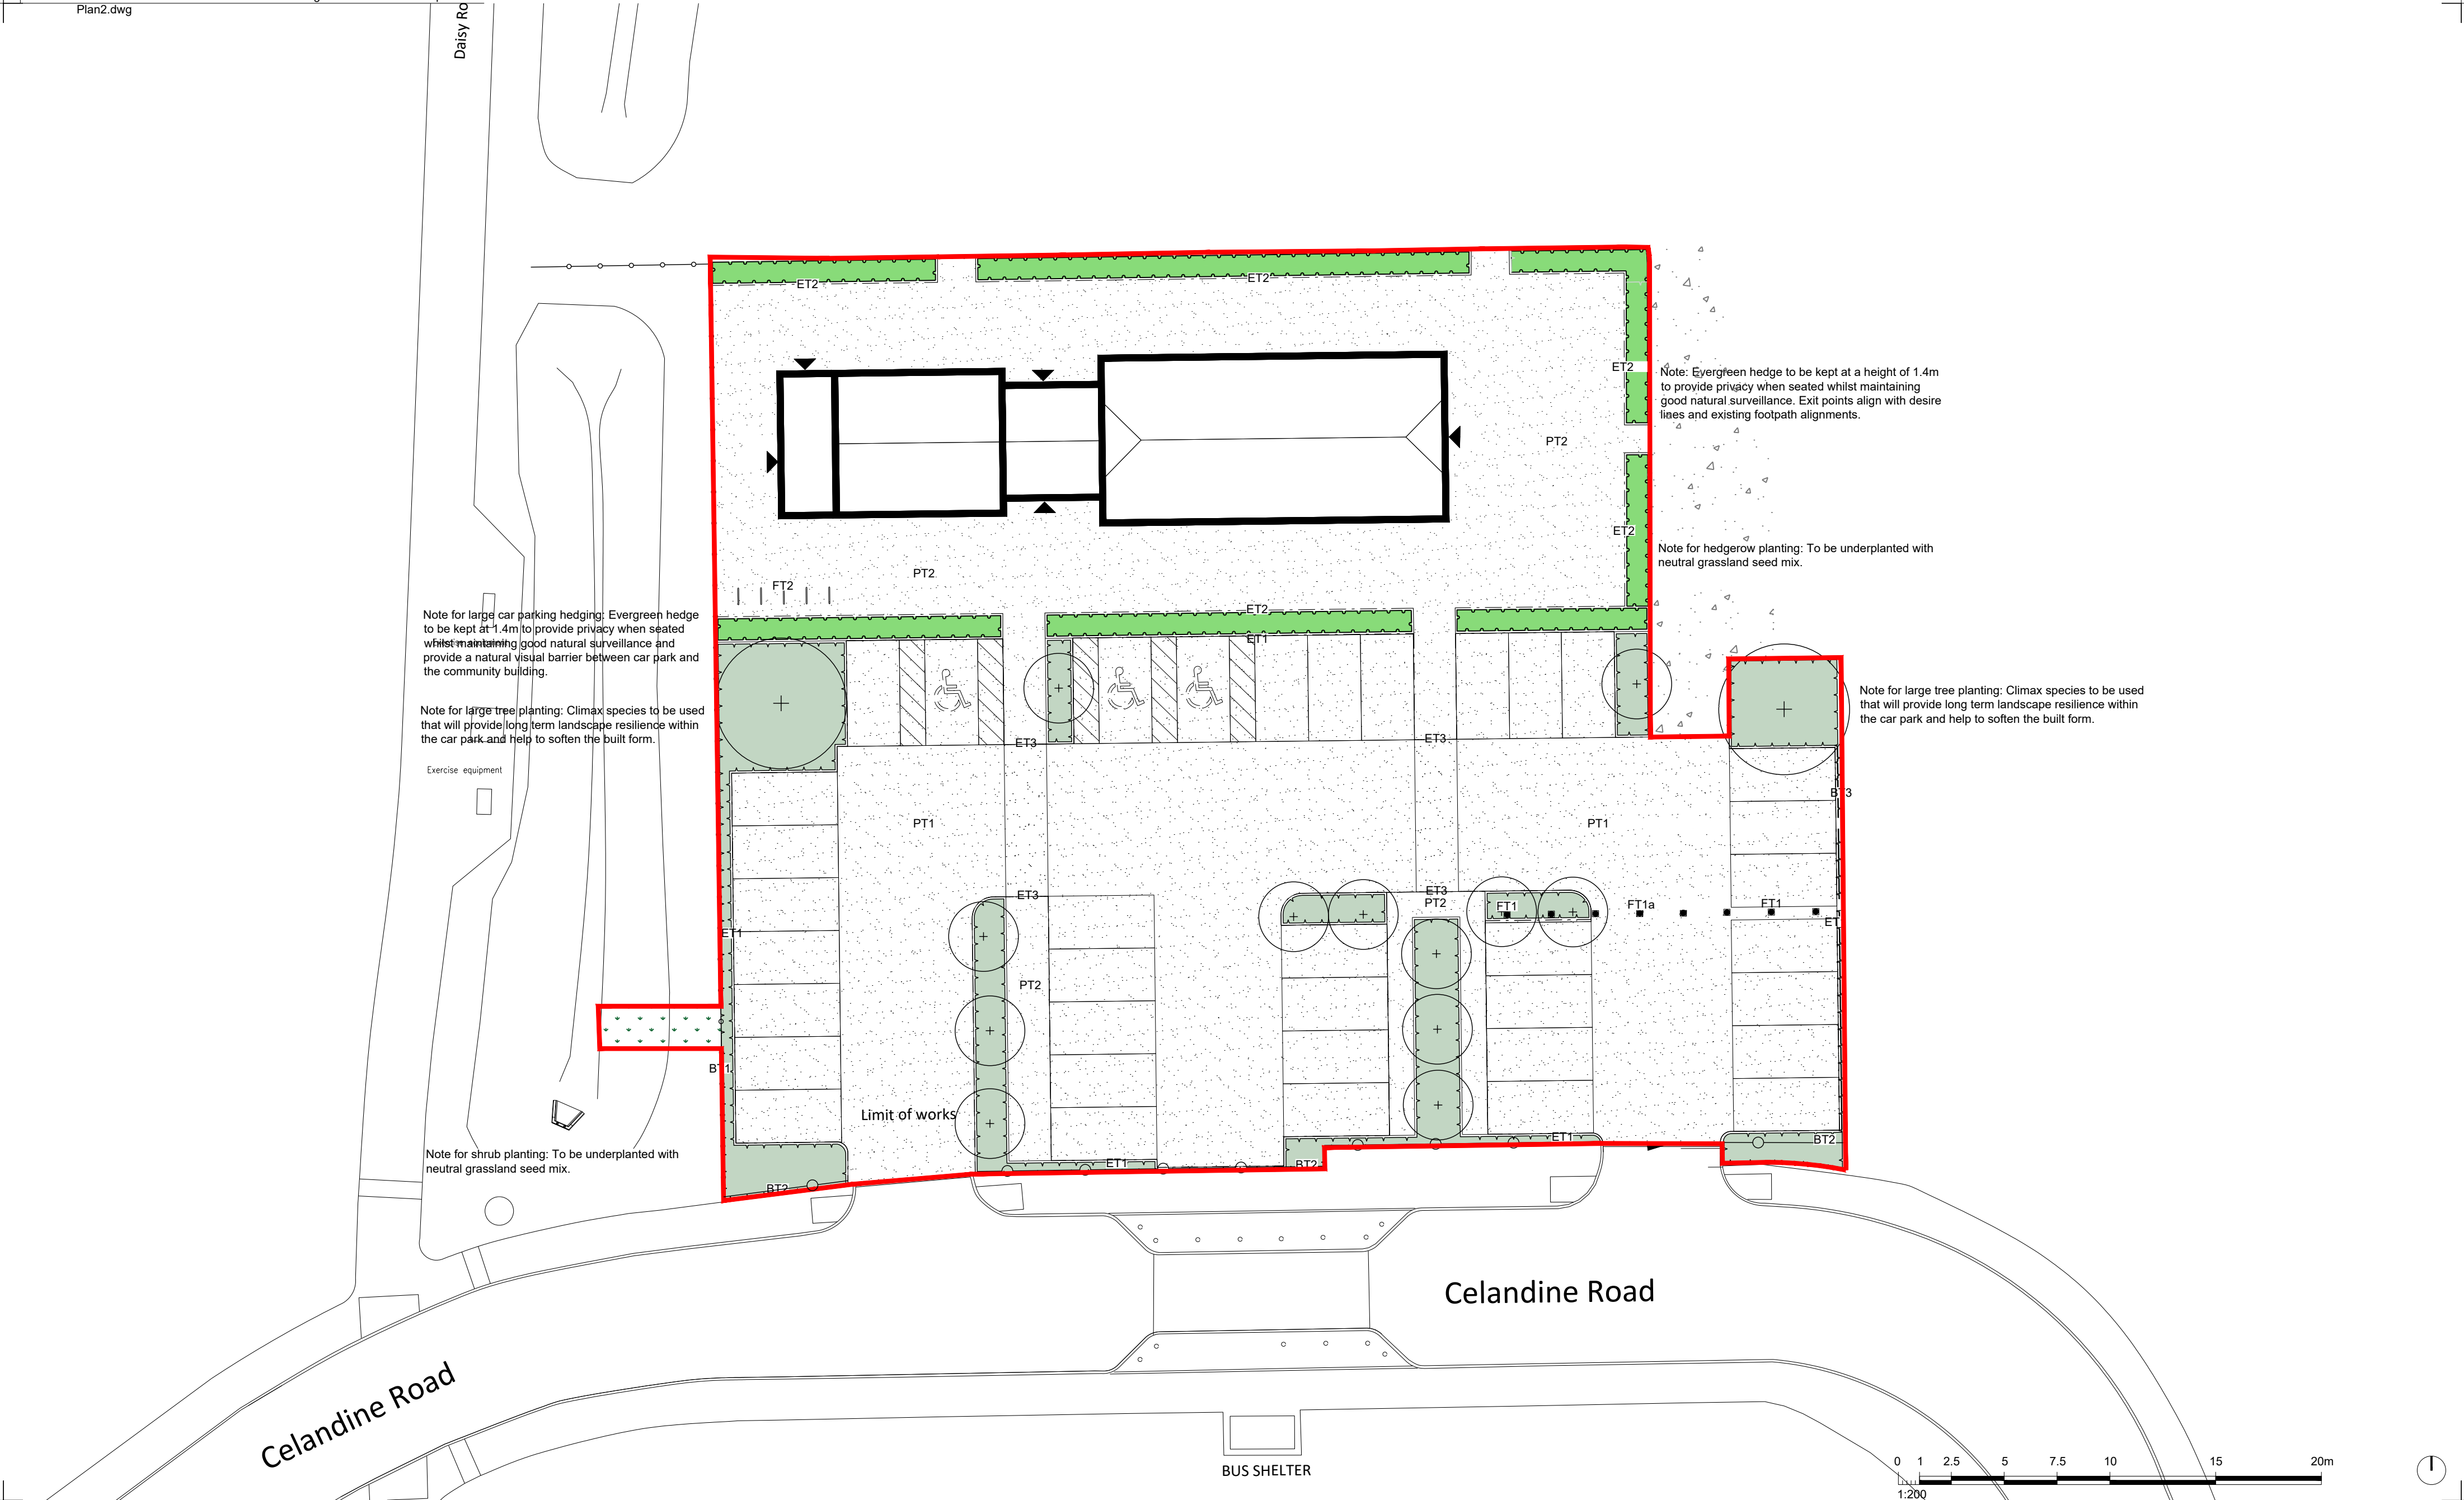

This drawing may contain Ordnance Survey material by permission of Ordnance Survey on behalf of the Controller of His Majesty's Stationery Office © Crown Copyright 2017. All rights reserved. Reference number xxxxxx. OS Open data © Crown copyright and database right 2017. Aerial Photography © XXXXXXX

PL03	09/09/2026	Ecologists comments	mp	sf	
PL02	24/08/2026	Amended redline boundary	mp	sf	
Revision	Date	Reason	Drawn	Checked	

Disclaimer:
1. This drawing is copyright of fabrik ltd. It must not be copied or reproduced without written consent from the owner.
2. Do not scale from this drawing. Only figured dimensions are to be taken from this drawing.
3. All contractors must visit site and be responsible for taking and checking all dimensions related to the works shown on the drawing prior to fabrication or setting out.
4. This drawing uses coloured lines. Please do not rely on a monochrome copy.

External References:

- 

Note for Contractors
This drawing should be considered along with the risk information contained in the CDM Pre-construction Information. This information will include details of the SIGNIFICANT risks which fabrik has identified which may arise from constructing their designs shown on this drawing. A Competent Contractor should be aware of the typical risks associated with doing this work.
- 

Note for Workers
DO NOT START YOUR WORK unless you know the Risks and Controls relating to the work on this drawing (including SAFE SEQUENCES OF WORK and EQUIPMENT).
- 

Do not issue copies of parts of this drawing without the above Note for Workers (unless you are sure that the Workers can undertake the work safely).



First Floor Studio | The Old School | 4 Exton Street | London | SE1 8UE
T : 0207 620 1453 | E : london@fabrikuk.com | W : www.fabrikuk.com

Project
West Durrington

Drawing Title
Hard and Soft Landscape General Arrangement Plan

Purpose of Issue
Issued for Planning Approval

Client
Consortium of Vistry, Persimmon, and Taylor Wimpey

Drawn By
mp

Checked By
sg

Drawn Scale
1:200 @ A2

Date of First Issue
Sept | 2026

Drawing Number
D3591-FAB-00-XX-DR-L-1000

Revision
PL03