This Design is copyright and is strictly private and confidential. It is the exclusive property of ENCON AIR SYSTEMS LIMITED.
It must not be used, copied or exhibited without their full written permission.

DO NOT SCALE. IF IN DOUBT–ASK

A4

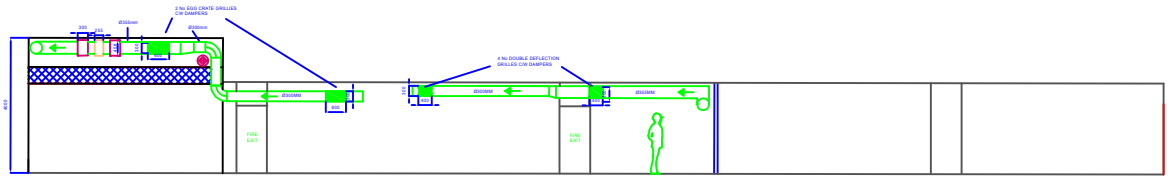

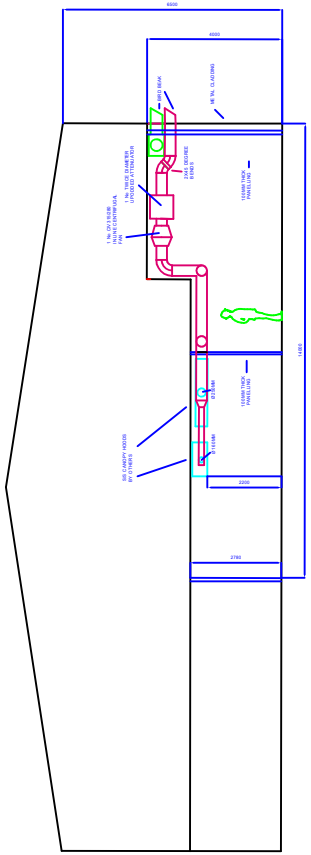

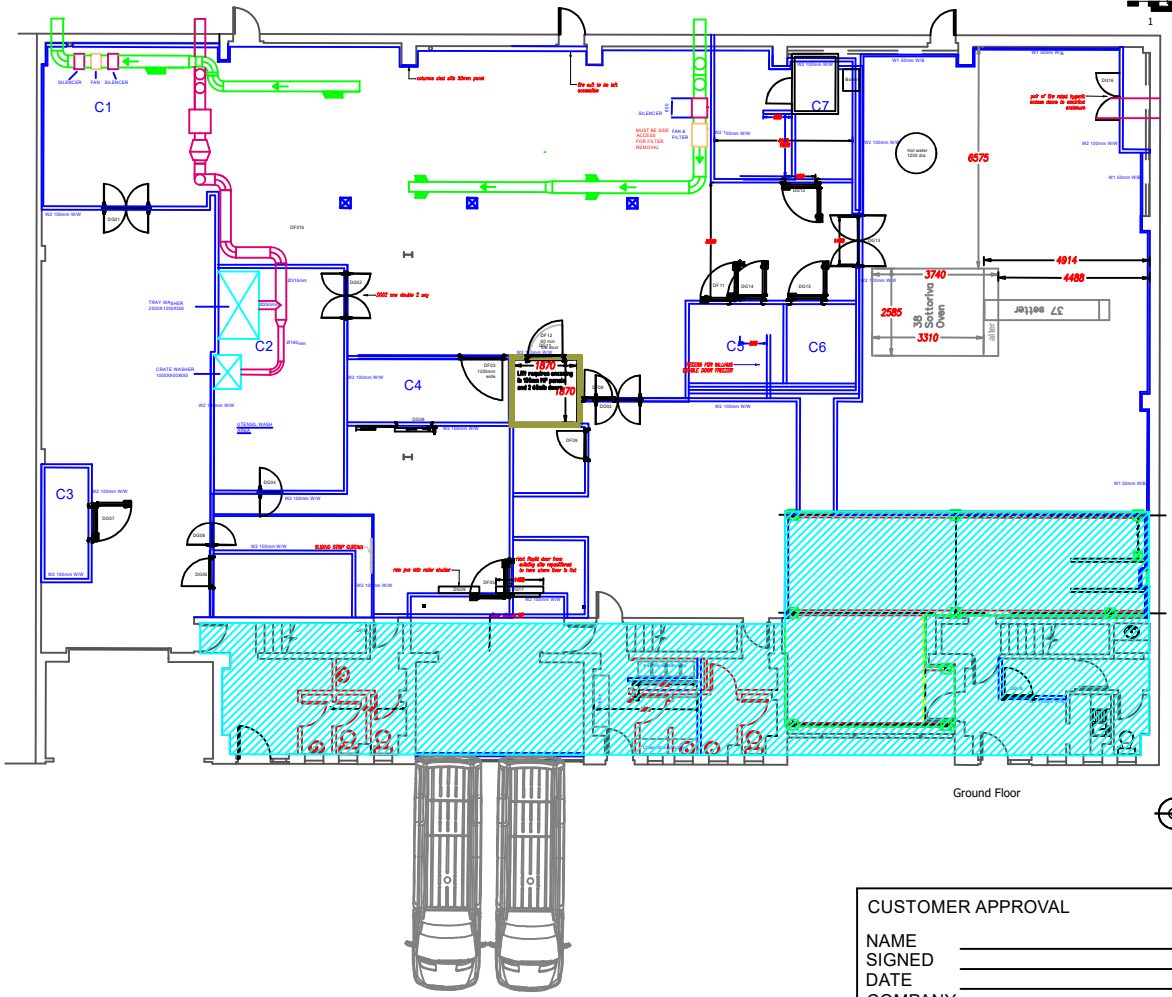

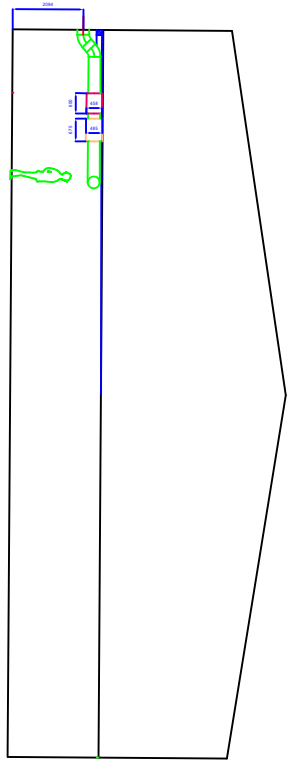

SCHEMATIC DIAGRAM ONLY.

CUSTOMER APPROVAL

NAME _____
SIGNED _____
DATE _____
COMPANY _____

Revision	01
Drawn By: DB	Approved By:
Drawing No. 10	Scale: NTS
Enquiry No. 21/5385	Date: 16/02/22

encon AIR SYSTEMS LIMITED

31 Quarry Park Close
Charter Gate
Moulton Park Industrial Estate
Northampton
NN3 6QB

TEL: (01604) 494187
FAX: (01604) 645848
Website: www.encon–air.co.uk
e–mail: CAD@encon–air.co.uk

Title: Real Patisserie

Site: Brighton