1:200
0 5 10 15 20
Scale in Meters

1:100
0 2.5 5 7.5 10
Scale in Meters

1:50
0 1 2 3 4 5 6 7 8 9 10
Scale in Meters

AMENDMENT

ADUR & WORTHING
PLANNING SERVICES

PLAN	AWDM/ 1090/17
DATE ~~VALID~~	Rec: 07/09/17

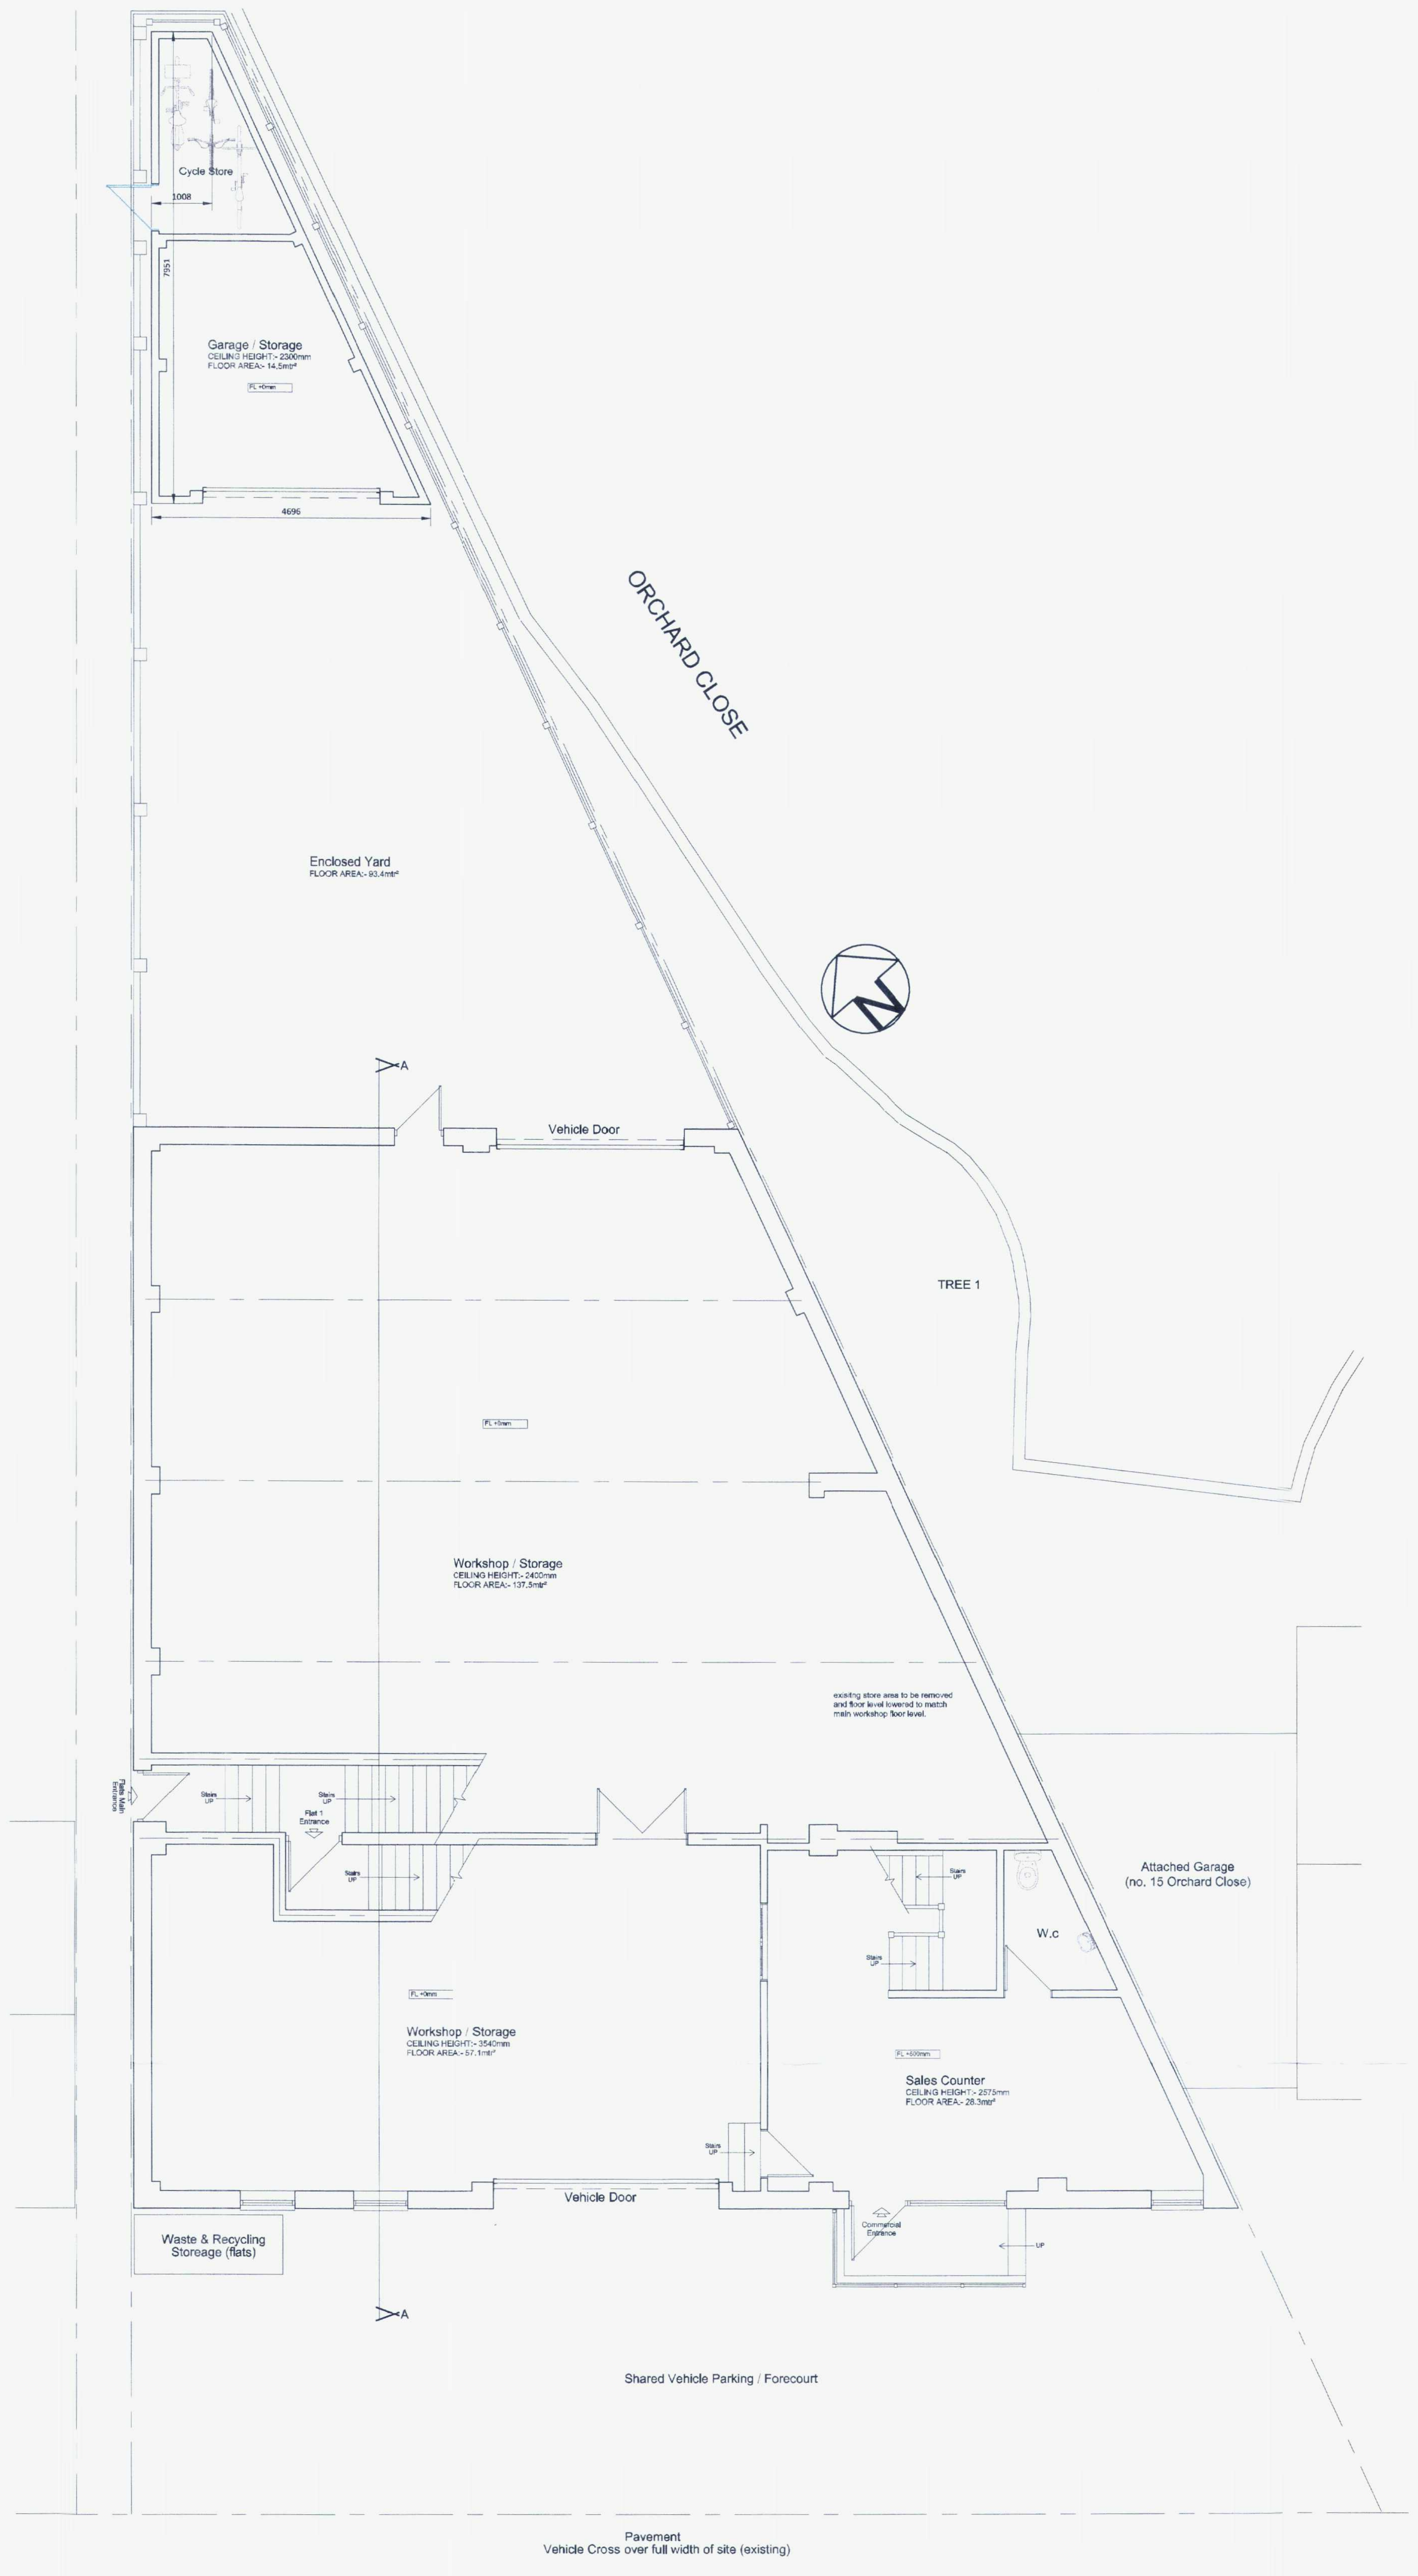

Proposed Ground Floor Plan
Scale 1:100 @A1 / 1:200@A3 OLD SHOREHAM ROAD

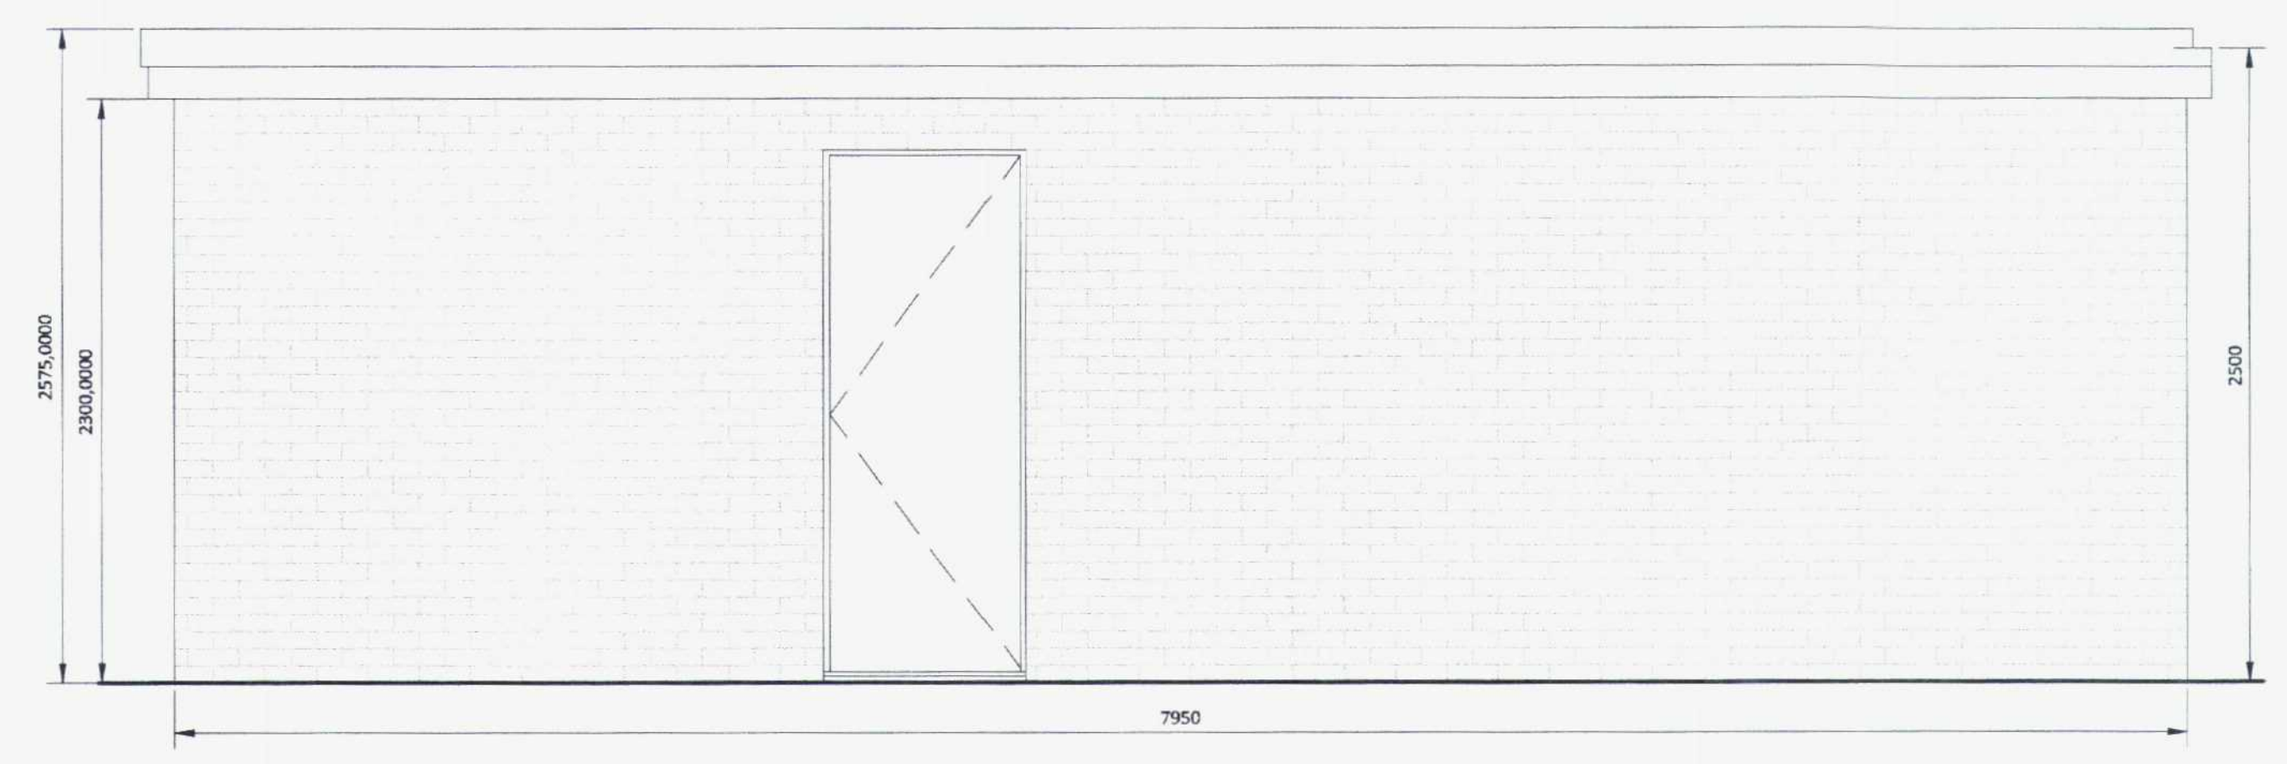

Proposed Garage NW Elevation
Scale 1:50 @A1 / 1:100@A3

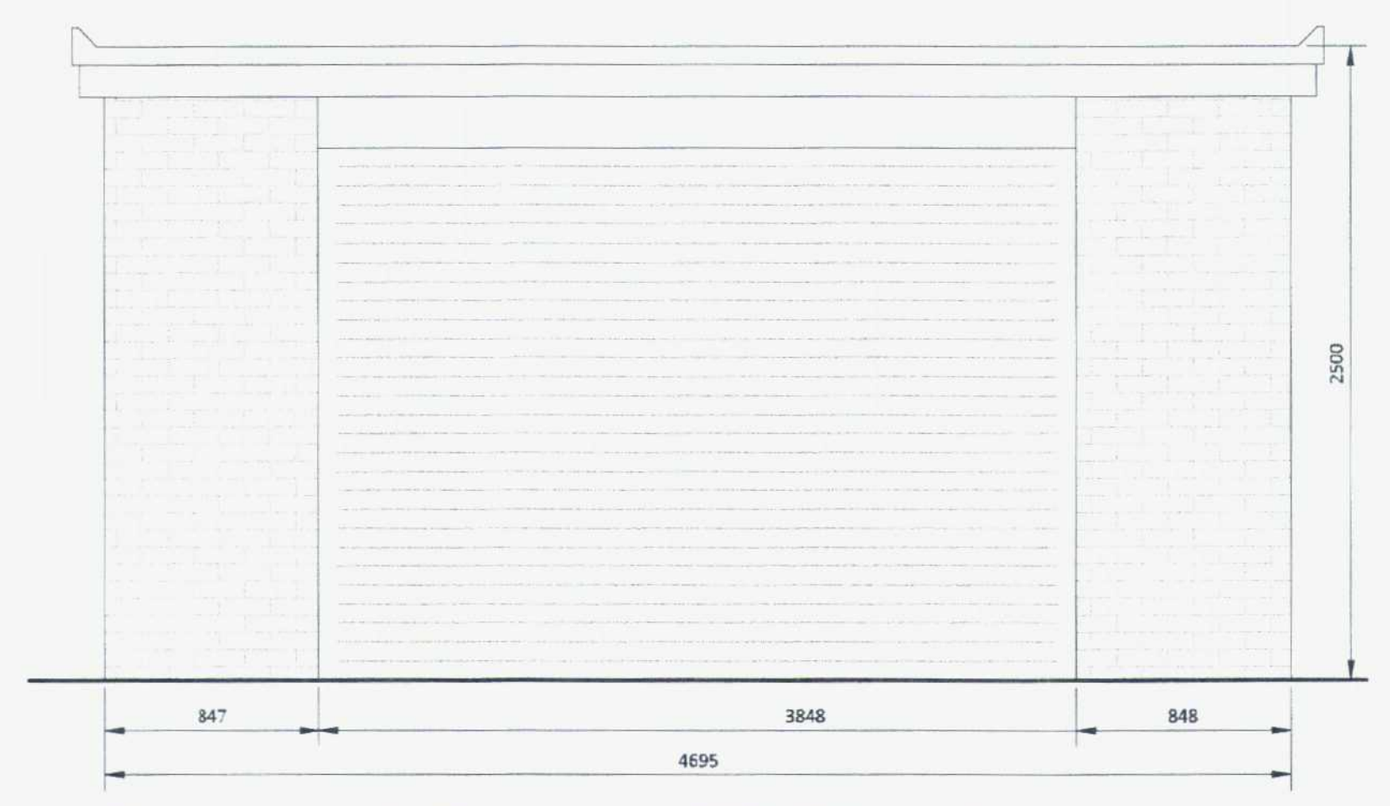

Proposed Garage SE Elevation
Scale 1:50 @A1 / 1:100@A3

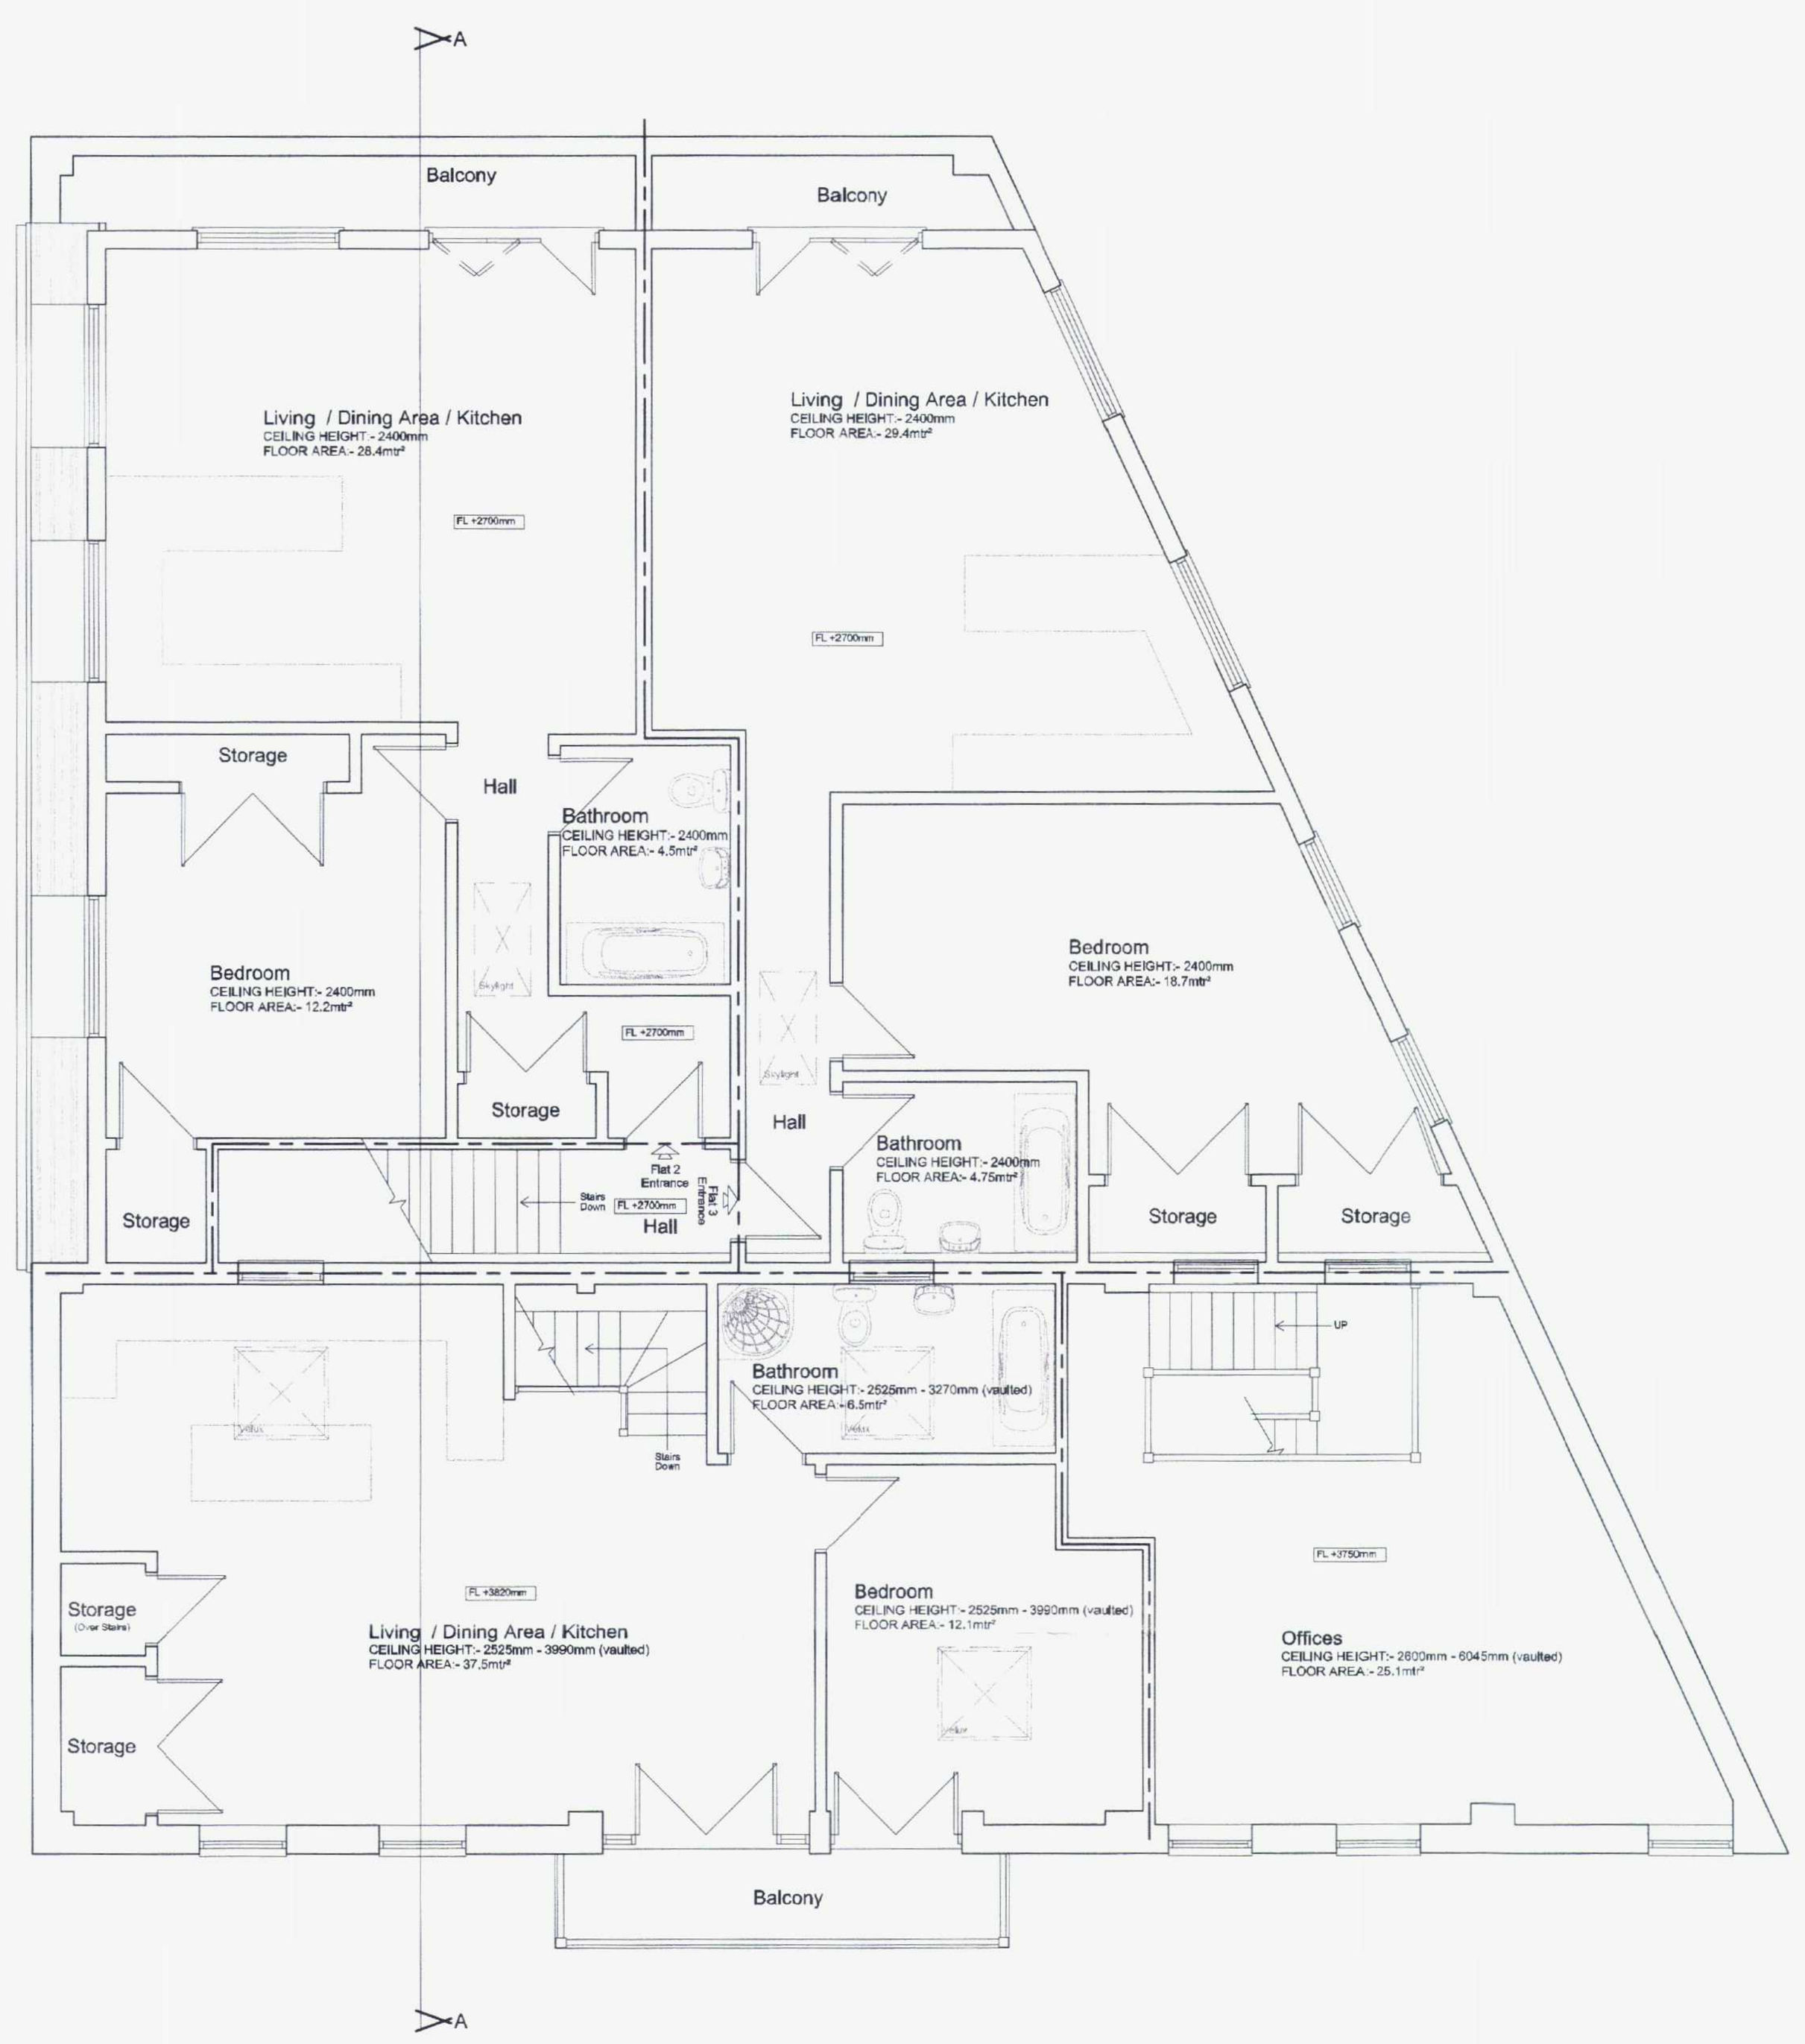

Proposed First Floor Plan
Scale 1:100 @A1 / 1:200@A3

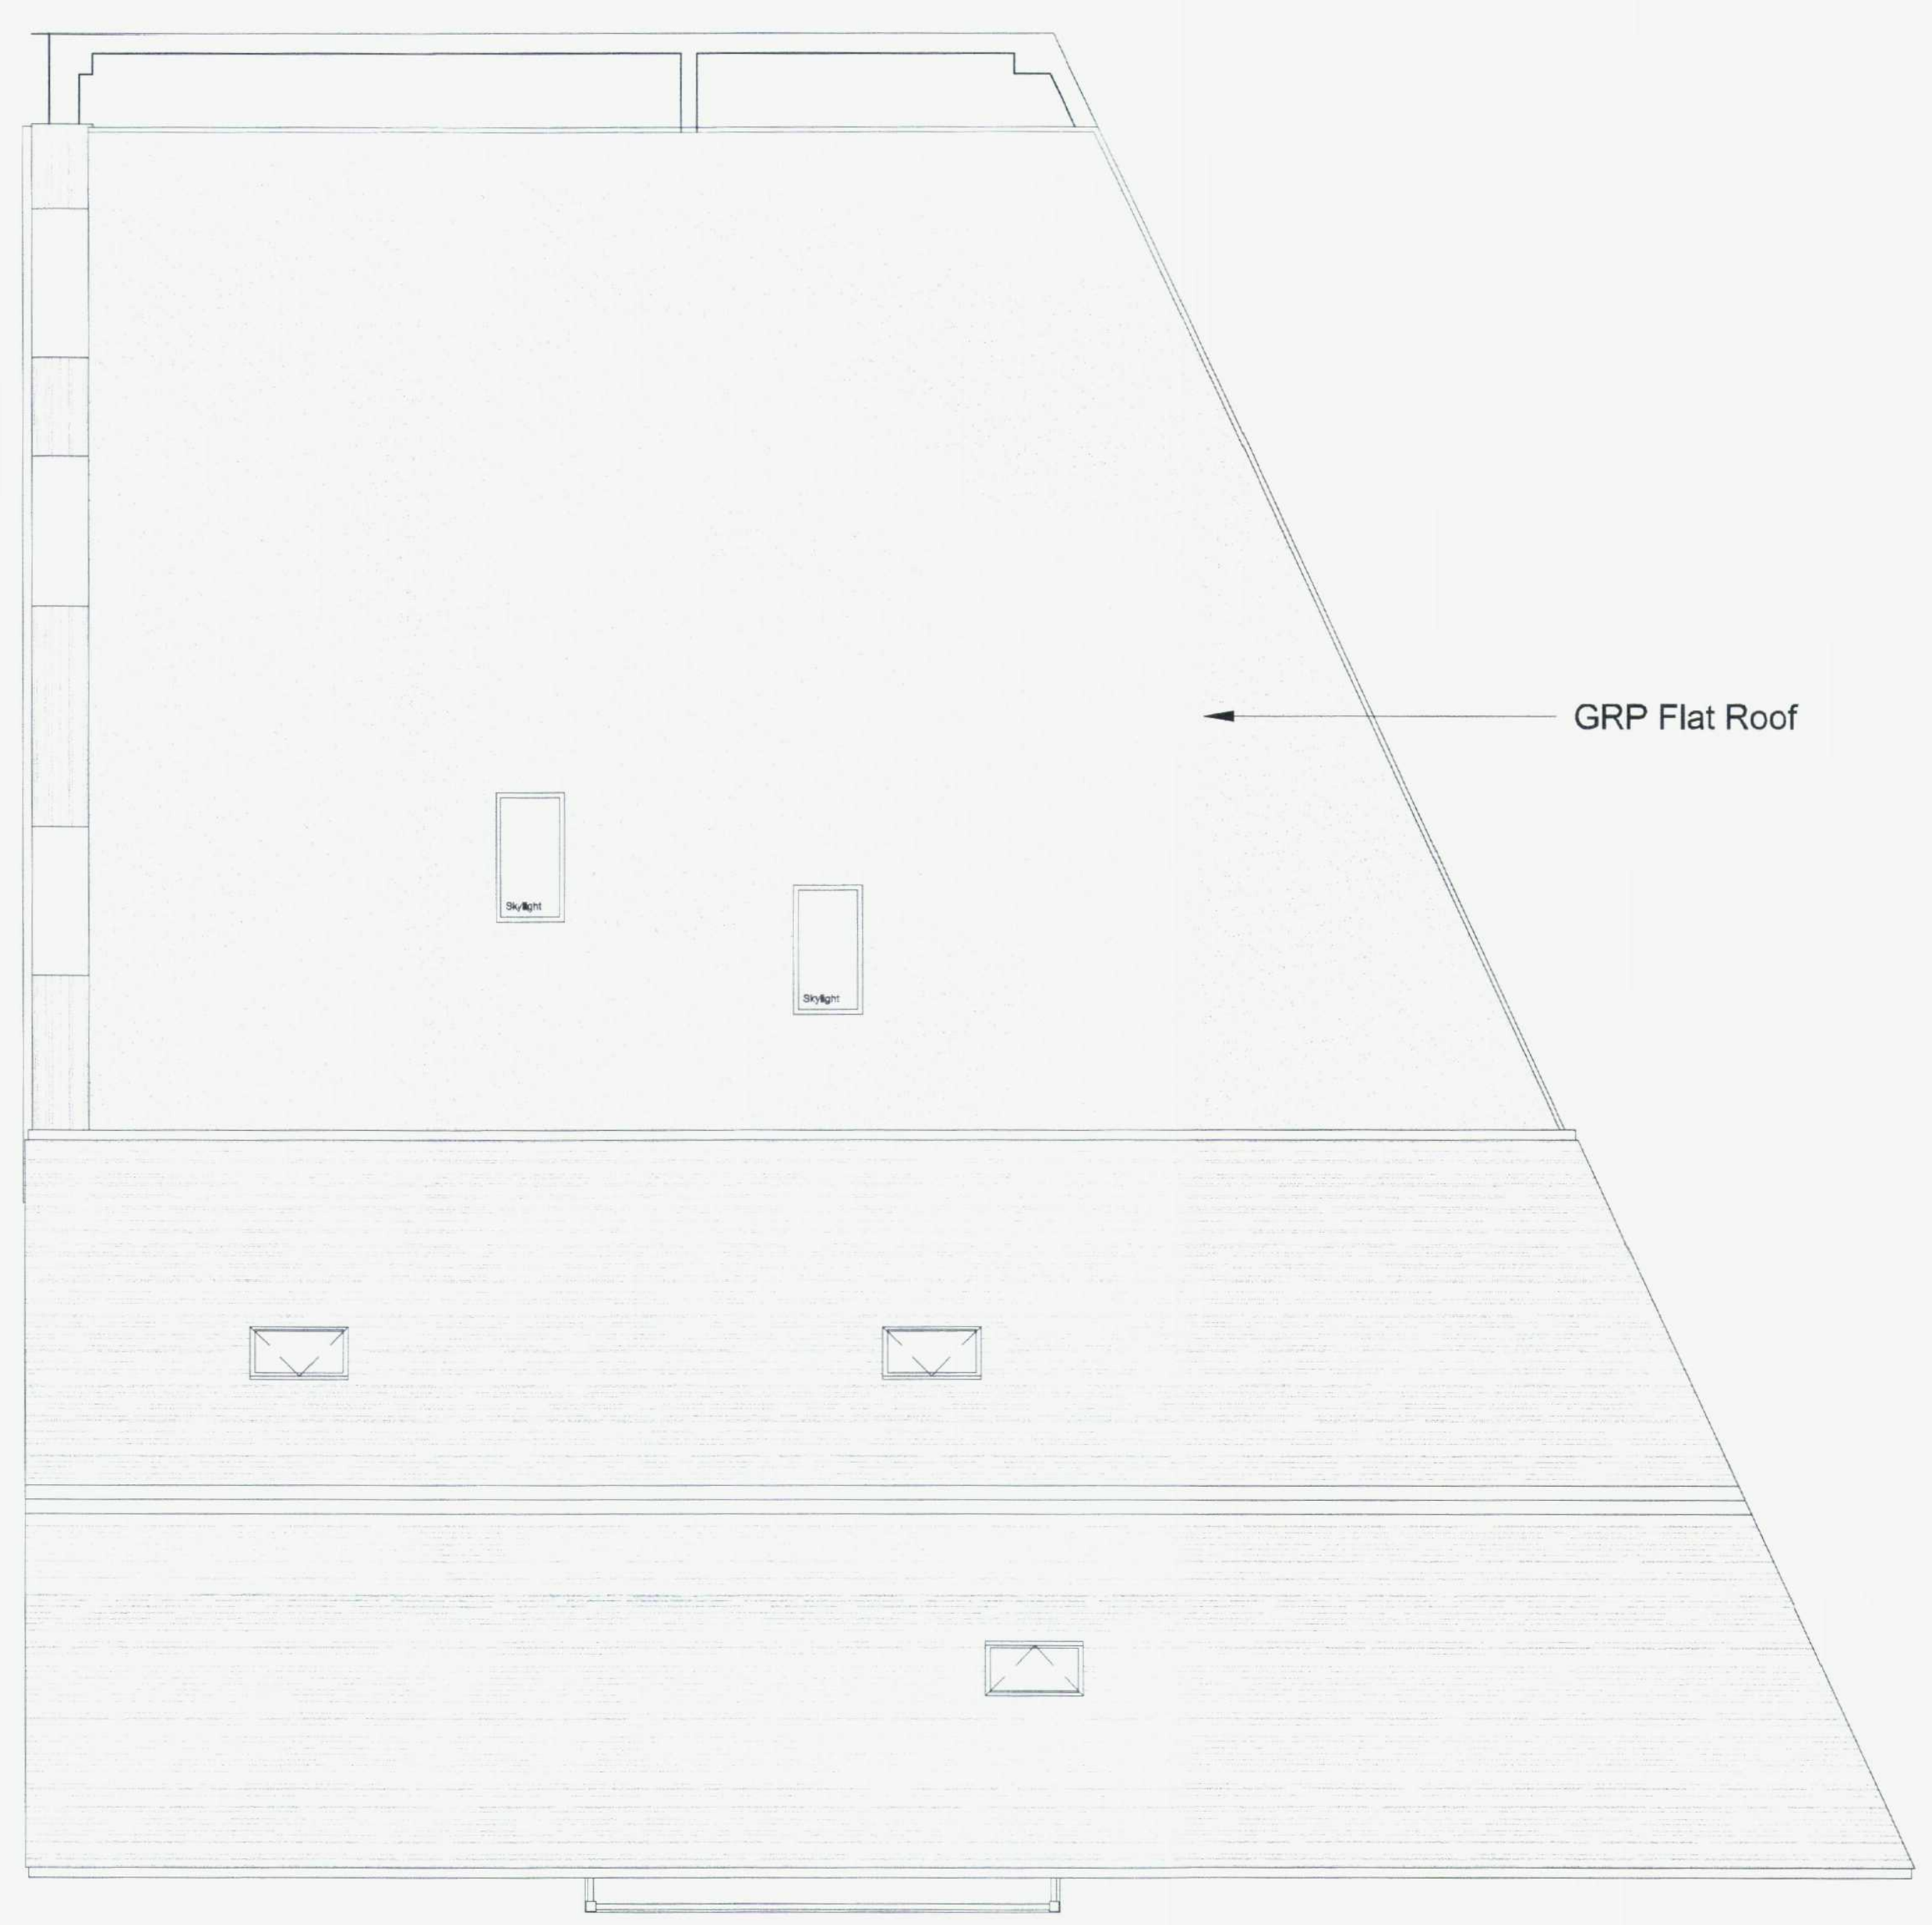

Proposed Roof Plan
Scale 1:100 @A1 / 1:200@A3

Total Floor Area for Proposed Flats

Flat 1 (front):-	**63.4M²**
Flat 2 (rear Left):-	**58.4M²**
Flat 3 (rear Right):-	**63.3M²**

Notes

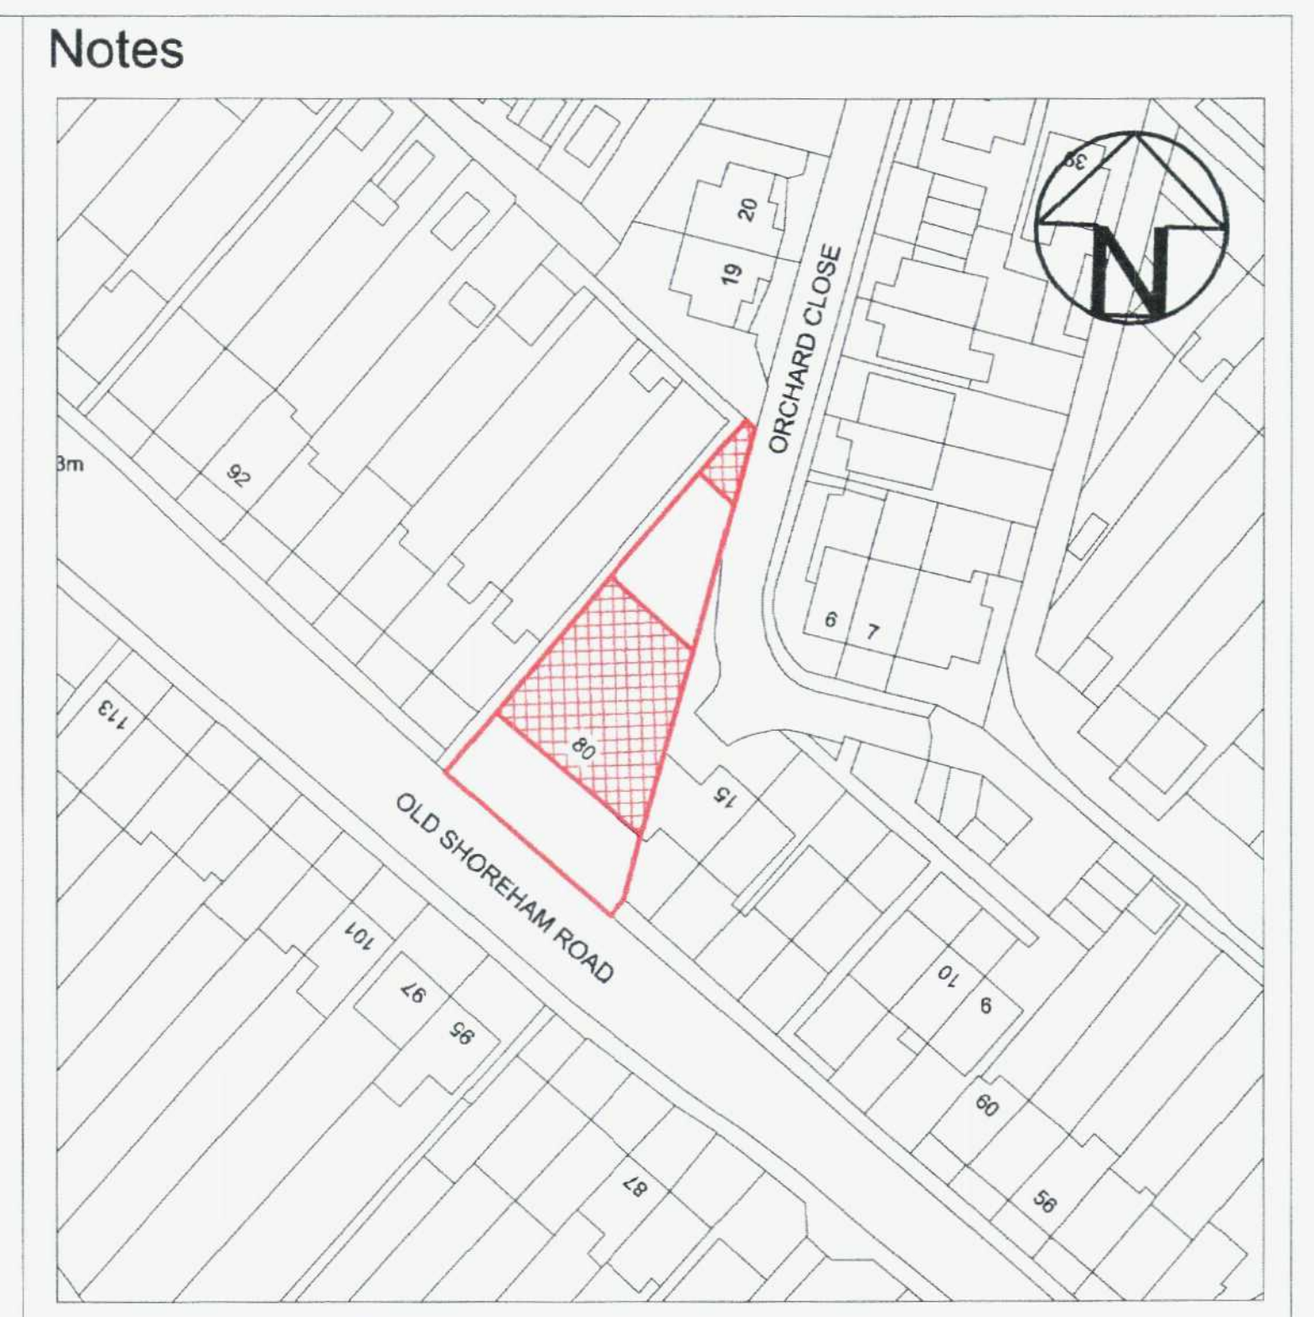

Location Plan
Scale 1:1250 @A1 / 1:2500@A3

1:1250
0 25 50 75 100
Scale in Meters

1:2500
0 50 100 150 200
Scale in Meters

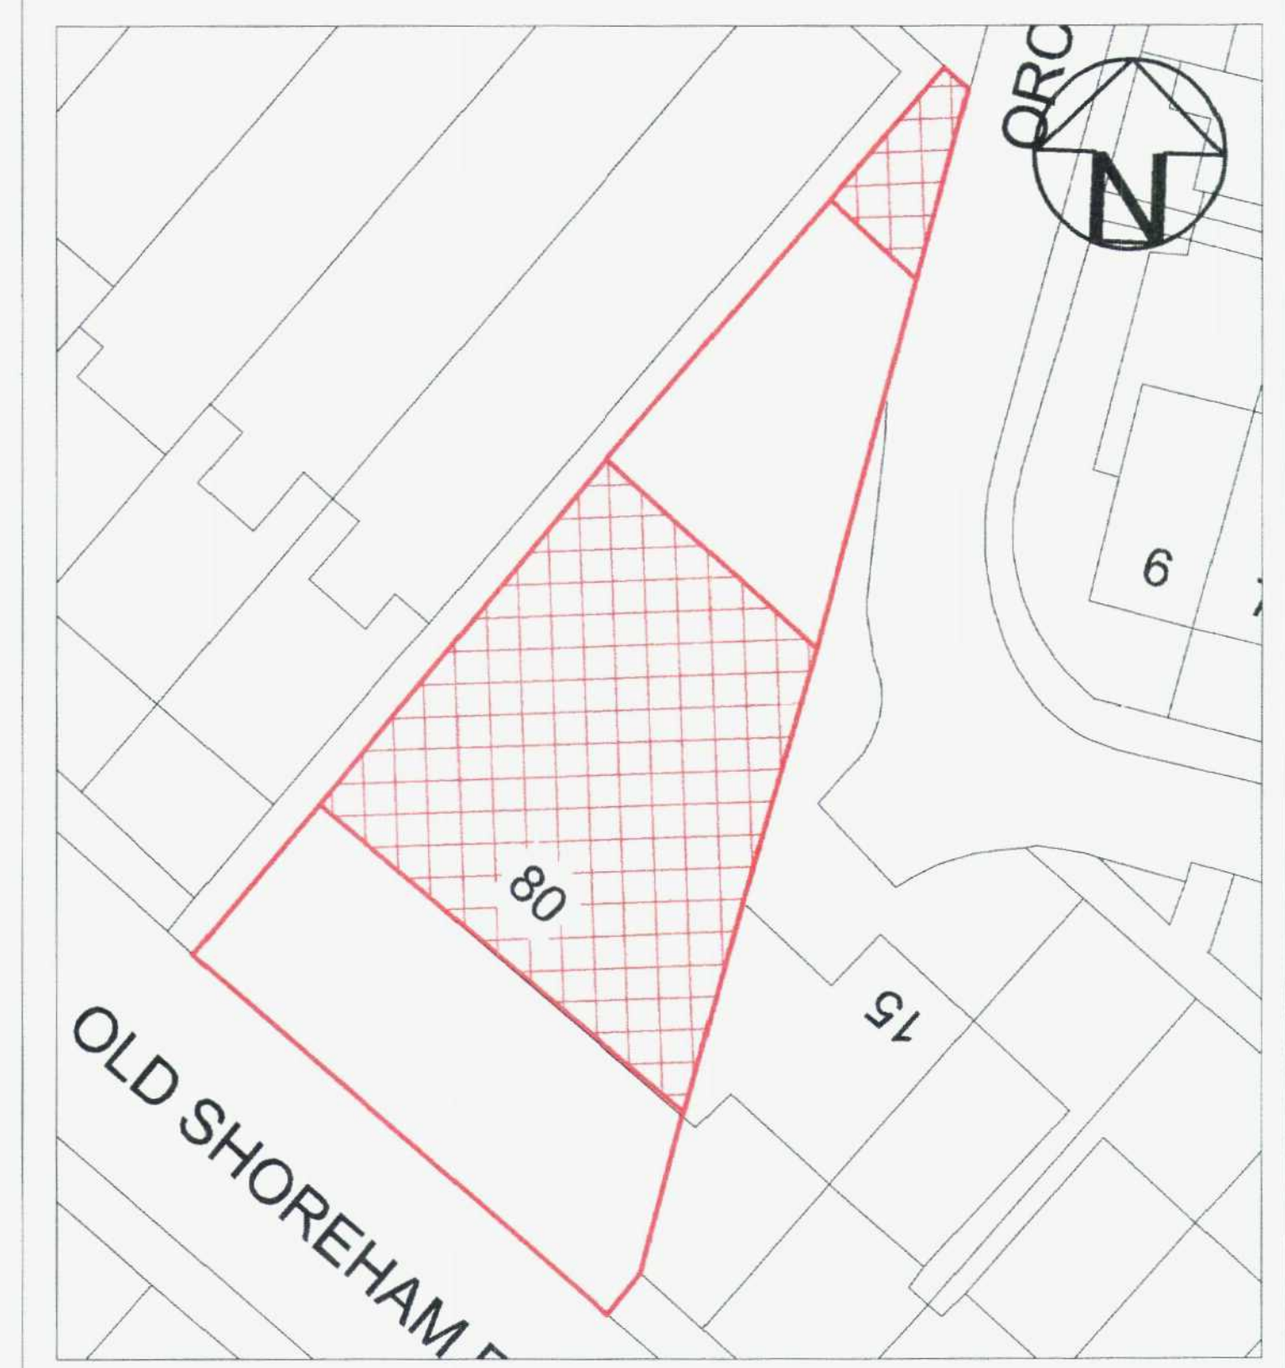

Site Plan
Scale 1:500 @A1 / 1:1000@A3

1:500
0 10 20 30 40
Scale in Meters

1:1000
0 25 50 75
Scale in Meters

Rev.	Date	Revision Detail / Comments

Amendments

RSD
Rob Shepherd Designs

Client.....
Paul Craig

Project.....
80 Old Shoreham Road, Shoreham

Drawing Title.....
Proposed Floor Plans

DWG No..... 2017/0025-03
Rev..... C

Drawn By..... RDS
Date..... 07.09.2017

Drawing Scale..... 1:100@A1/ 1:200@A3

Do Not Scale off Drawings
Check all Dimensions on site before all works are commenced
All Goods, Materials & Workmanship to conform with current Building Regs
© Copyright of Rob Shepherd Designs

Rob Shepherd Designs
Email; rob.brightonbuildingplans@gmail.com Tel; 07917 331264
87a Mile Oak Road, Portslade, Brighton, Sussex. BN41 2PJ