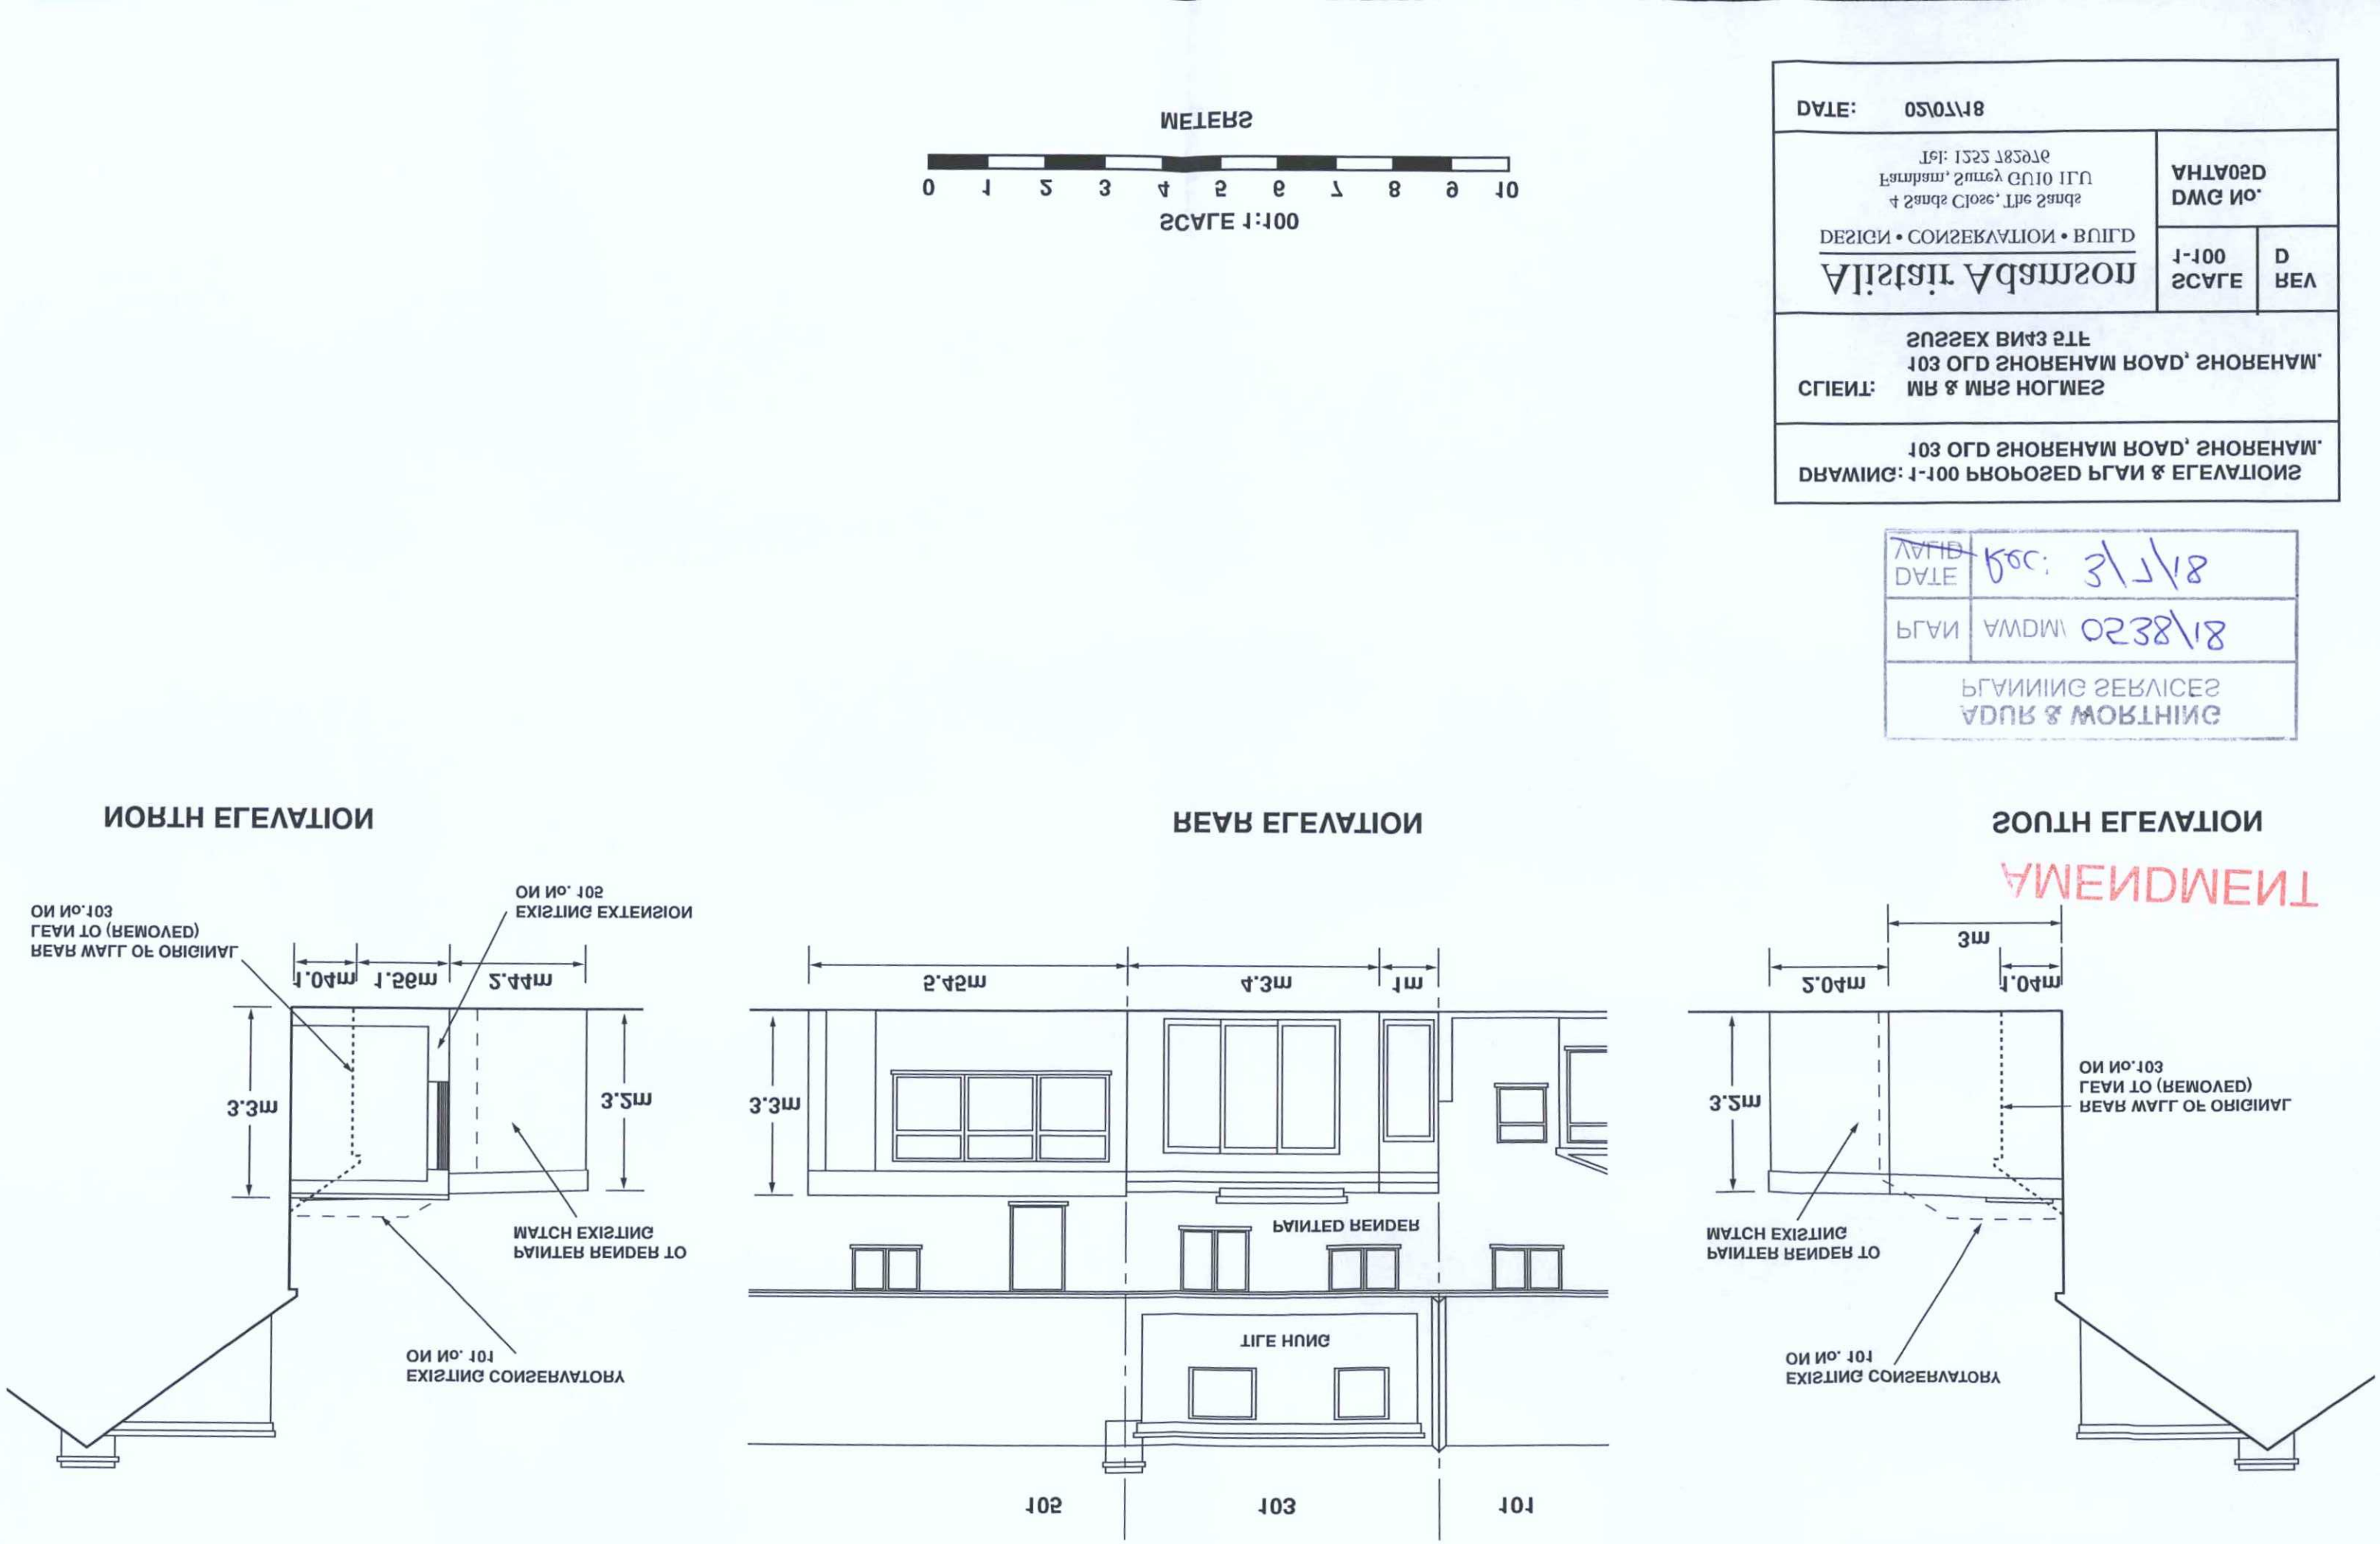

DATE: 02/07/18
Alistair Adamson
DESIGN • CONSERVATION • BUILD
4 Sands Close, The Sands
Farnham, Surrey GU10 1LU
Tel: 1252 782976
DWG No. AHTA05D
SCALE 1:100
REV D
CLIENT: MR & MRS HOLMES
103 OLD SHOREHAM ROAD, SHOREHAM.
SUSSEX BN43 5TF
DRAWING: 1:100 PROPOSED PLAN & ELEVATIONS
103 OLD SHOREHAM ROAD, SHOREHAM.
PLANNING SERVICES
ADUR & WORTHING
PLAN AWDM\ 0238\18
DATE Rec: 3\7\18
VALID
AMENDMENT
SCALE 1:100
METERS
0 1 2 3 4 5 6 7 8 9 10
NORTH ELEVATION
REAR ELEVATION
SOUTH ELEVATION
ON No. 103
LEAN TO (REMOVED)
REAR WALL OF ORIGINAL
ON No. 105
EXISTING EXTENSION
1.04m
1.56m
2.44m
3.3m
3.2m
MATCH EXISTING
PAINTER RENDER TO
ON No. 101
EXISTING CONSERVATORY
5.45m
4.3m
1m
3.3m
PAINTED RENDER
TILE HUNG
105
103
101
3m
2.04m
1.04m
3.2m
ON No. 103
LEAN TO (REMOVED)
REAR WALL OF ORIGINAL
MATCH EXISTING
PAINTER RENDER TO
ON No. 101
EXISTING CONSERVATORY