


BLACK CAST IRON RAINWATER GOODS

HALF ROUND GUTTERING AND DOWNPIPES

1. HALF ROUND GUTTER

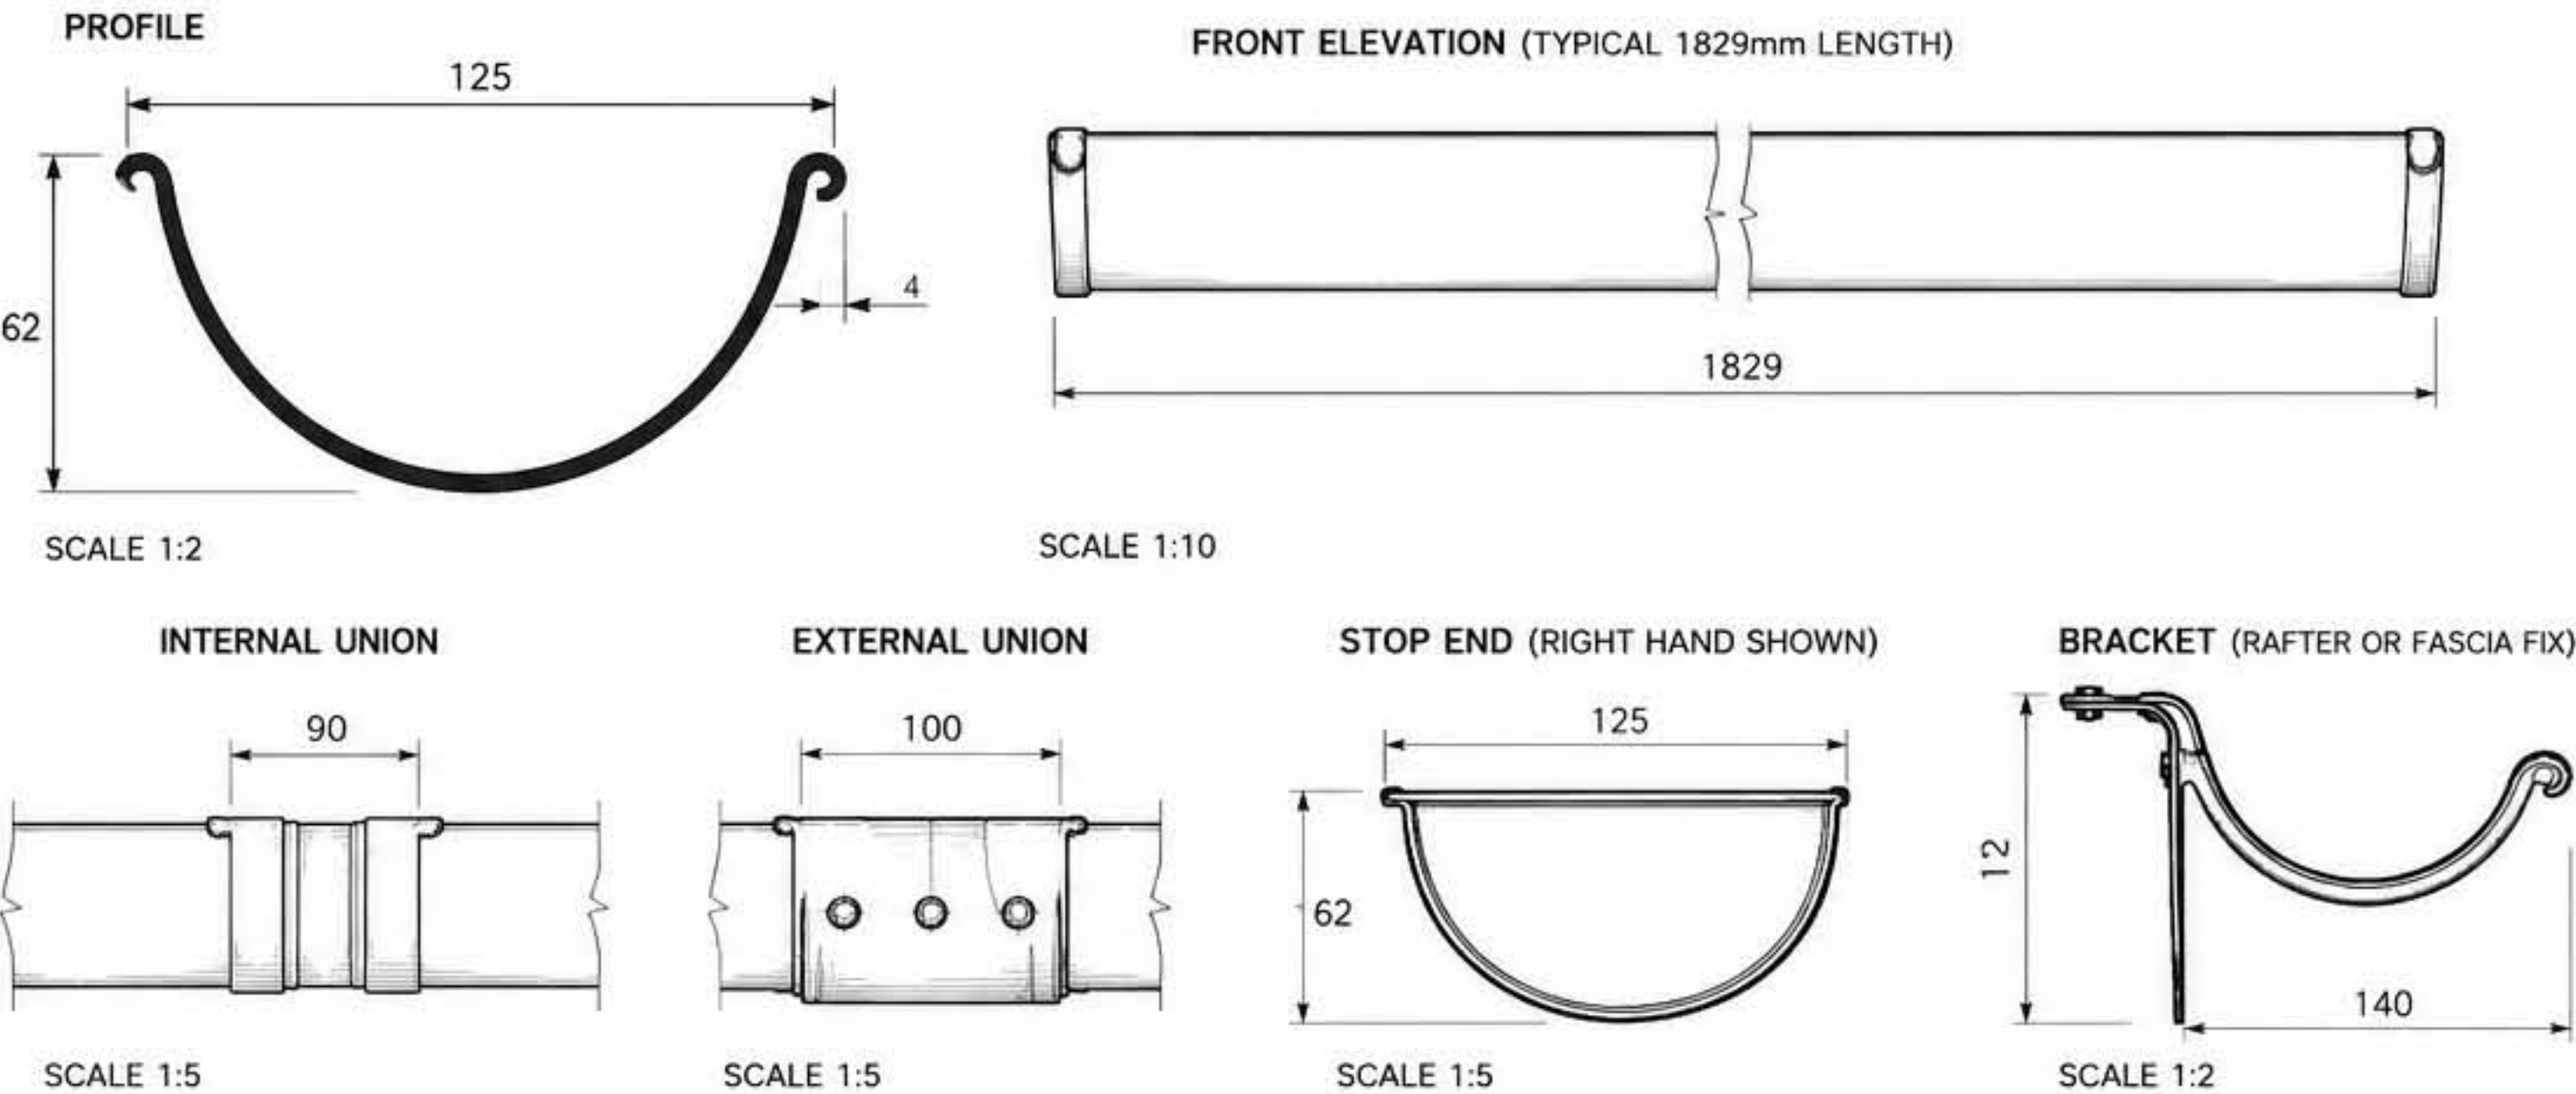


GENERAL NOTES

1. MATERIAL: CAST IRON
2. FINISH: BLACK PAINTED
3. ALL DIMENSIONS IN MILLIMETRES
4. GUTTER LENGTHS: 1829mm (OTHER LENGTHS AVAILABLE)
5. FIX IN ACCORDANCE WITH MANUFACTURER'S RECOMMENDATIONS

SCALES USED

- | | |
|------|--------------------------|
| 1:2 | FOR PROFILES & BRACKETS |
| 1:5 | FOR COMPONENT DETAILS |
| 1:10 | FOR LENGTHS / ELEVATIONS |

2. DOWNPIPES

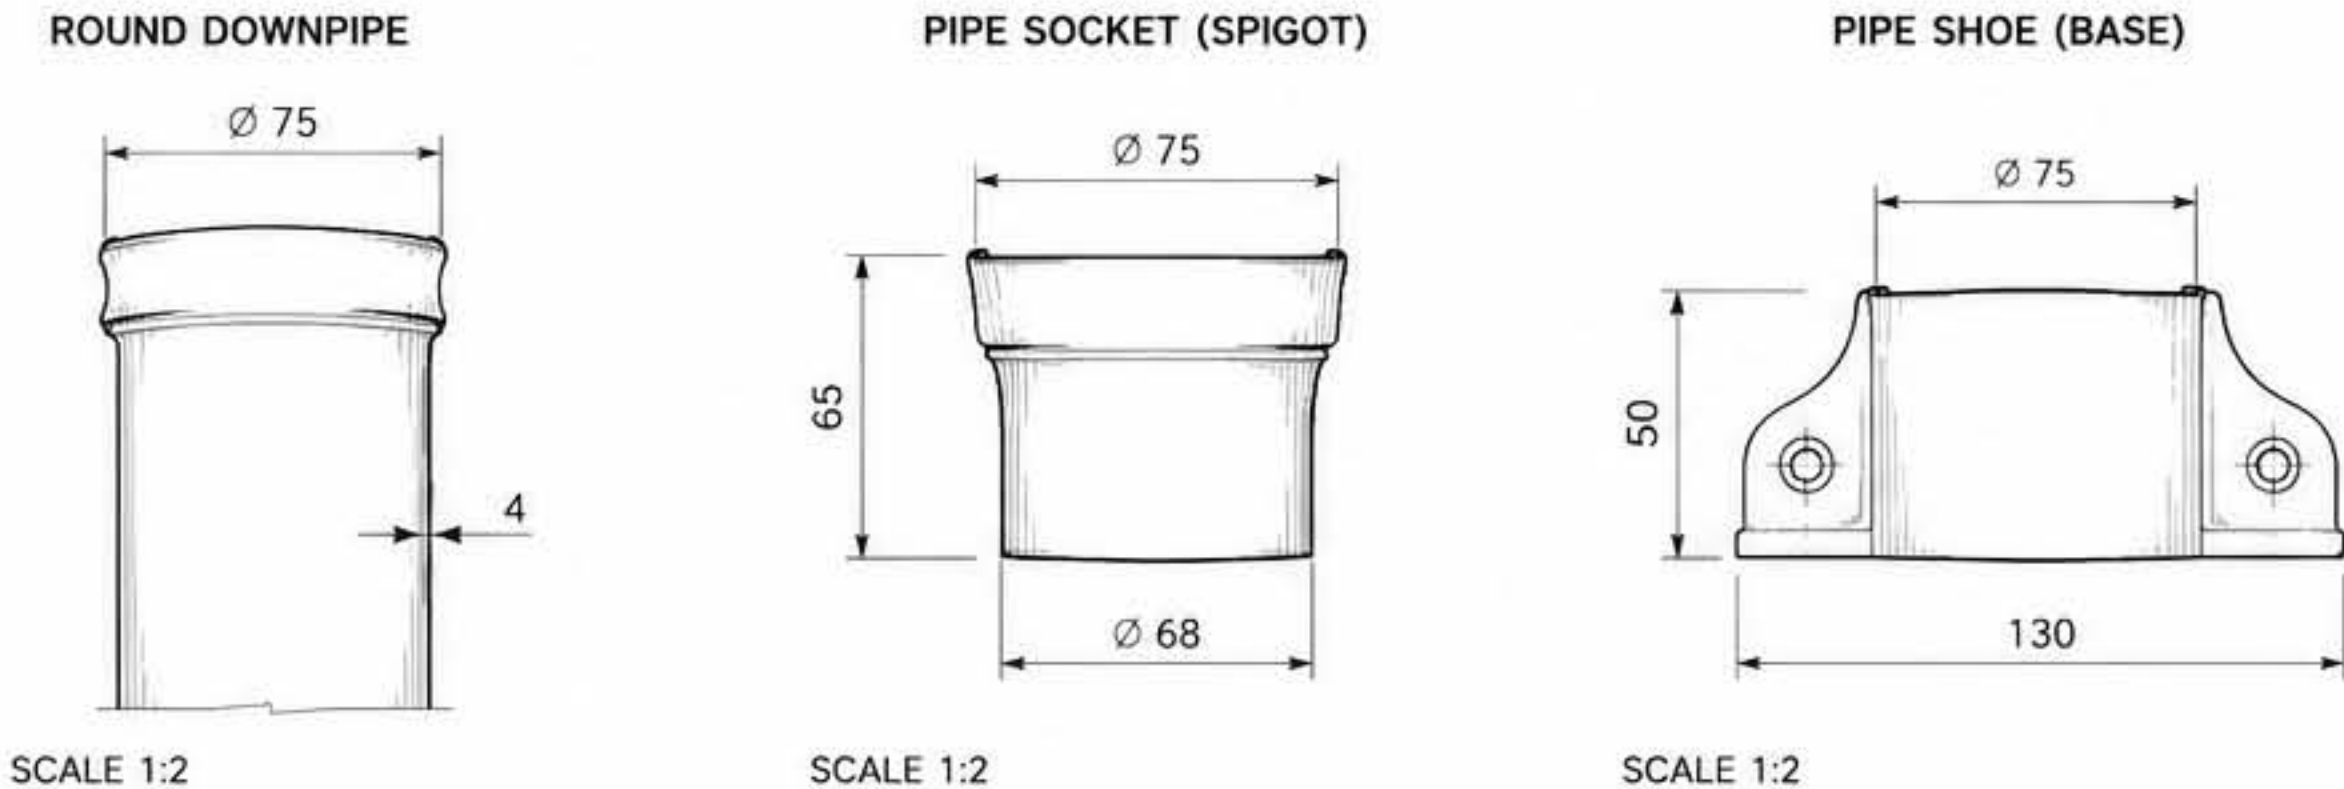

3. DOWNPIPE FIXING BRACKET

