



EXISTING

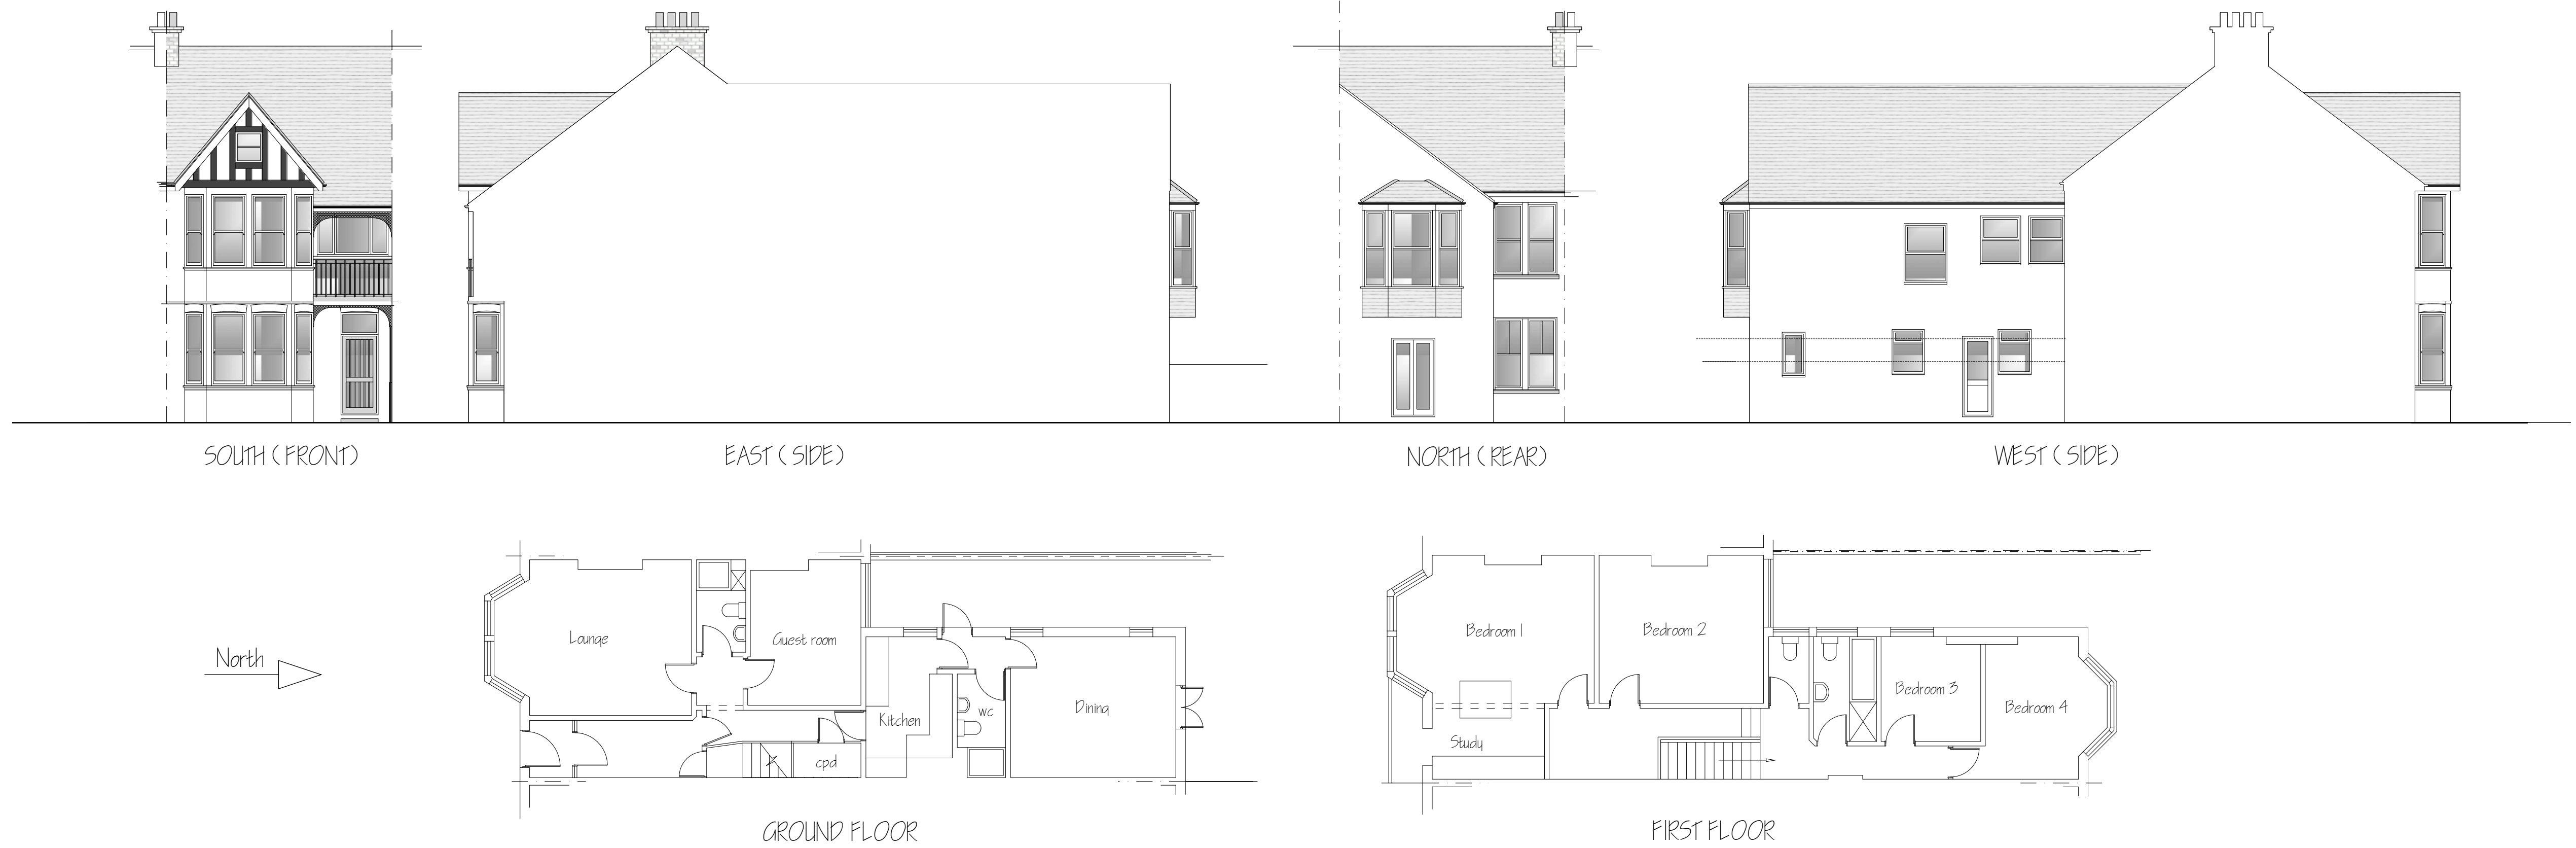

PROPOSED

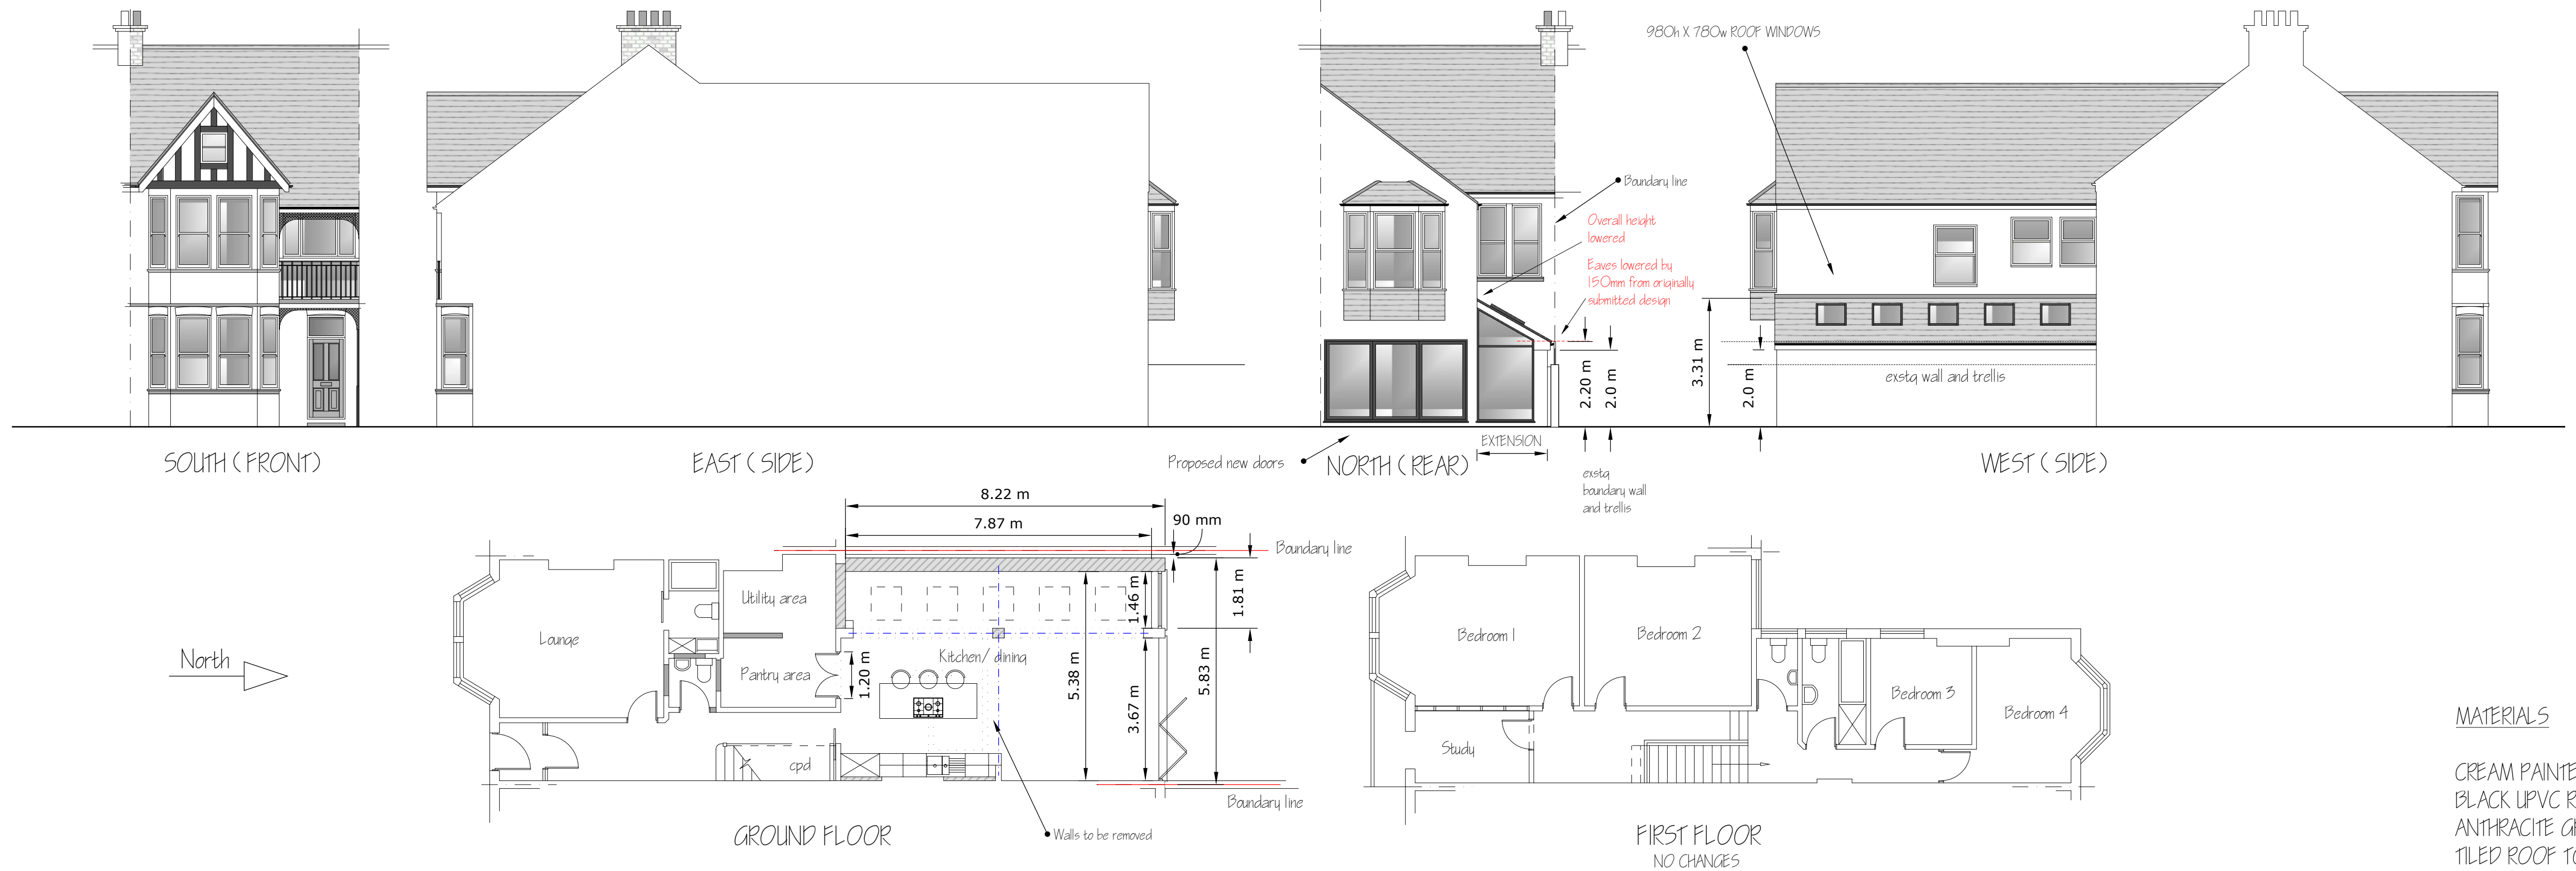

MATERIALS

CREAM PAINTED RENDERED WALLS
BLACK UPVC RAINWATER GOODS
ANTHRACITE GREY DOORS / WINDOWS
TILED ROOF TO MATCH MAIN DWELLING