



Only figured dimensions are to be used. All dimensions to be checked on site.

Please note: Refer to 'type' of drawing below; planning drawings should only be treated as such.

Notes

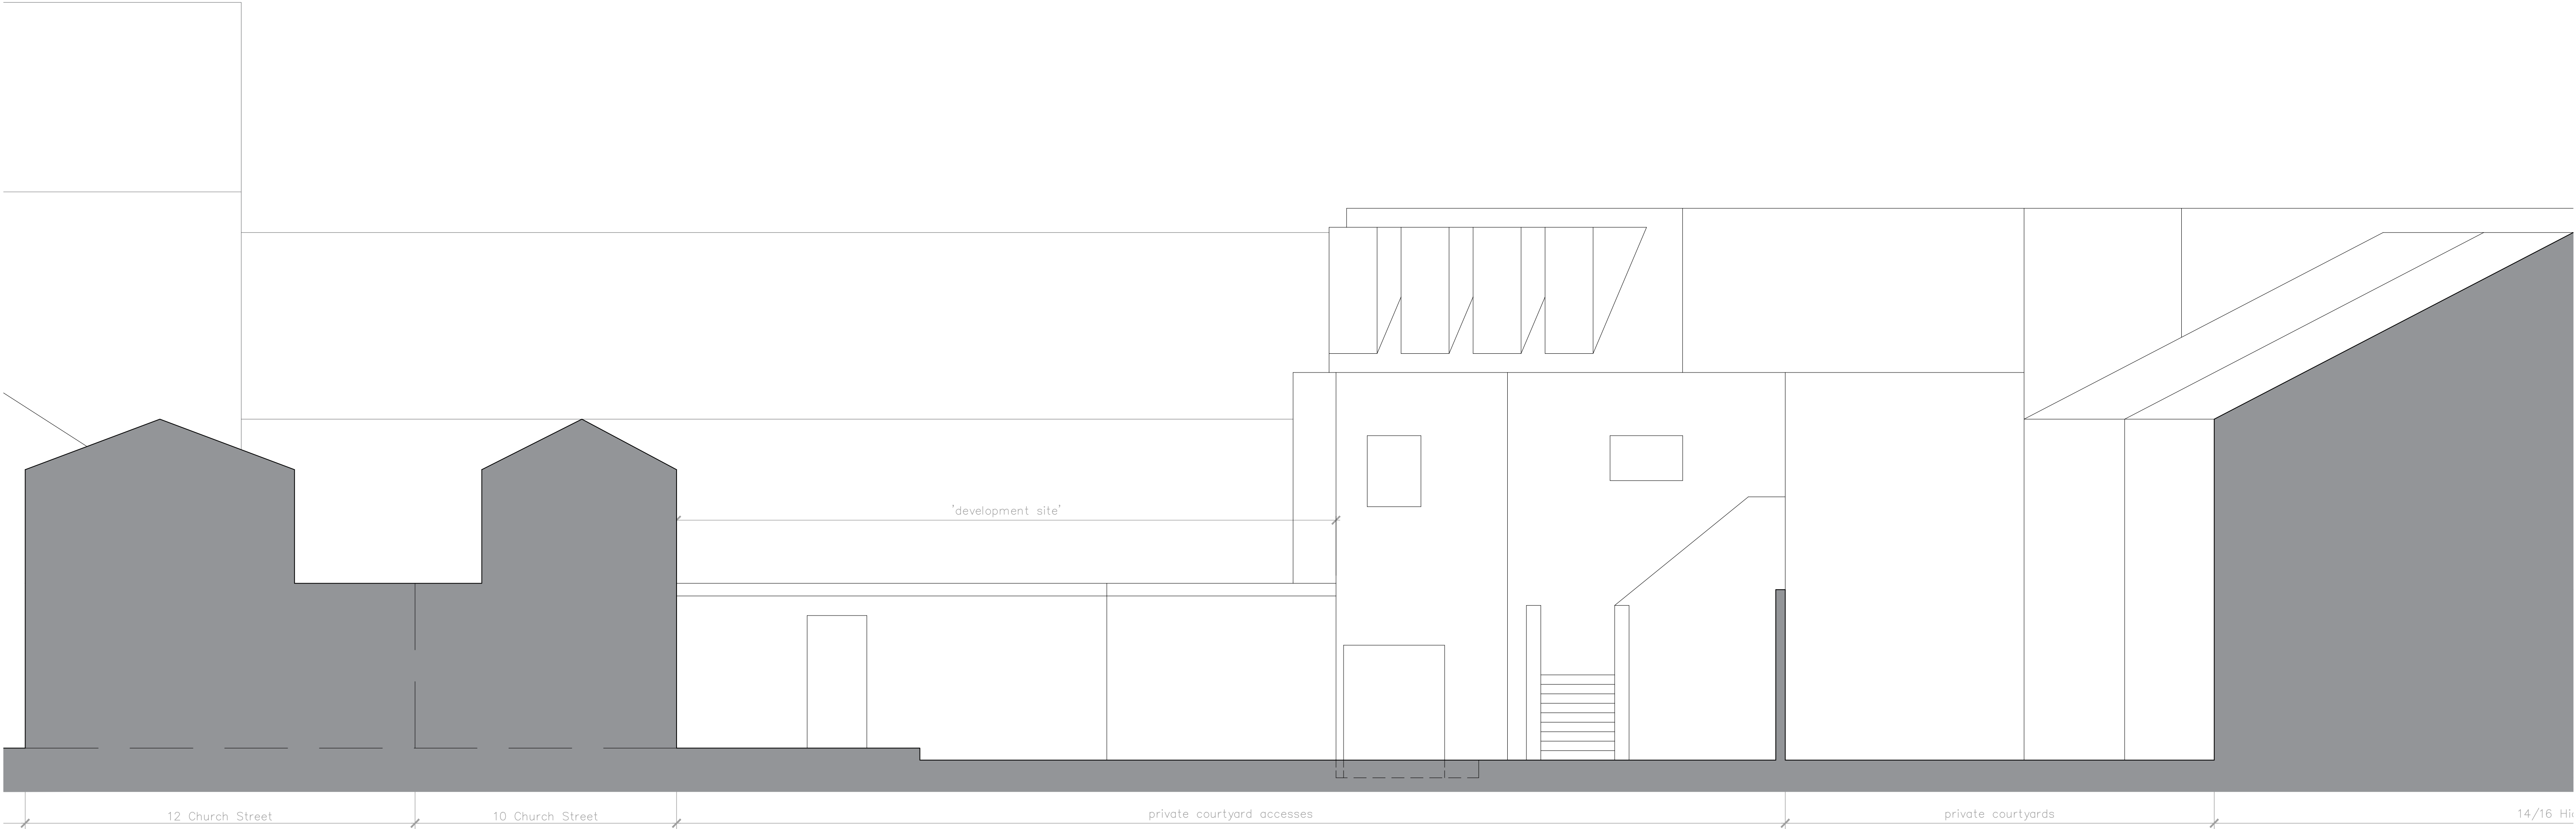

+EL existing west facing section/side elevation C-C - scale 1:50

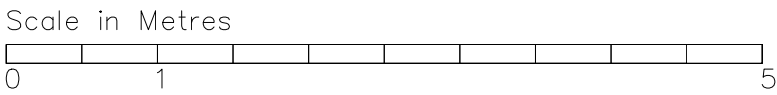

REVISION

Architecture of Calm

a less determined, more composed form of practice

95 Denton Road, Newhaven
Scott J Currie BA (Hons) Arch
07786 848920 // scottjcurrie@icloud.com

JOB	DATE
8 HIGH STREET SHOREHAM-BY-SEA	10.25
BN43 5DA	SCALE
	1:50 @ A1 1:100 @ A3
DRAWING	CHECKED
EXISTING WEST FACING SECTION/SIDE ELEVATION C-C	SJC
	DRAWN
	SJC
CLIENT	REVISION
DAVID ISAAC	NUMBER
	0160-EX-017

DO NOT SCALE FROM THIS DRAWING.
THIS DRAWING IS COPYRIGHT ©