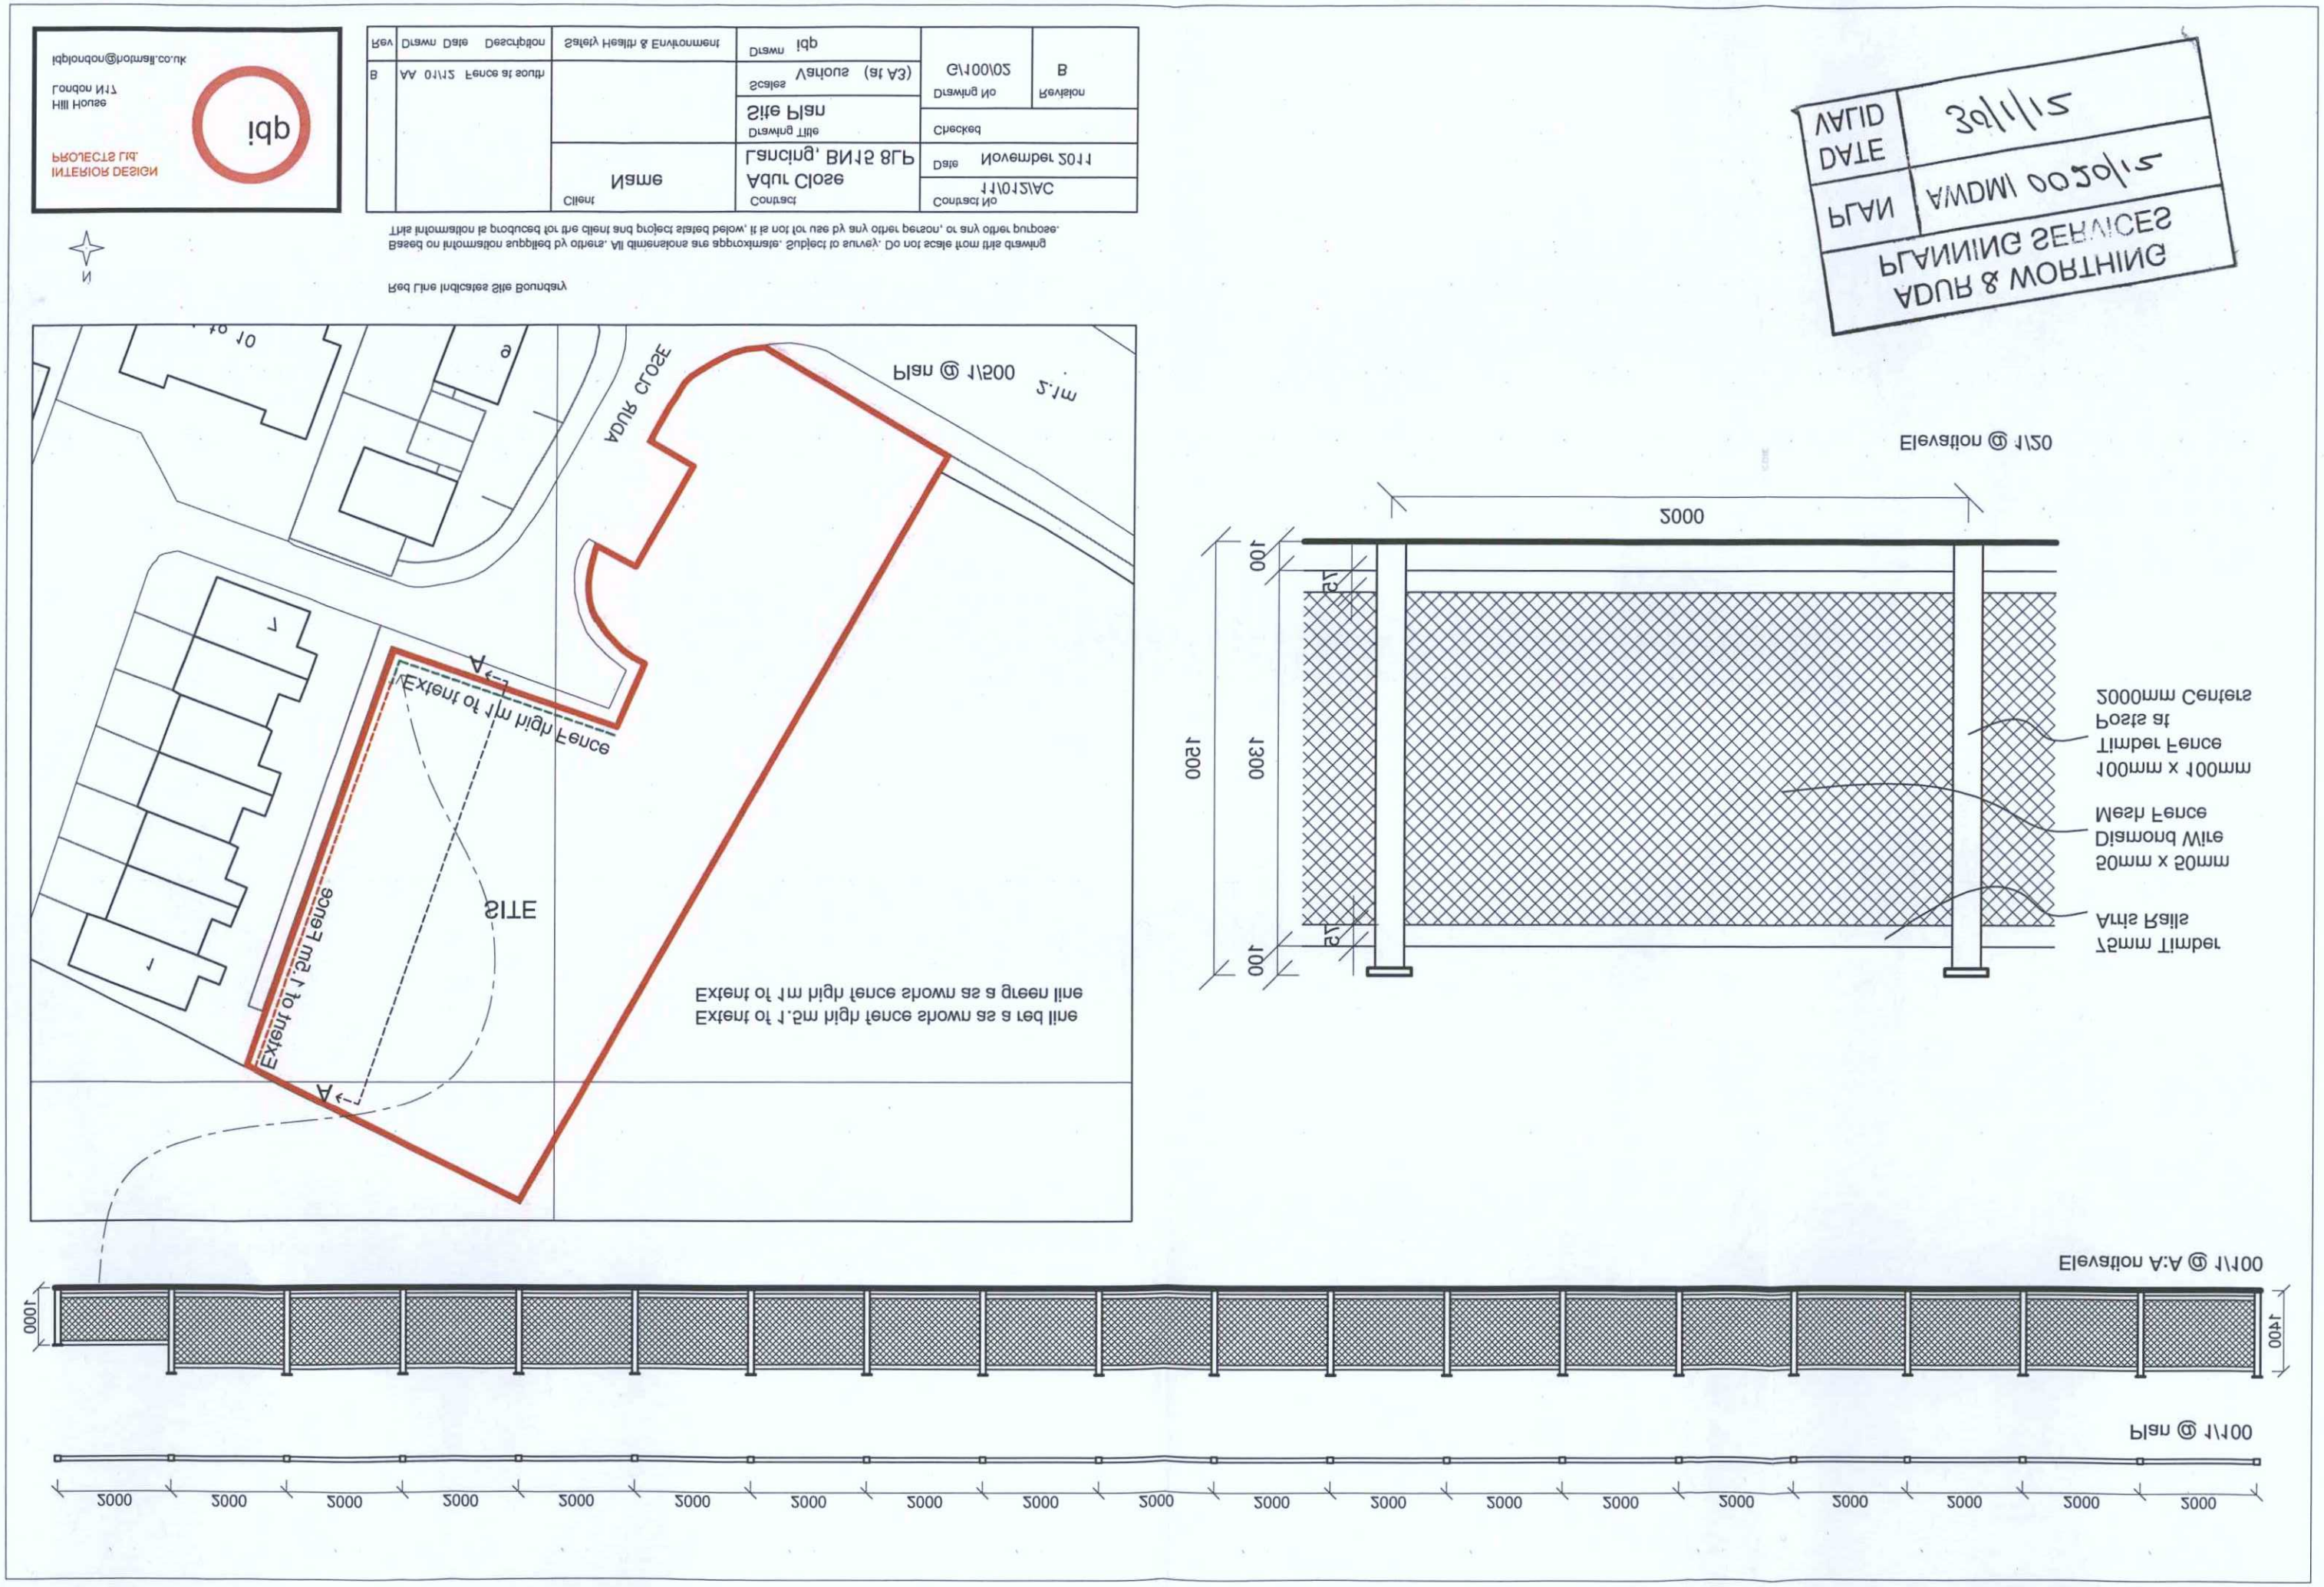

Rev	Drawn	Date	Description	Safety Health & Environment	Drawn	ibp	Contract No	11/012/AC	Date	November 2011	Checked	Drawing No	Revision
B	AA	01/12	Fence at south		Contract	Adur Close	Drawing Title	Site Plan	Scales	Various (at A3)		G/100/02	B
				Client	Name	Lancing, BN15 8LP	Drawing Title	Site Plan	Checked				

Based on information supplied by others. All dimensions are approximate. Subject to survey. Do not scale from this drawing
This information is produced for the client and project stated below, it is not for use by any other person, or any other purpose.

Red Line Indicates Site Boundary

INTERIOR DESIGN
PROJECTS Ltd.
ibp
Hill House
London N17
ibplondon@hotmail.co.uk

ADUR & WORTHING
PLANNING SERVICES
PLAN AWDM/0020/15
DATE 30/1/15
VALID