
0 1 2 3 4 5 6 7 8 9 10

scale in metres 1:50

amendments				
rev.	date	comment	auth.	chkd.
-	-	-	-	-

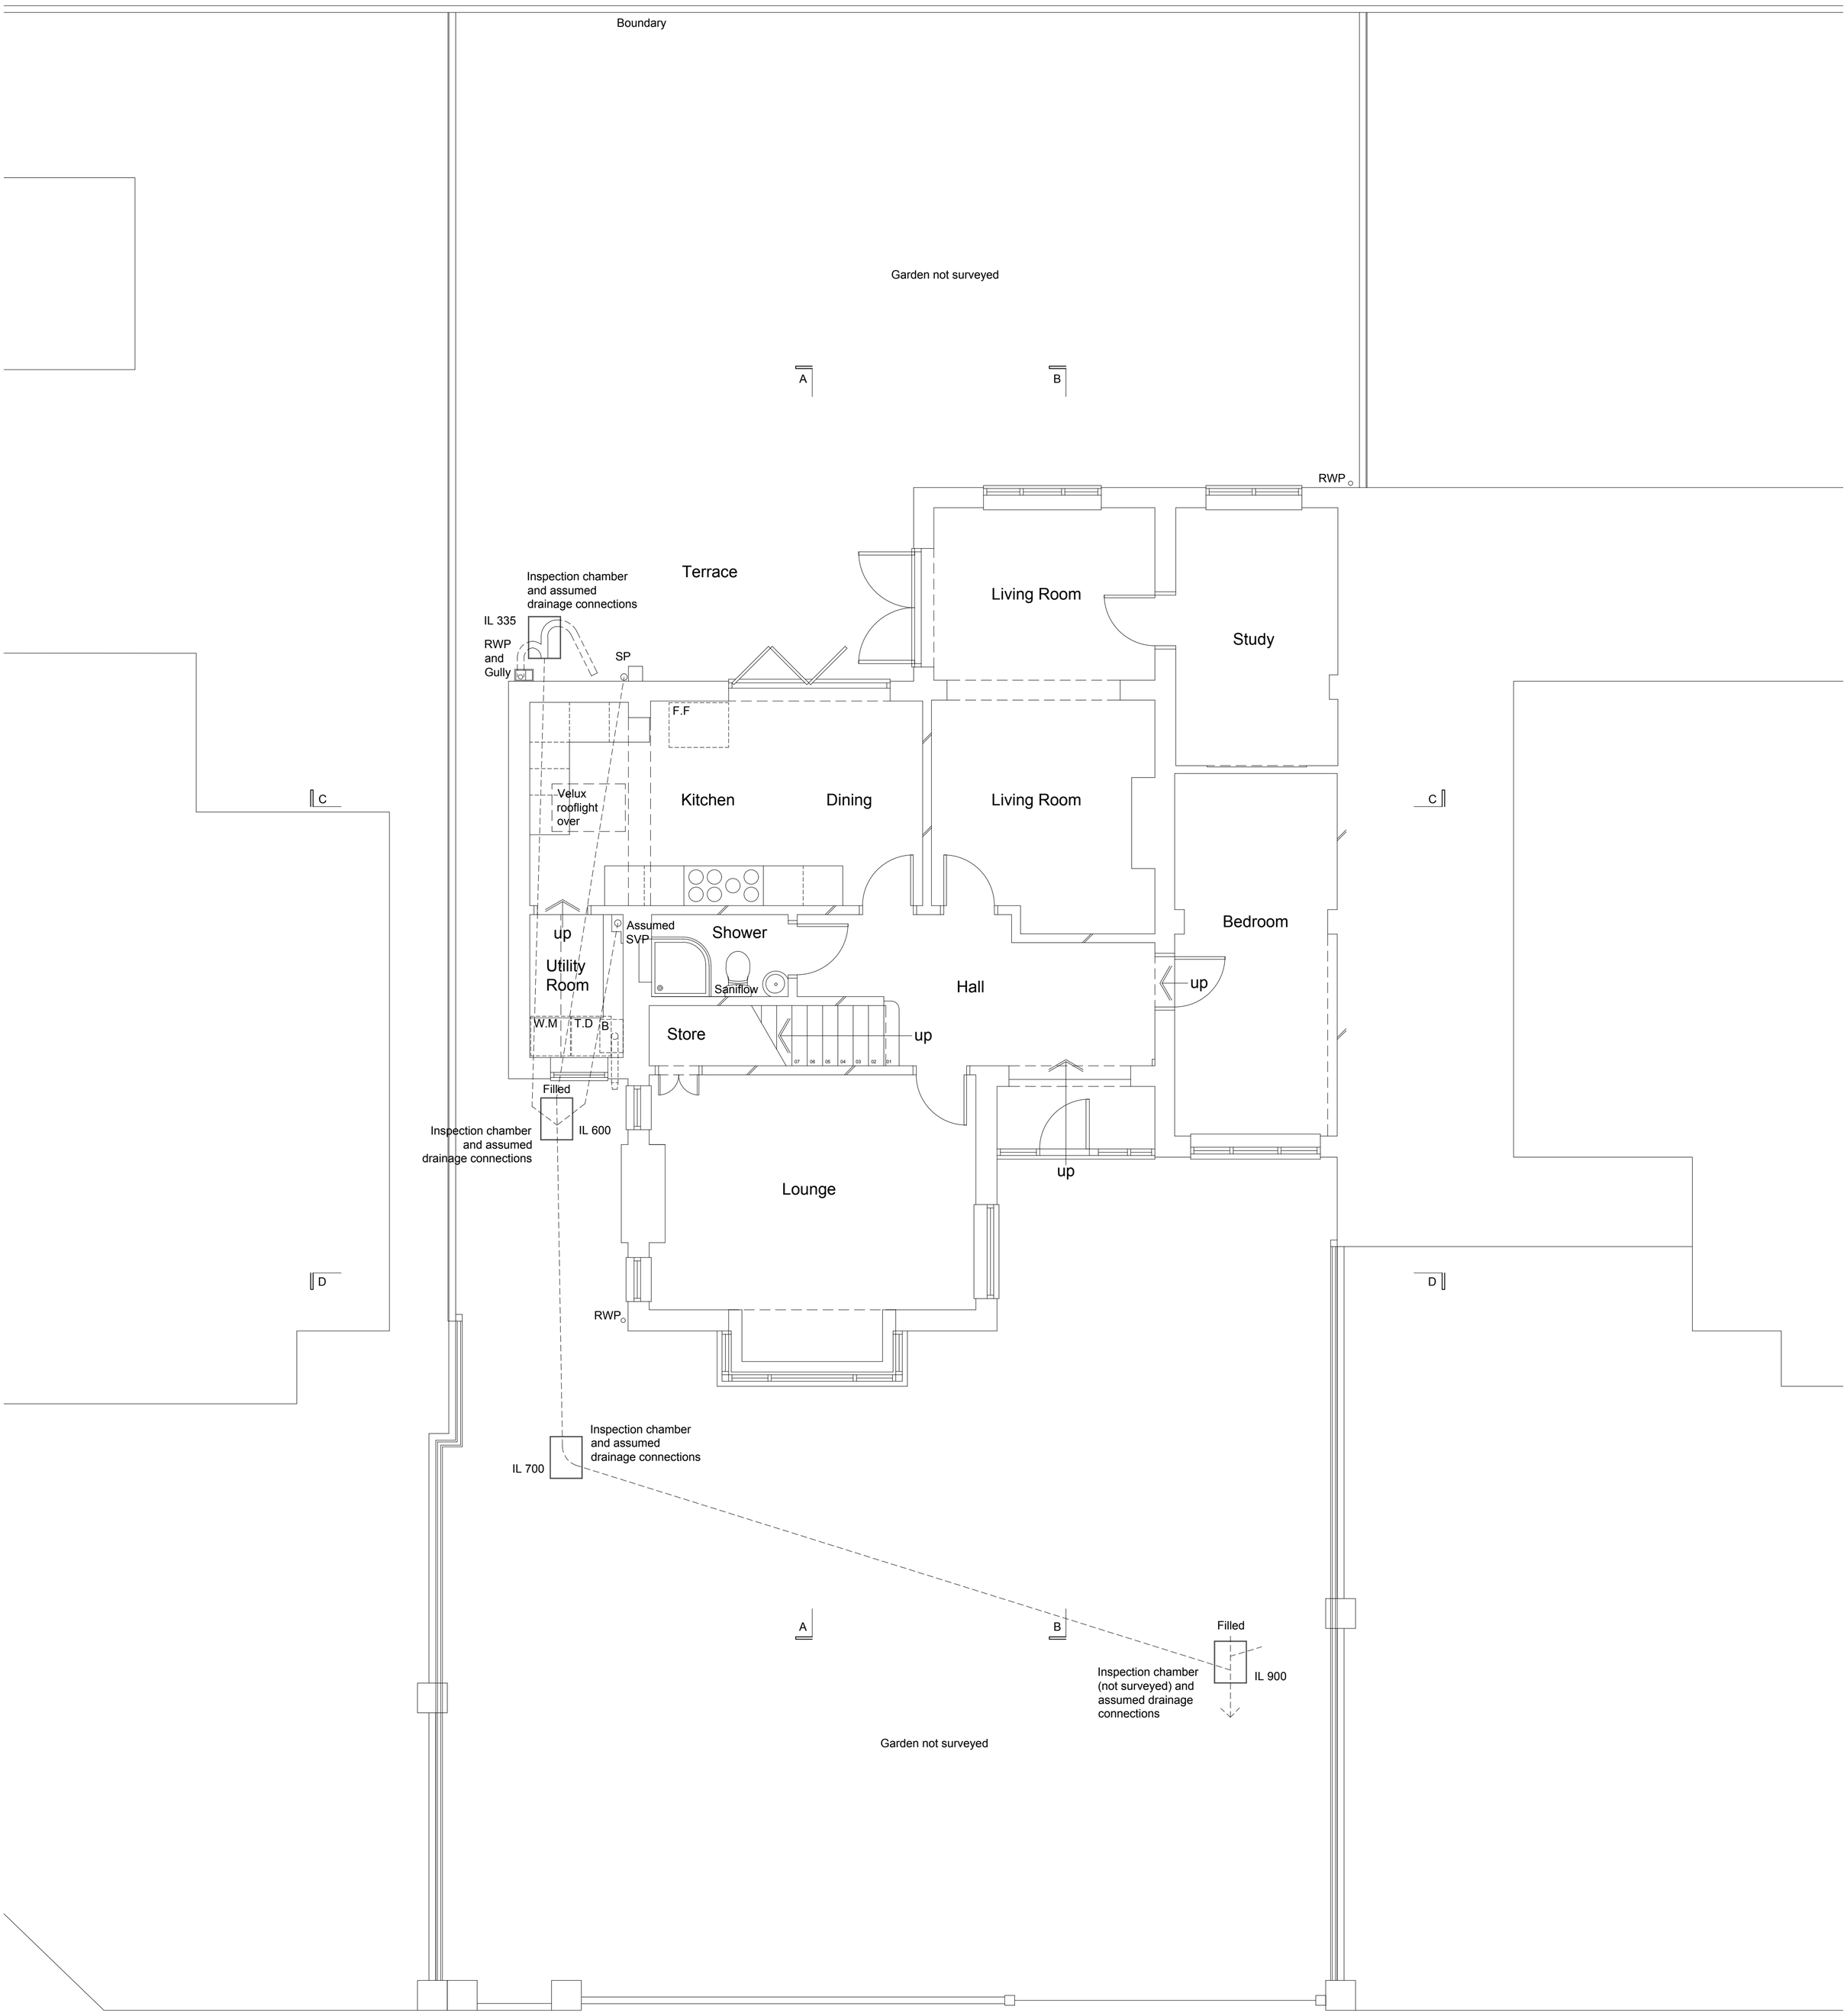

Ground Floor Plan 1:50




Ordnance Survey, (c) Crown Copyright 2021. All rights reserved. Licence number 100022432

Location Plan 1:1250

0 25 50 75 100

scale in metres 1:1250

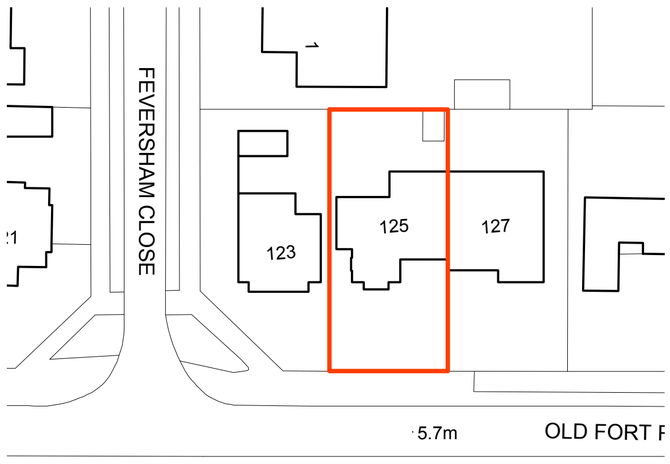

Block Plan 1:500

0 10 20 30 40

scale in metres 1:500

client		drawing number	revision
Mr and Mrs Addison		0625.EXG.001	_
project		drawing title	
125 Old Fort Road Shoreham by Sea -		Existing Ground Floor, Block and Location Plans Measured Survey	
drawn by	checked by	riba work stage	date	scale/original sheet size
M.B	G.I	MS	March '21	1:50 @ A1

www.abir.co.uk studio@abirarchitects.co.uk
Unit 1, Beta House, St John's Road, Hove, BN3 2FX, United Kingdom
Hove +44 (0)1273 724 384
Company No 06877117 VAT No 971 4147 17

© ABIR Architects Ltd. Check all dimensions on site before work is undertaken. All goods, materials and workmanship to conform with current building regulations, BSS and COP's.

ABIR architects

RIBA Chartered Practice