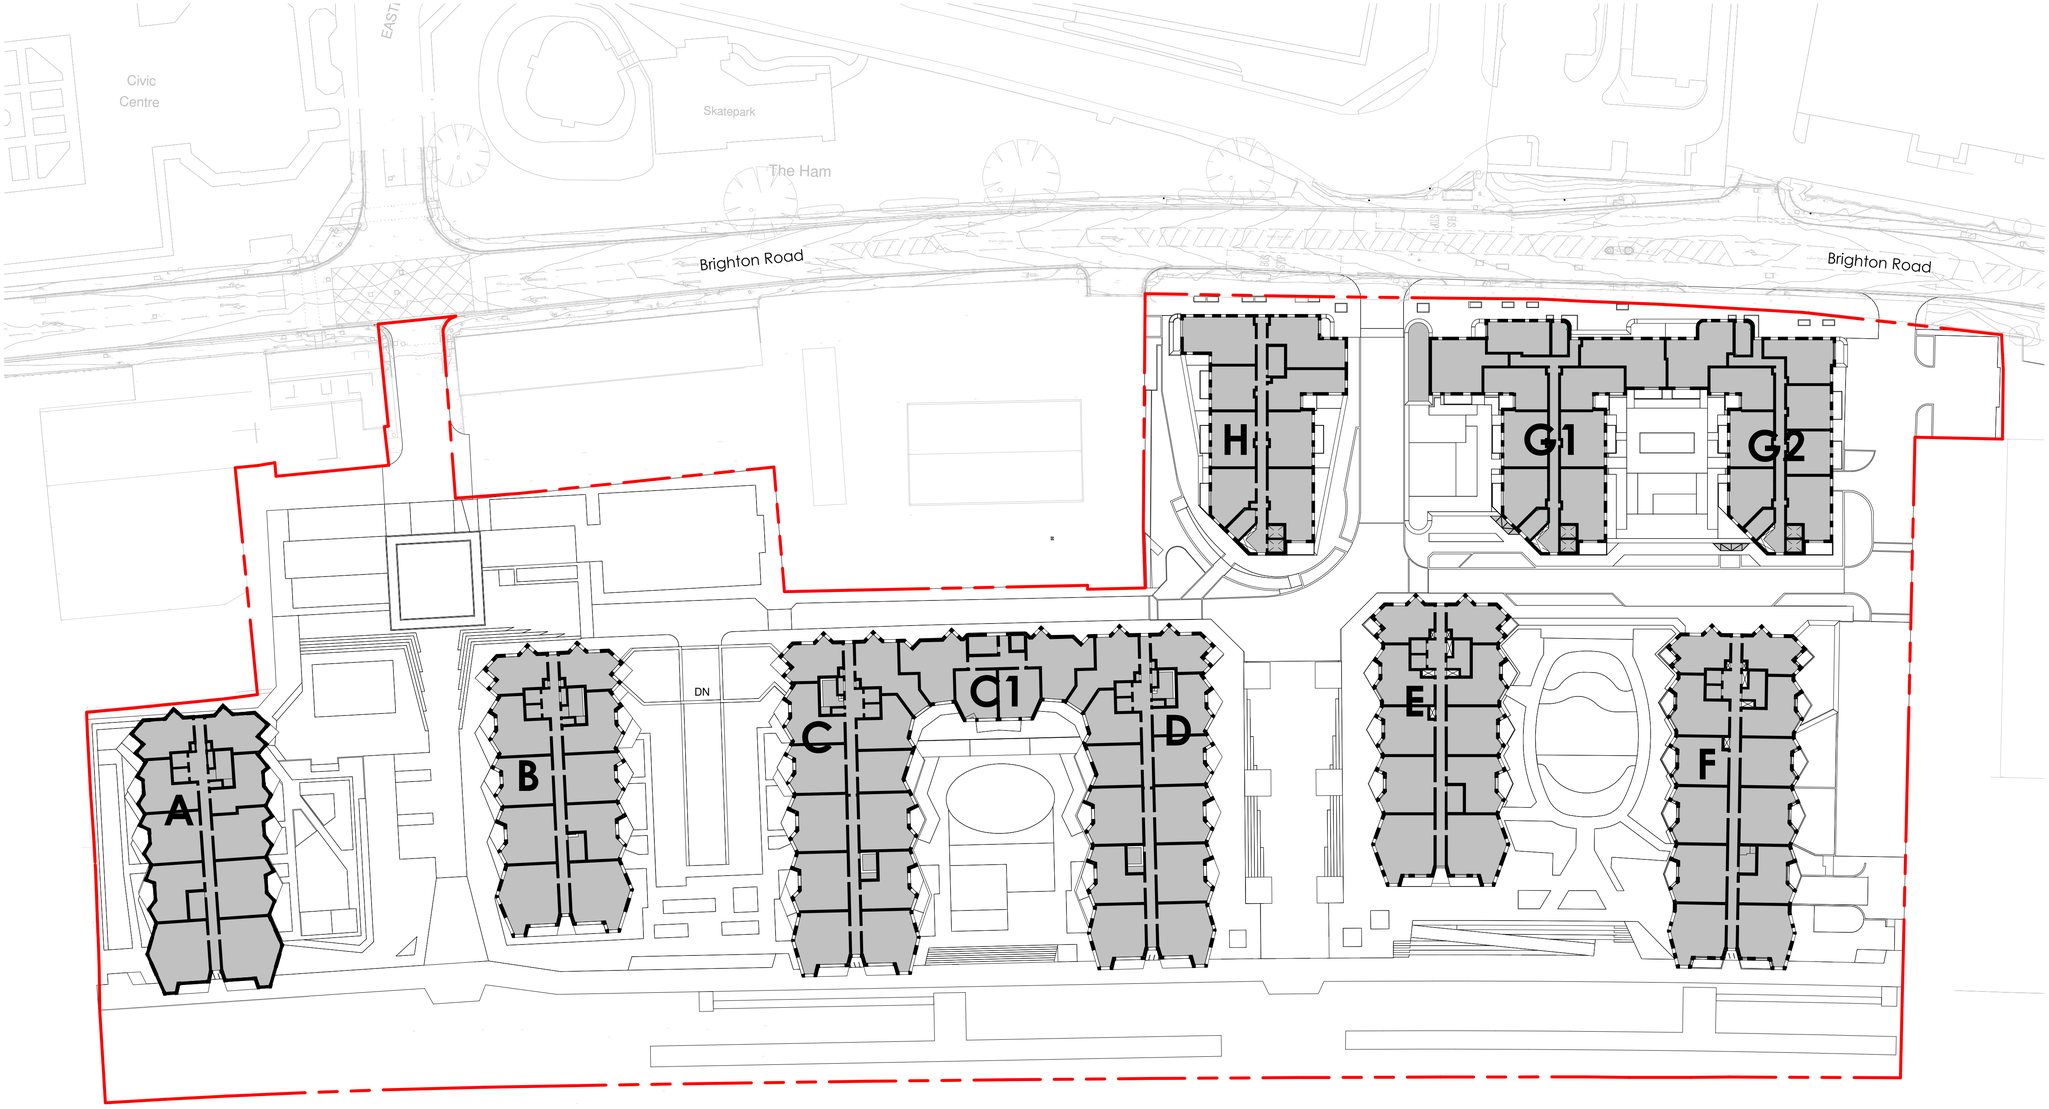

AFFORDABLE HOUSING PROVISION (OVERVIEW)

Building Name	Affordable Rent	Shared Ownership	Total
Building A	9	30	39
Building E		72	72
Building F	73		73
Building G1		53	53
Building G2		44	44
Building H	40		40
Total	**122**	**199**	**321**

HG CONSTRUCTION
ALAN CAMP ARCHITECTS
address : 88 Union Street London SE1 0NW **phone** : 020 7593 1000
email : mail@alancamp.com **web** : www.alancamp.com

job:	**drawn:**	**date:**
Free Wharf Shoreham-by-Sea	HK	07/21
drawing:	**scale:**	**job number:**
General Arrangement Affordable Housing Schedule	1 : 500 @ A1 1 : 1000 @ A3	3117

drawing number: 3117-ACA-ZZ-ZZ-DR-A-1902 S1 rev. P04

PRELIMINARY

note: all dimensions to be checked on site before commencement of the work. if this drawing exceeds the quantities in any way the architects are to be informed before work is commenced. this drawing is copyright.

revisions (most recent listed below, refer to DIS for all revisions)

rev	date	description	drawn	check
01	12.07.21	Issued for Planning	HK	GB
02	13.03.23	Reissued following planning approval 31.01.23	HK	SL
03	07.08.23	Phase 2 omitted from schedule	HK	GB
04	29.11.23	Reissued in line with Southern Housing request received 28.11.23	HK	SCH

GENERAL NOTES

- **Based on**

SE Surveying Topographic Survey shown in purple: 006-10/15 dated 28/10/15

HOP resurvey shown in blue: 007 07 22 Freewharf, Resurvey

CZWG drawing: 2052-40-DR-0003-T20 Site Wide Block Plan.pdf
SHG Sketch: 2052-00-SK-0506-D01 Ground Floor GA Plan Blds G-H

Boundary and coordinates as per CZWG drawings: 2052-00-DR-0014-T10 Boundary and Master Grid Setting Out Plan Sheet 2 of 3.pdf and 2052-00-DR-0015-T10 Boundary and Master Grid Setting Out Plan Sheet 3 of 3.pdf

Site boundary shown in red

To be read in conjunction with:
"GA-P" series Plan dwgs
"GA-S" series Section dwgs
"SC" series Schedule dwgs
"D" series Detail dwgs
Structural Engineers Details - Iesis
Mechanical Engineers Details - Calford Seaden
Civil Engineers Details - Iesis
Landscape Architects Details - Allen Pyke Associates

LOCATION PLAN **SCALE 1:2500**

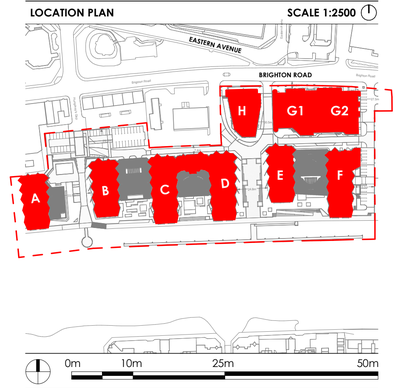

Affordable Housing Schedule

not for construction