


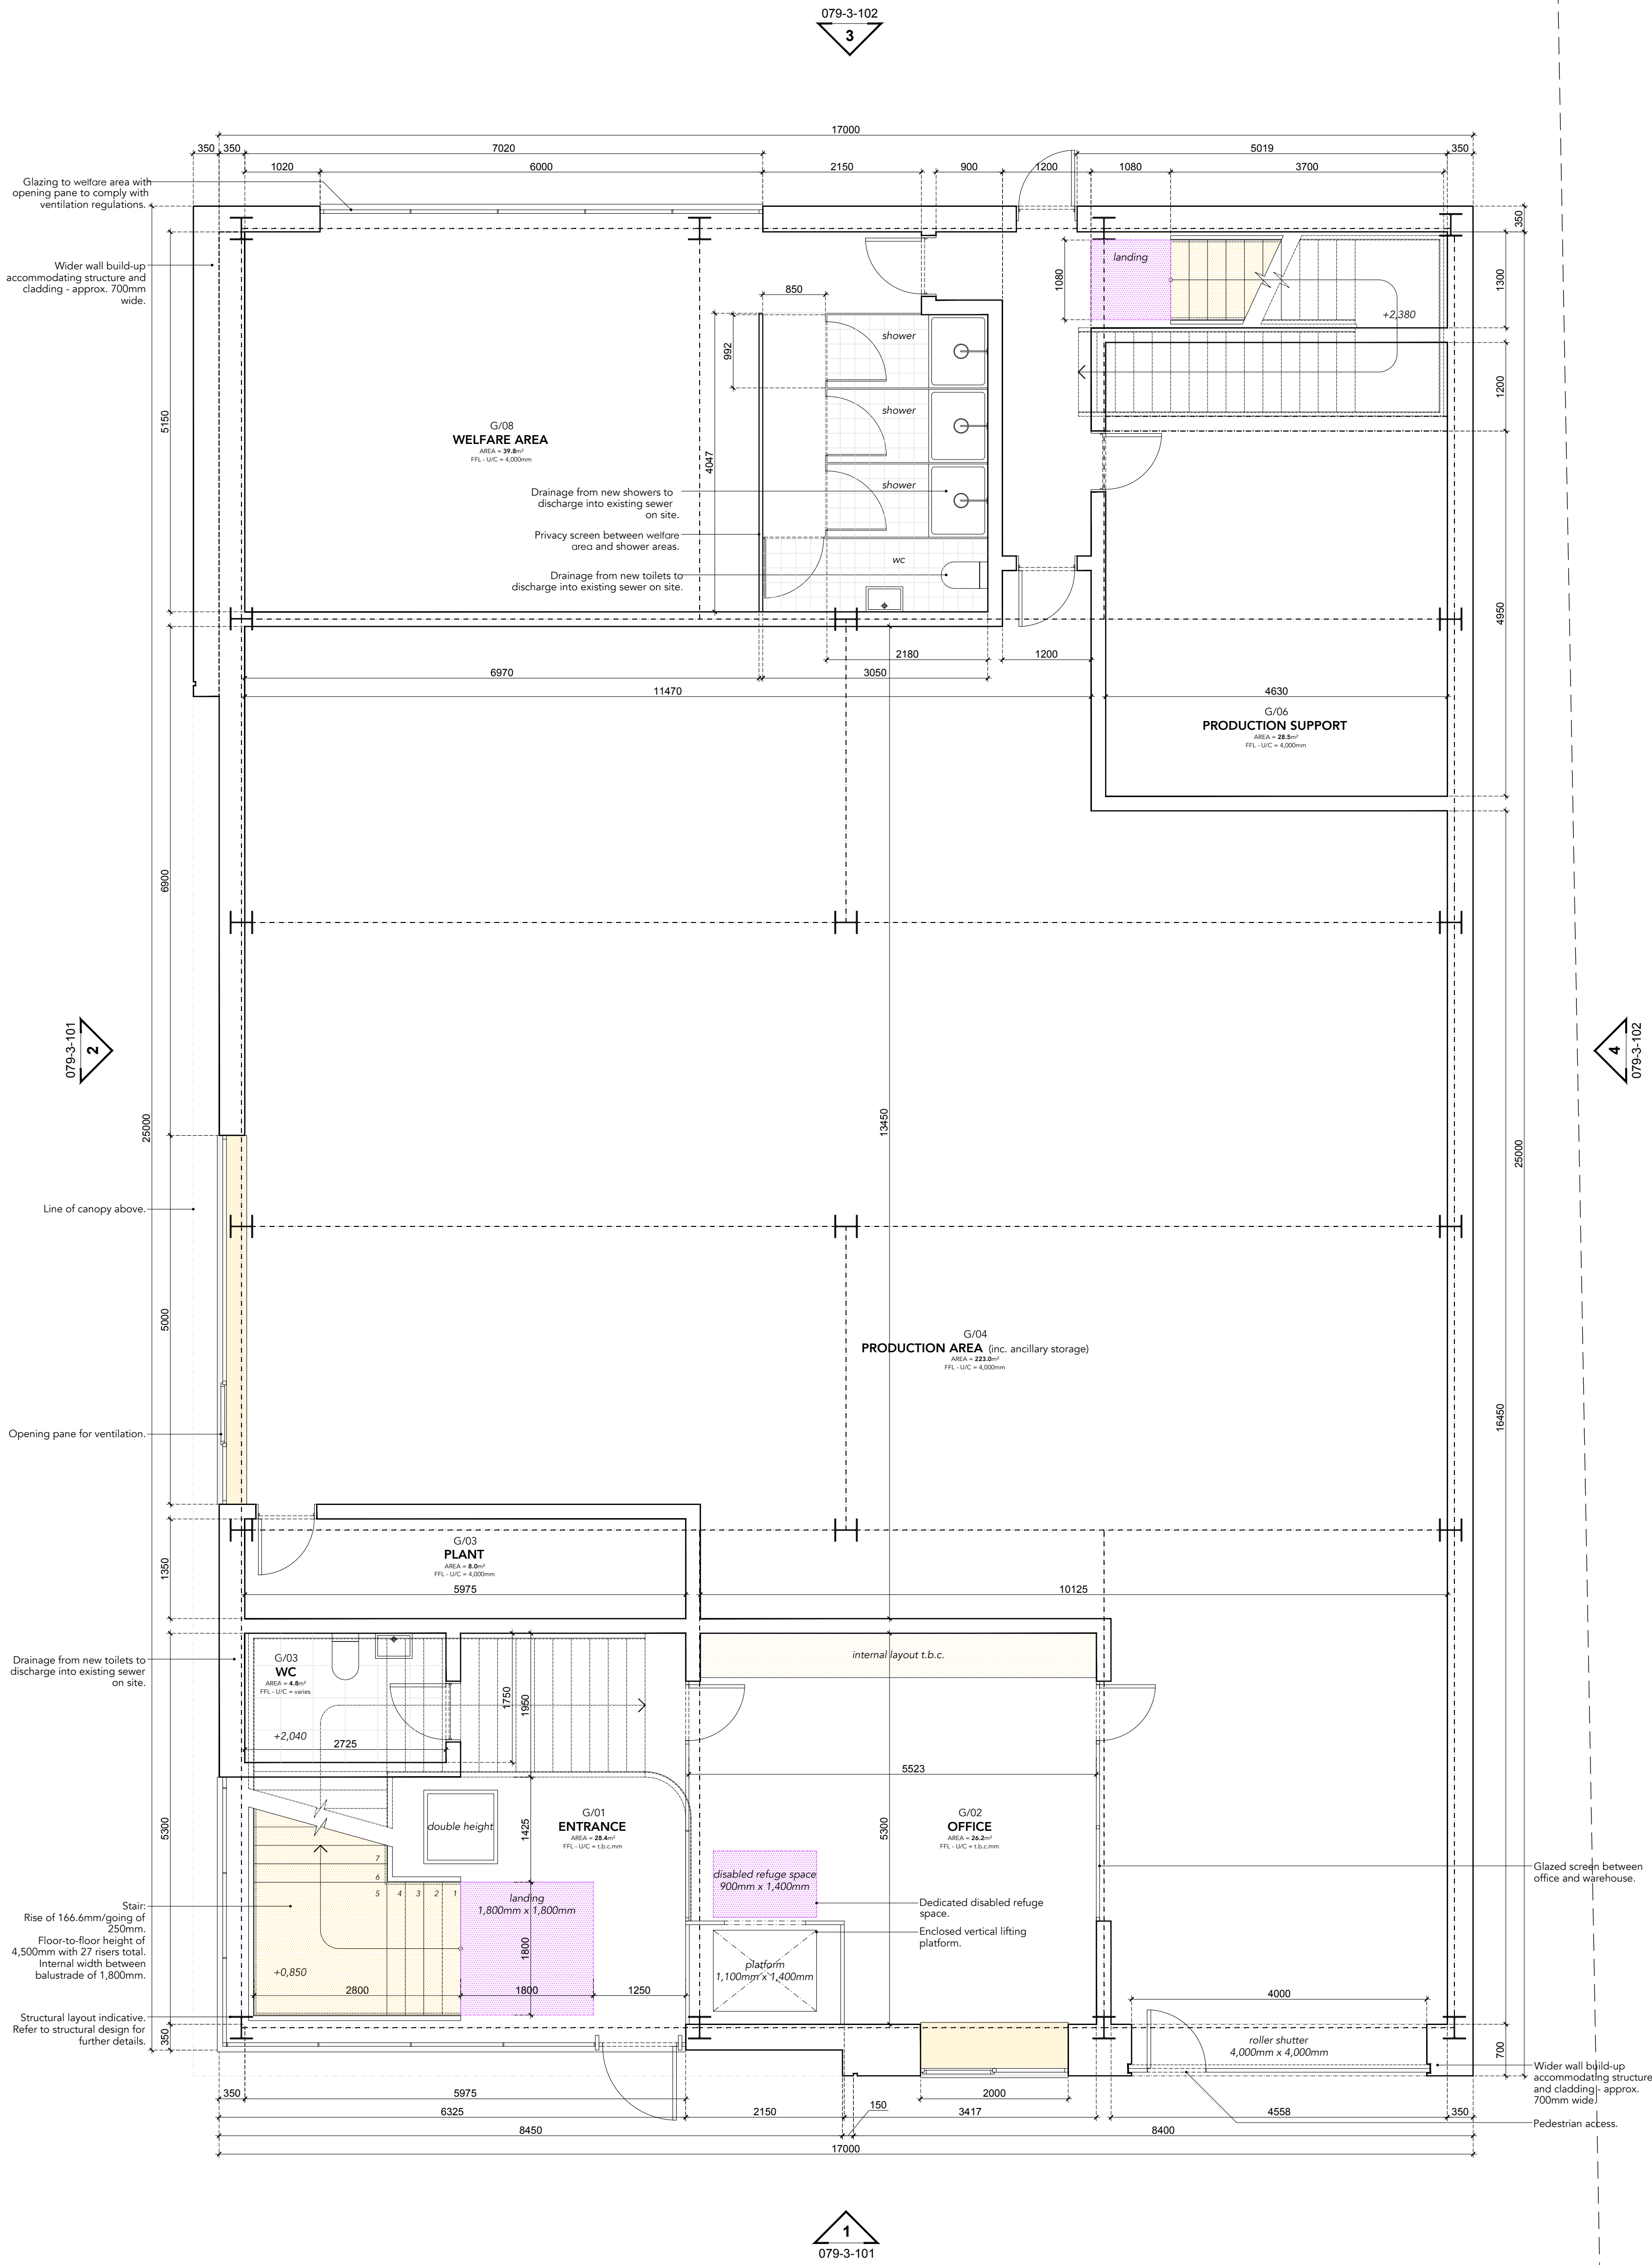

PLANNING

Proposed ground plan

079-3-001

Project: 77 Marlborough Rd, Lancing, BN15 8UF

Scale: 1:50 at A1

Issue date: 30/06/2026 - Rev.G - Corrections to notes

Drawn by: AH

NOTES:
All measurements and site conditions are to be checked prior to the preparation of drawings or commencement of works. This drawing belongs to James Patterson Architects Ltd. and is protected by the Copyright, Designs and Patents Act, 1998.

James Patterson Architects Ltd.
info@jp-architects.co.uk
01273 751158
www.jp-architects.co.uk

rev. G

