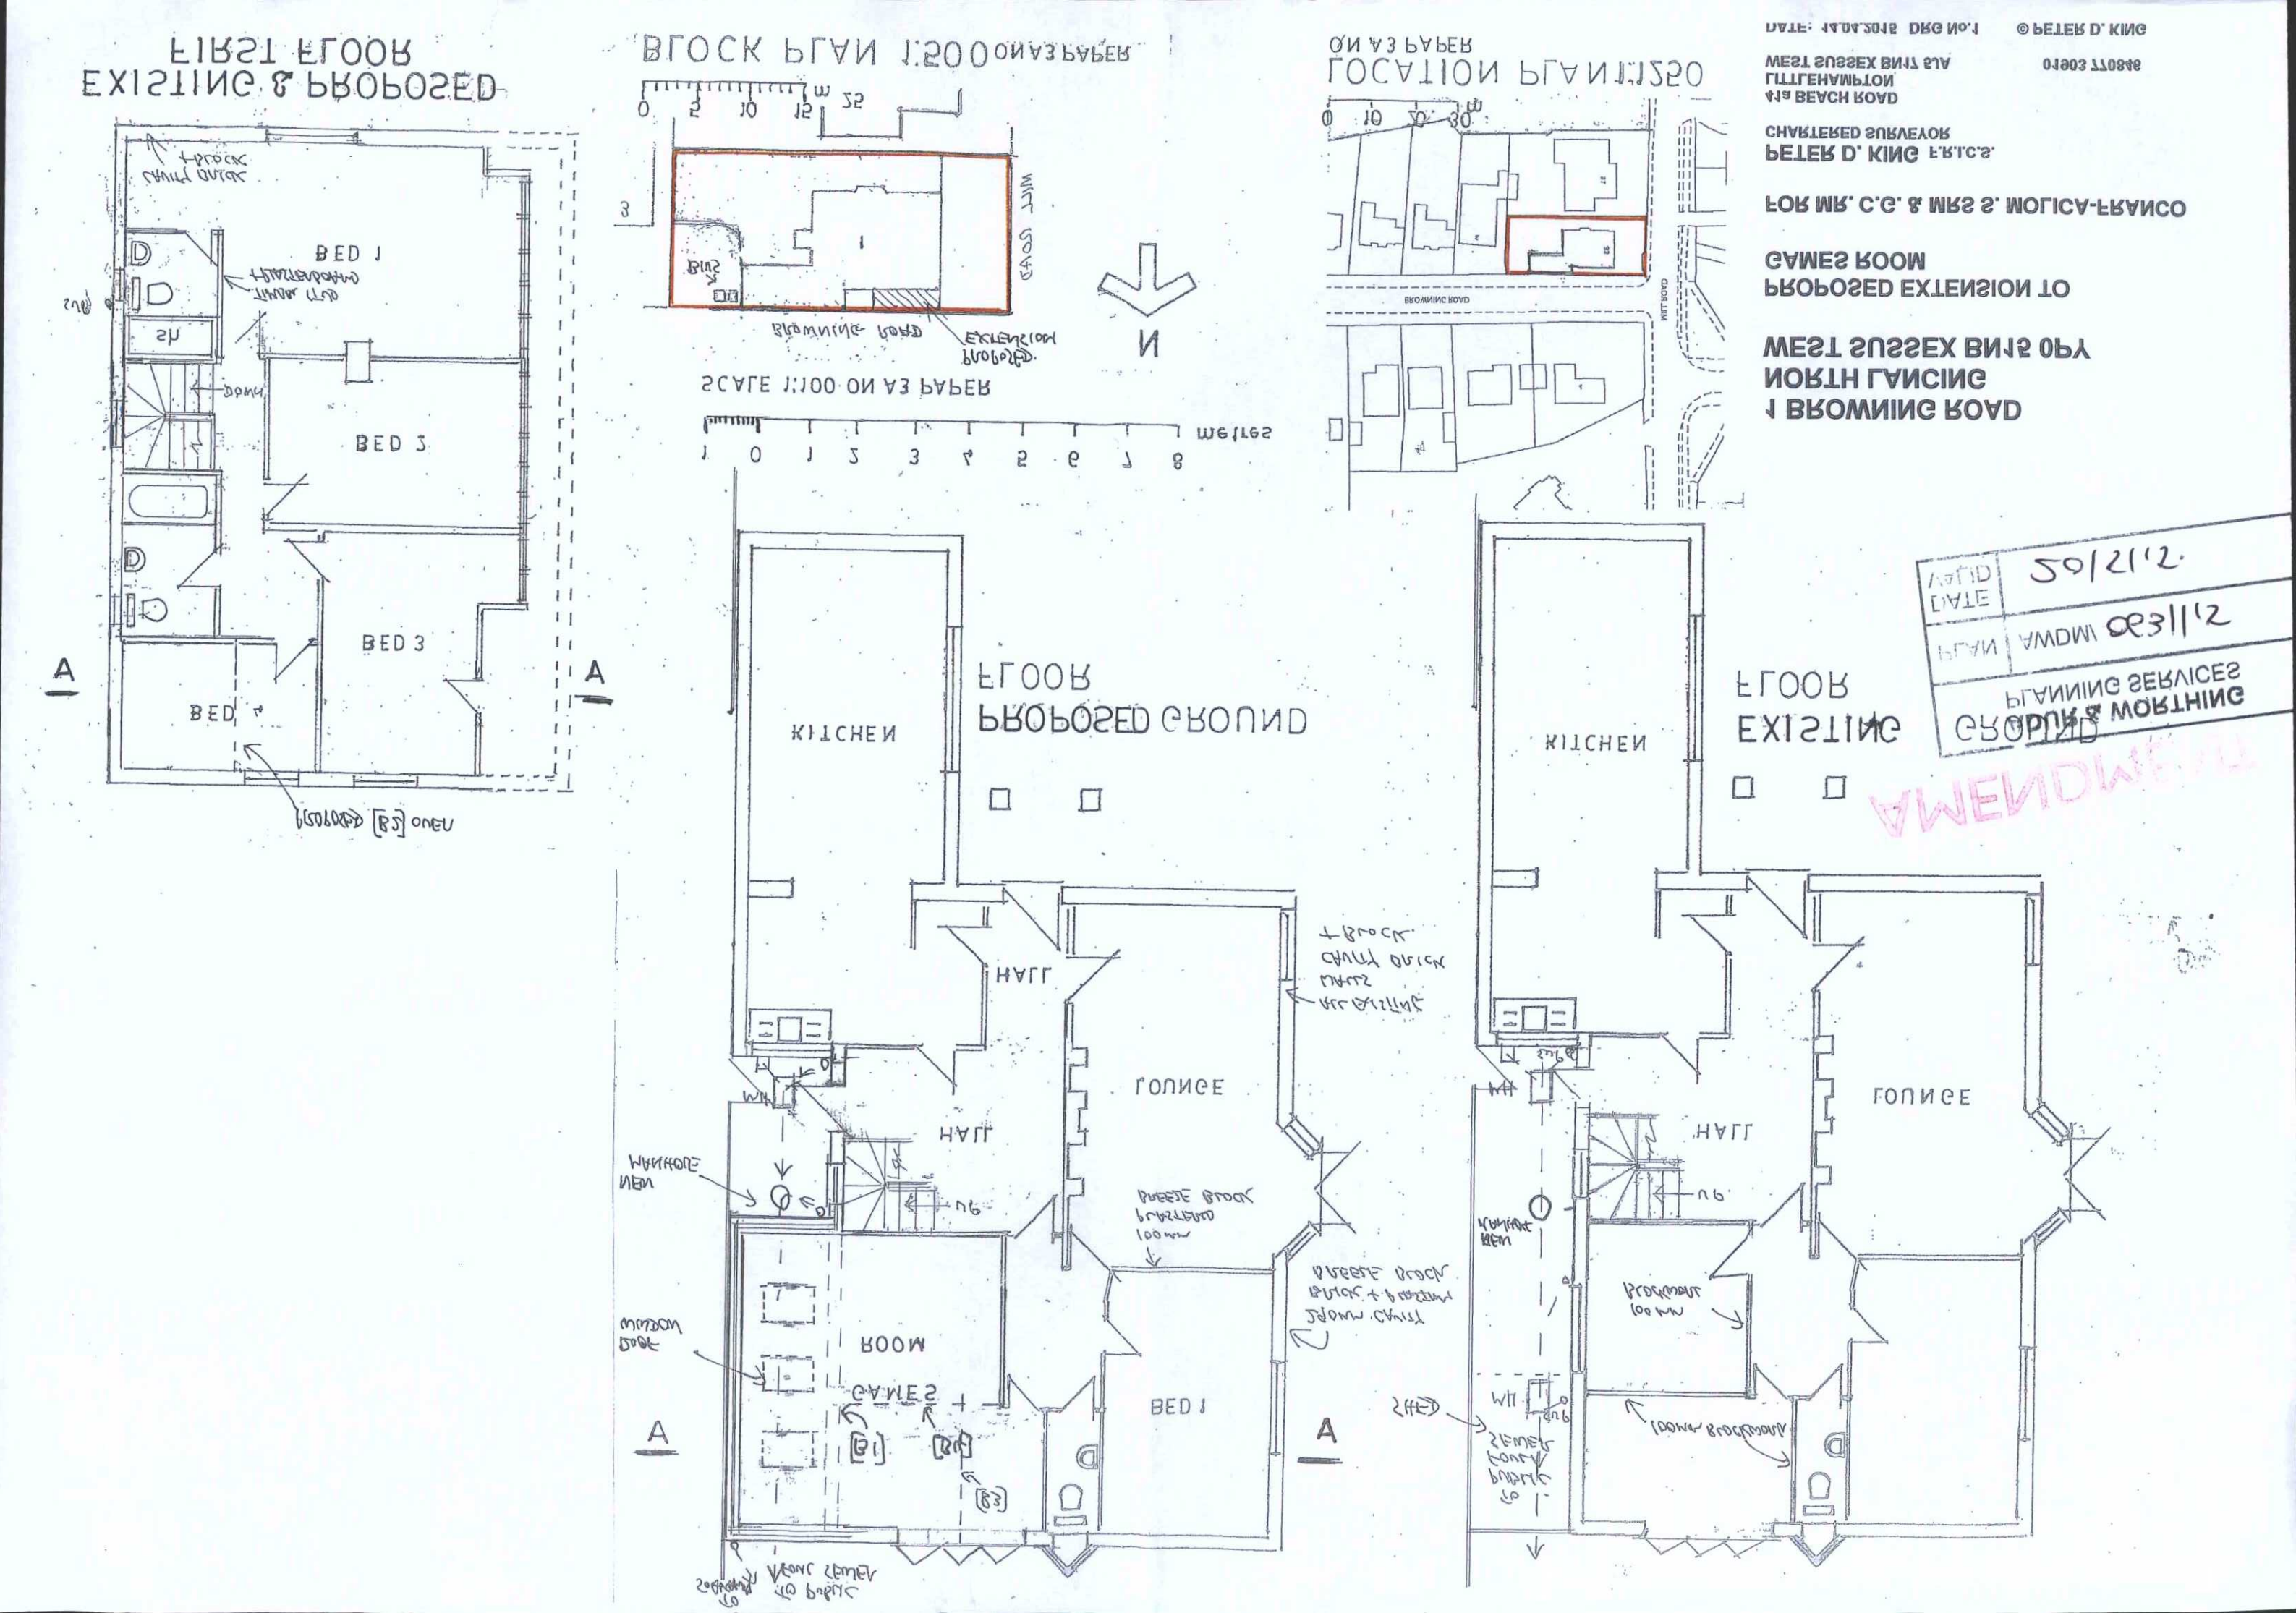
FIRST FLOOR
EXISTING & PROPOSED
BED 1
BED 2
BED 3
BED 4
A
A
BLOCK PLAN 1:500 ON A3 PAPER
0 5 10 15 m
BROWNING ROAD
EXTENSION PROPOSED
N
SCALE 1:100 ON A3 PAPER
1 0 1 2 3 4 5 6 7 8 metres
LOCATION PLAN 1:1250 ON A3 PAPER
0 10 20 30 m
BROWNING ROAD
MILL ROAD
KITCHEN
FLOOR
PROPOSED GROUND
HALL
LOUNGE
BED 1
ROOM
GAMES
[B1]
[B2]
[B3]
A
A
KITCHEN
FLOOR
EXISTING
GROUND
HALL
LOUNGE
SHED
DATE: 14.04.2015 DRG No.1
© PETER D. KING
WEST SUSSEX BN17 5LA
LITTLEHAMPTON
41a BEACH ROAD
01903 770845
CHARTERED SURVEYOR
PETER D. KING F.R.I.C.S.
FOR MR. C.G. & MRS S. MOLICA-FRANCO
GAMES ROOM
PROPOSED EXTENSION TO
WEST SUSSEX BN15 0PY
NORTH LANCING
1 BROWNING ROAD
DATE 30/2/12
PLAN AWDM 0831/12
PLANNING SERVICES
ADUR & WORTHING
AMENDMENT