



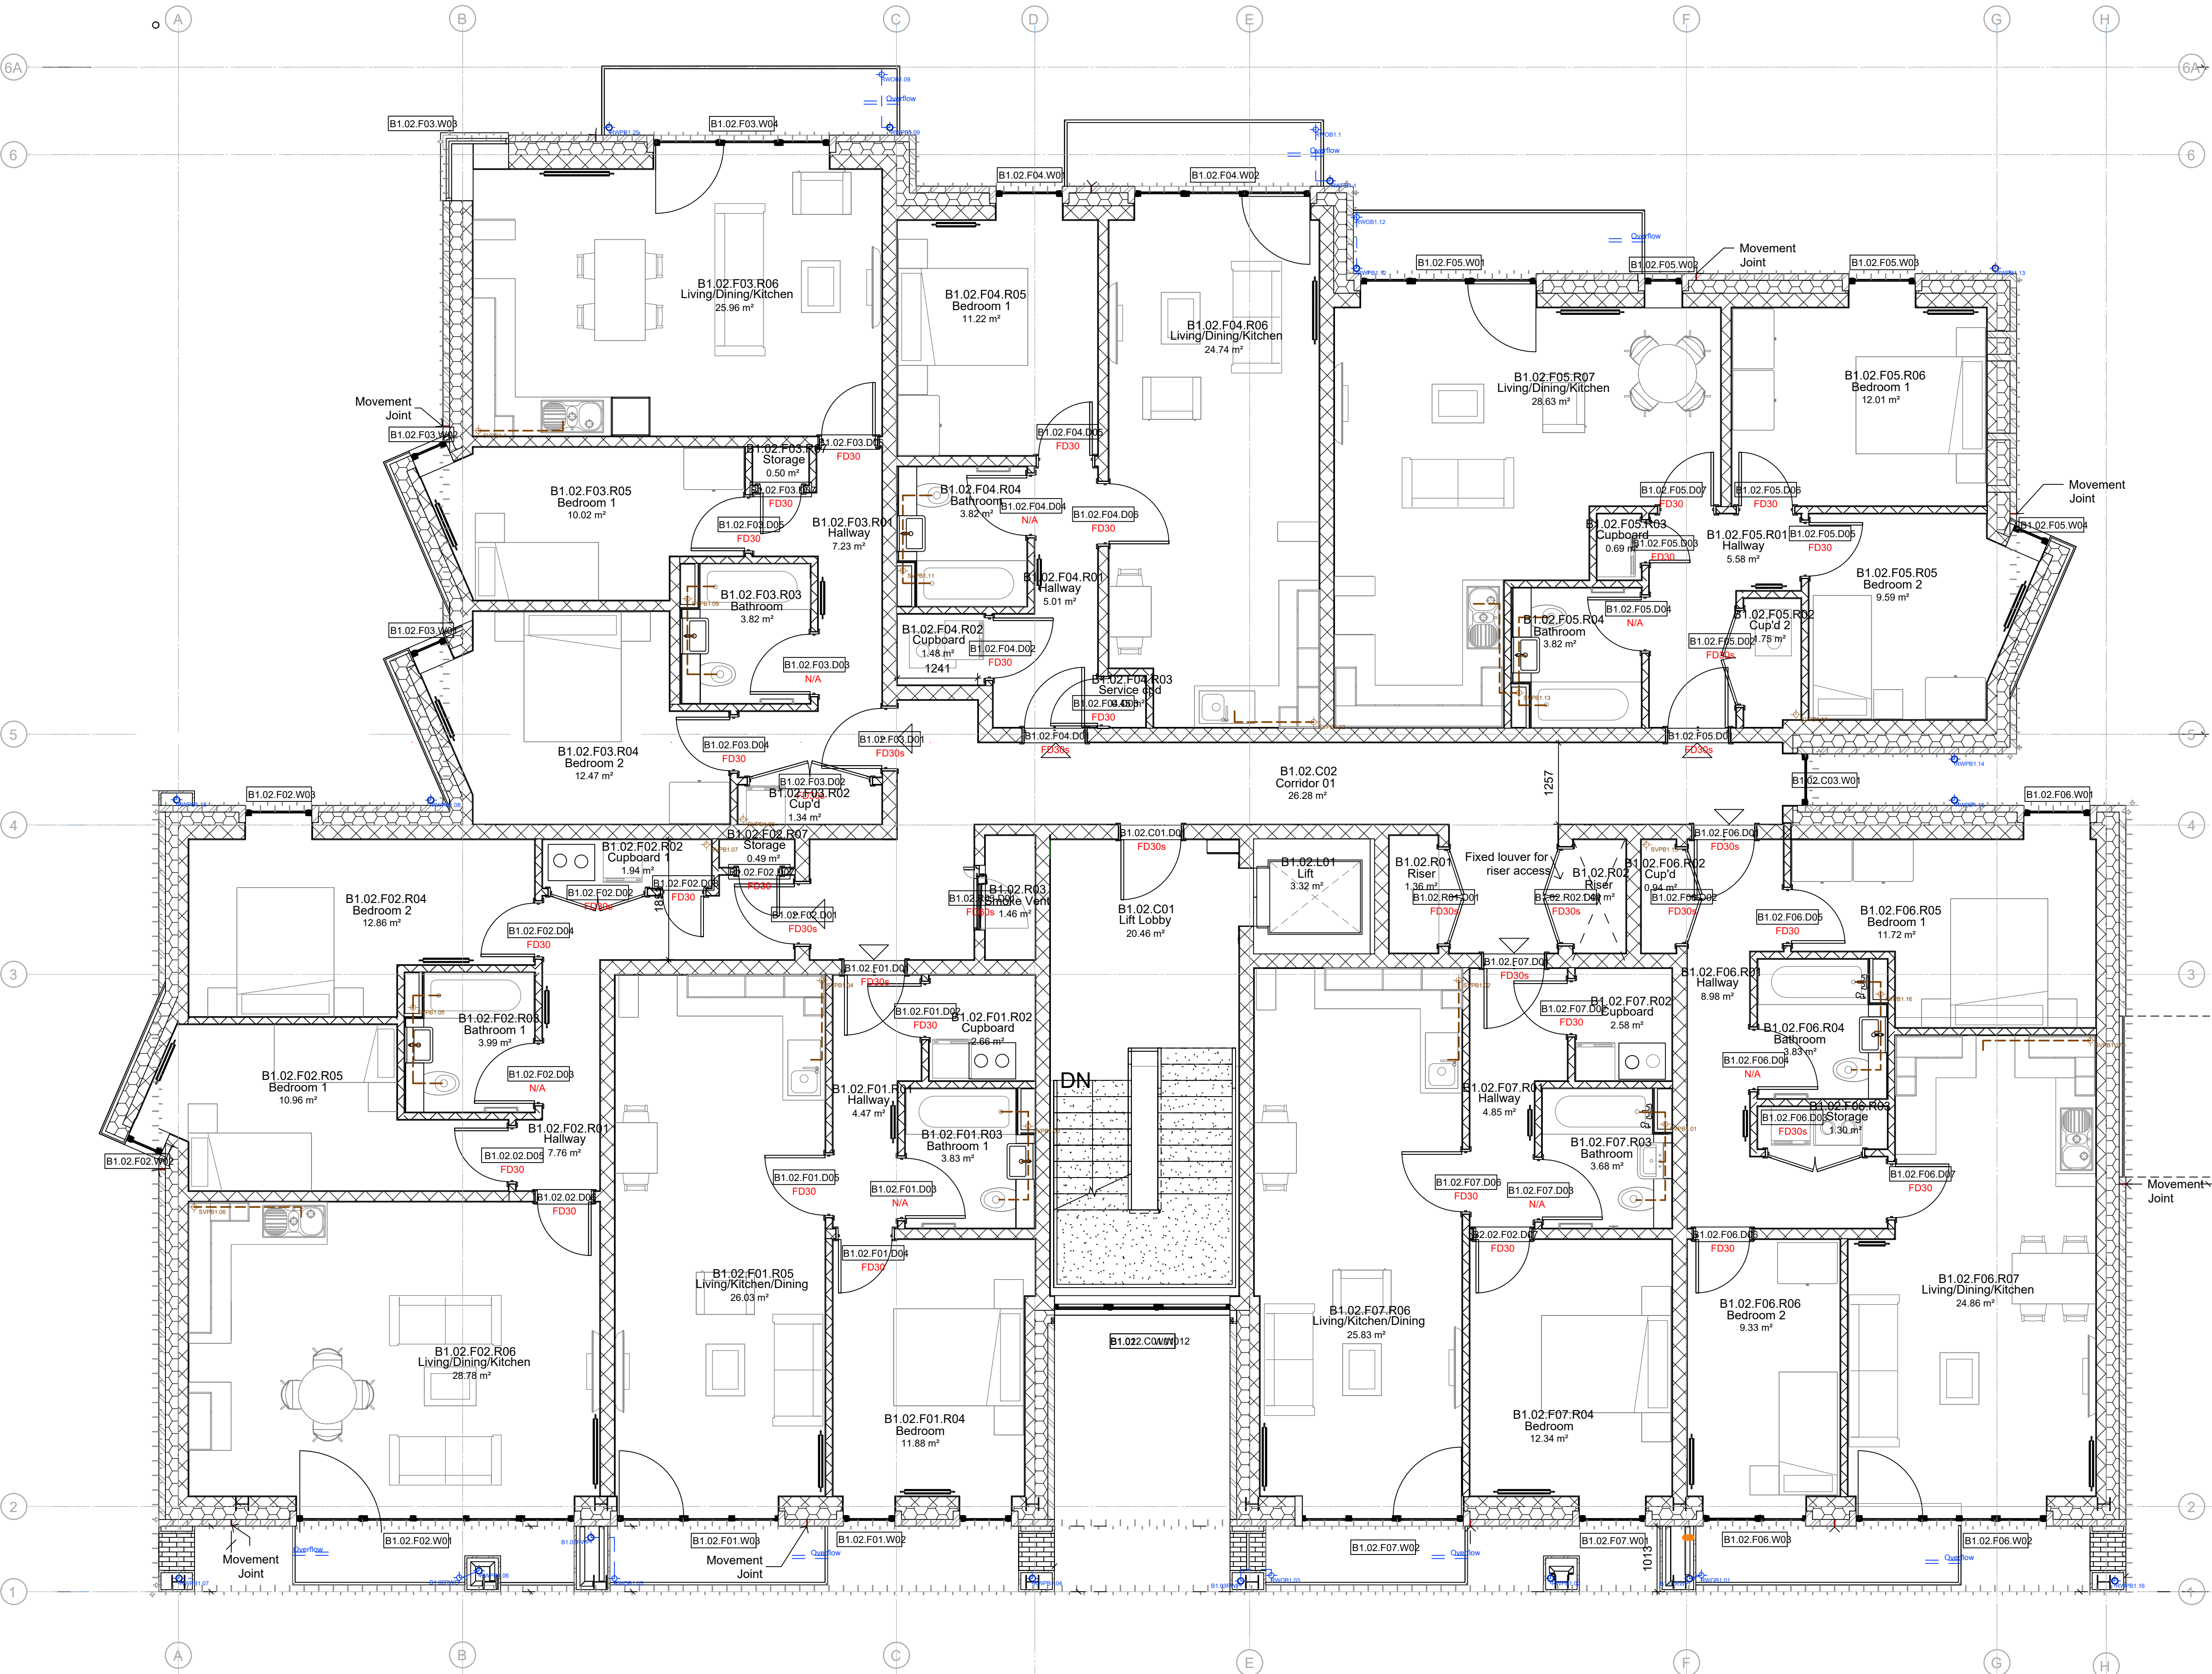

NOTES:

- DRAWINGS SHOULD ONLY BE SCALED FOR PLANNING PURPOSES. DO NOT SCALE FROM THIS DRAWING FOR CONSTRUCTION PURPOSES.
- ALL DIMENSIONS ARE IN MM, UNLESS STATED OTHERWISE.
- ALL DIMENSIONS TO BE CHECKED ON SITE PRIOR TO CONSTRUCTION OR ORDERING.
- ANY ERRORS OR OMISSIONS TO BE NOTIFIED TO CITYZEN IMMEDIATELY.
- CONTRACTOR TO READ & CHECK ALL MANUFACTURES LITERATURE AND IMPLEMENT ITS REQUIREMENTS PRIOR TO INSTALLATION OF ANY MATERIALS AND COMPONENTS.
- CITYZEN IS NOT RESPONSIBLE FOR ANY BUILDING WORK THAT IS CARRIED OUT ON SITE.
- THIS DRAWING IS TO BE READ IN CONJUNCTION WITH ALL NECESSARY ARCHITECTURAL, STRUCTURAL AND SPECIALIST DRAWINGS, SPECIFICATIONS, SCOPES OF WORK & ROOM DATA SHEETS.
- ALL MATERIALS AND WORKMANSHIP SHALL CONFORM WITH THE RELEVANT BRITISH AND EUROPEAN STANDARD, SPECIFICATIONS AND CODES OF PRACTICE.
- ALL PROPERTY BOUNDARY LINES ARE ASSUMED.
- IF IN ANY DOUBT, ASK.

BUILDING 1 SECOND FLOOR EXISTING
1:50 SCALE @ A1

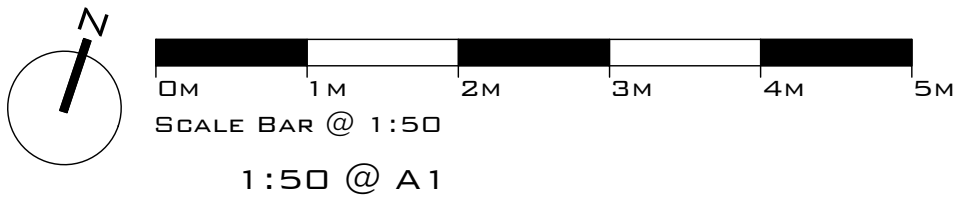

P01	18.08.26	Issued for approval	SF	JS	JS
REV	DATE	REVISION	DRN	CHD	APP

CITYZEN
ARCHITECTURE | ENVIRONMENT

MARITIME HOUSE
BASIN ROAD NORTH
HOVE
EAST SUSSEX
BN41 1WR

CONTACT@CITYZENDESIGN.CO.UK
WWW.CITYZENDESIGN.CO.UK
01273 915010

COPYRIGHT CITYZEN LIMITED

CLIENT:
ADUR DISTRICT COUNCIL

PROJECT:
ALBION FLATS

CIAT
CHARTERED PRACTICE

TITLE:
2F PLAN (MONARCH) - EXISTING

DESIGNER: S. FRANCIS	DATE: 17.08.26	REVISION: P01
INFORMATION OF DRAWING:	SUITABILITY: S3	RIBA STAGE: 5

DRAWING NUMBER:
2627-CTZ-XX-02-DR-A-2153