
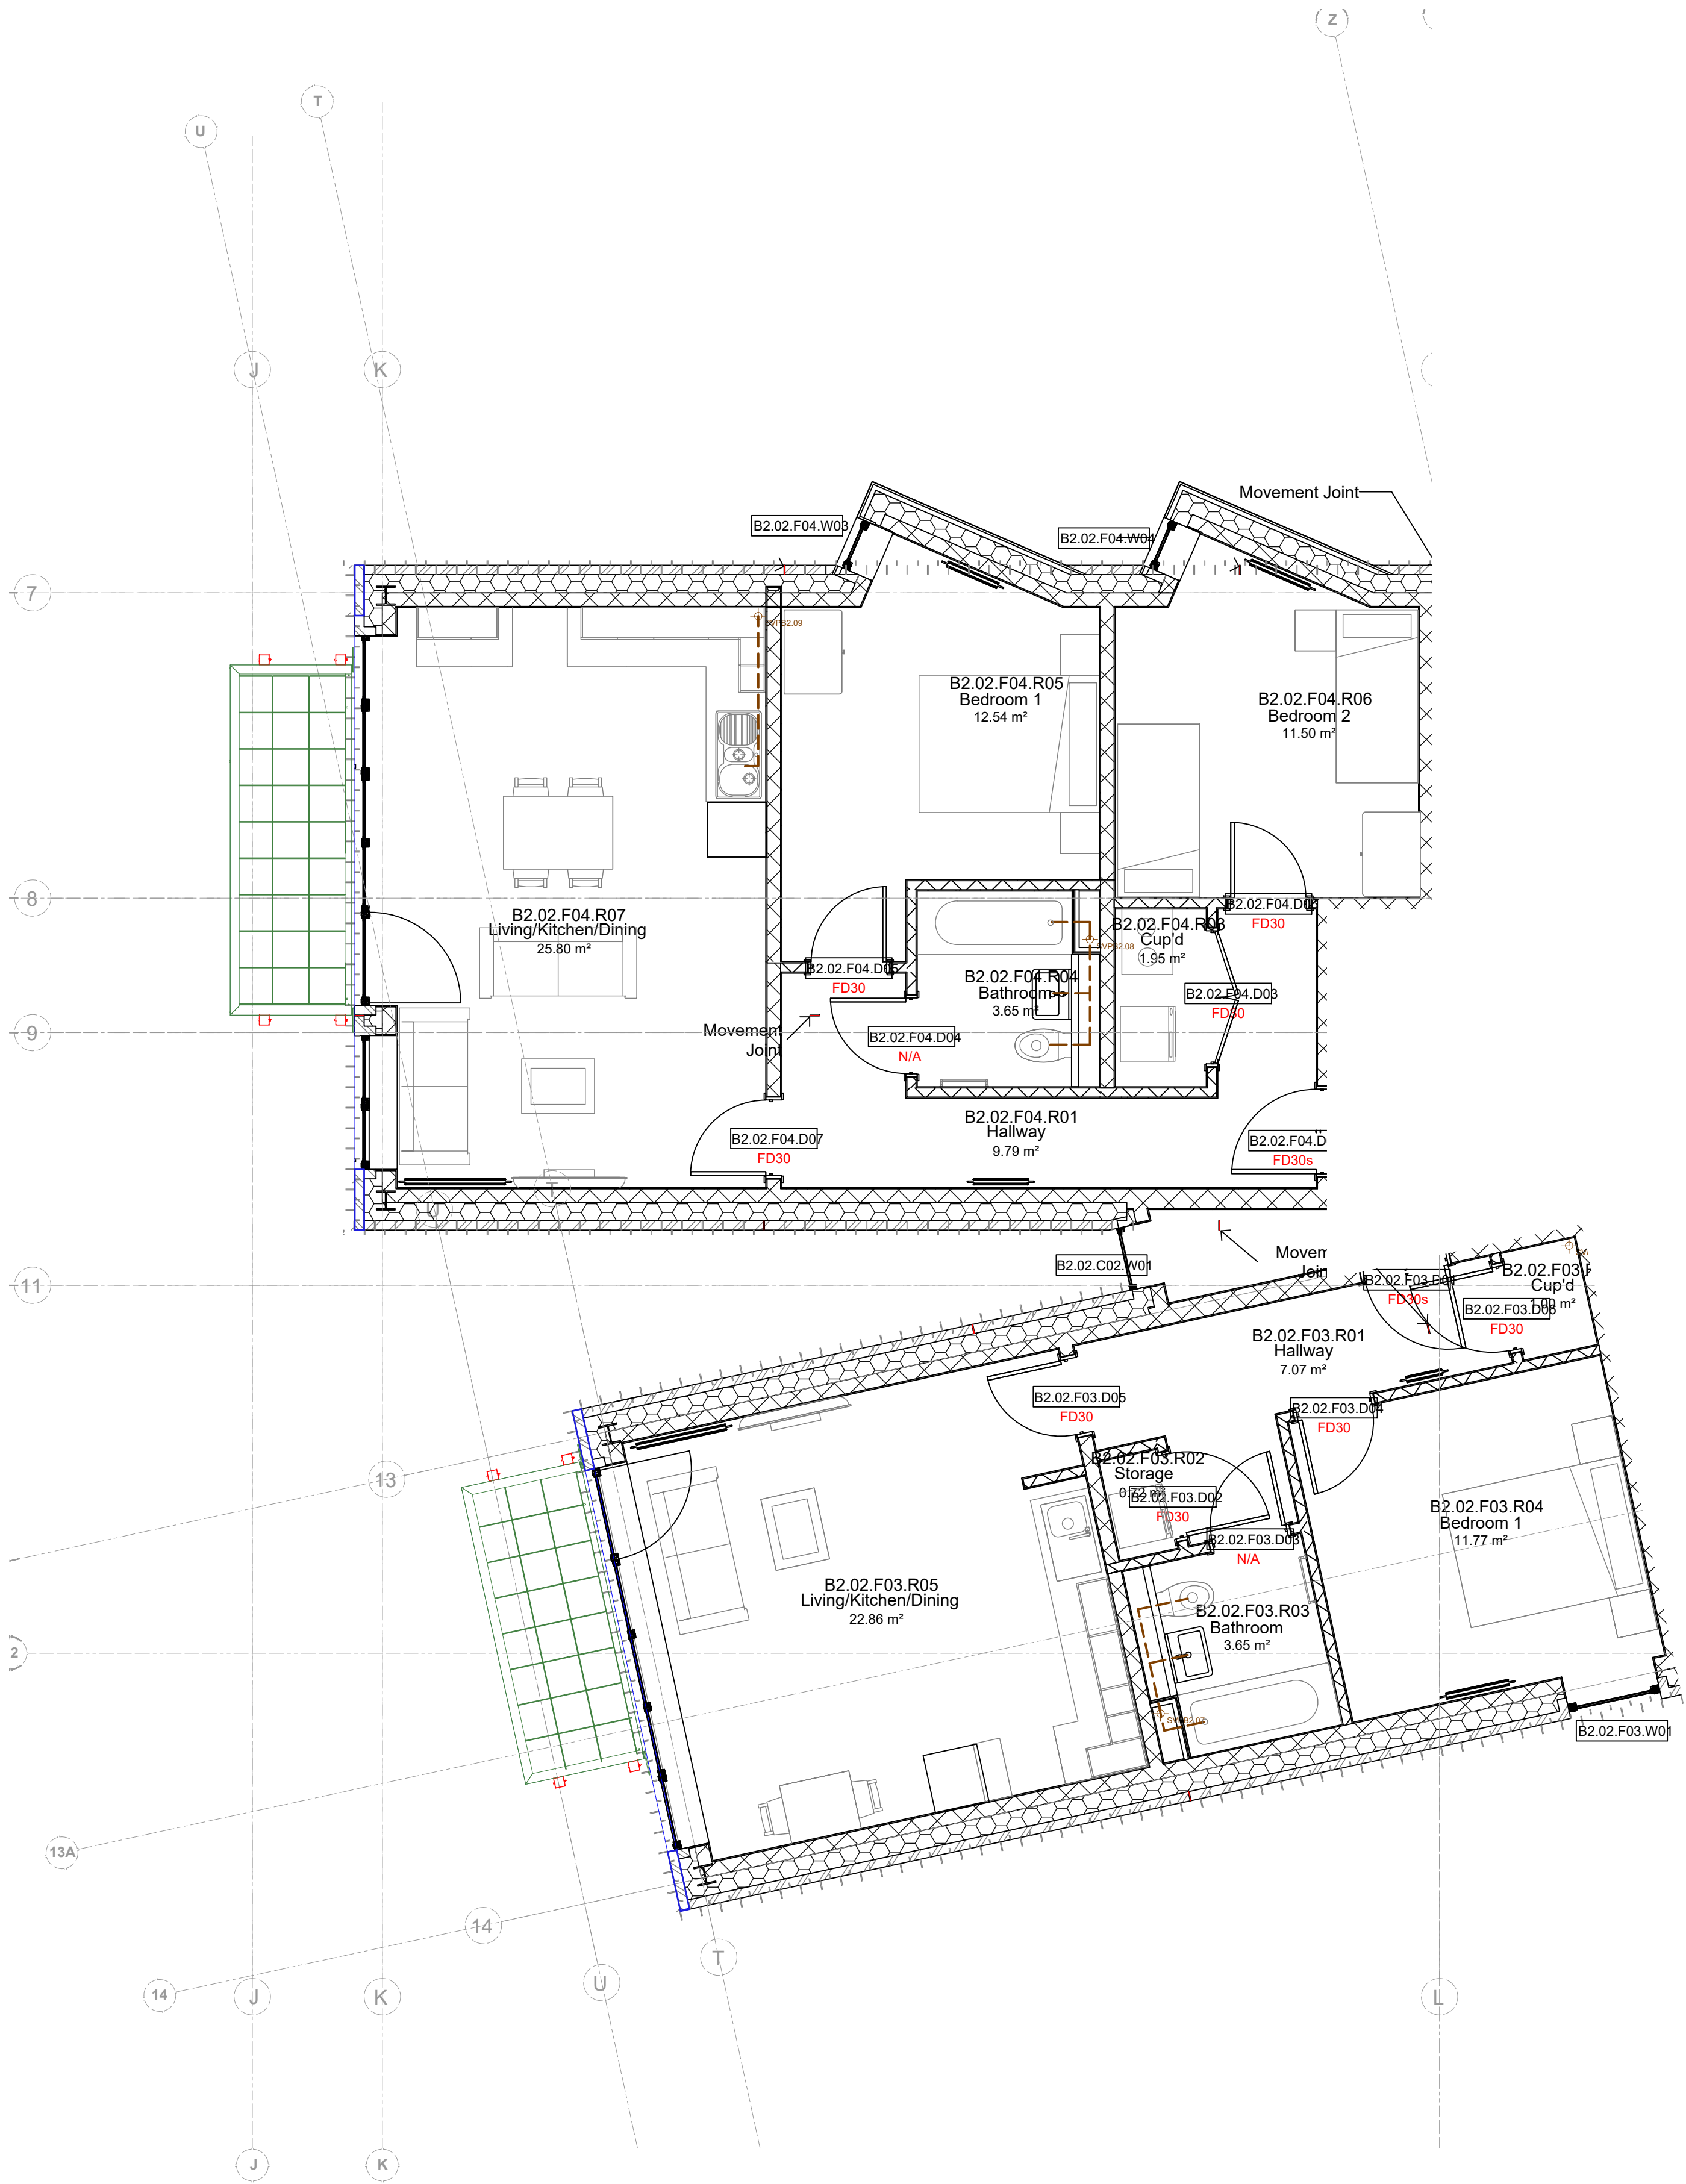
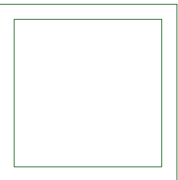




NOTES:

- DRAWINGS SHOULD ONLY BE SCALED FOR PLANNING PURPOSES. DO NOT SCALE FROM THIS DRAWING FOR CONSTRUCTION PURPOSES.
- ALL DIMENSIONS ARE IN MM, UNLESS STATED OTHERWISE.
- ALL DIMENSIONS TO BE CHECKED ON SITE PRIOR TO CONSTRUCTION OR ORDERING.
- ANY ERRORS OR OMISSIONS TO BE NOTIFIED TO CITYZEN IMMEDIATELY.
- CONTRACTOR TO READ & CHECK ALL MANUFACTURES LITERATURE AND IMPLEMENT ITS REQUIREMENTS PRIOR TO INSTALLATION OF ANY MATERIALS AND COMPONENTS.
- CITYZEN IS NOT RESPONSIBLE FOR ANY BUILDING WORK THAT IS CARRIED OUT ON SITE.
- THIS DRAWING IS TO BE READ IN CONJUNCTION WITH ALL NECESSARY ARCHITECTURAL, STRUCTURAL AND SPECIALIST DRAWINGS, SPECIFICATIONS, SCOPES OF WORK & ROOM DATA SHEETS.
- ALL MATERIALS AND WORKMANSHIP SHALL CONFORM WITH THE RELEVANT BRITISH AND EUROPEAN STANDARD, SPECIFICATIONS AND CODES OF PRACTICE.
- ALL PROPERTY BOUNDARY LINES ARE ASSUMED.
- IF IN ANY DOUBT, ASK.

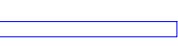

BUILDING 2 PART PLAN SECOND FLOOR GA PLAN
1:50 SCALE @ A1

-  New balcony
-  Contrasting brick sections (flush)
-  Outer brick leaf replaced
-  Proposed steel column

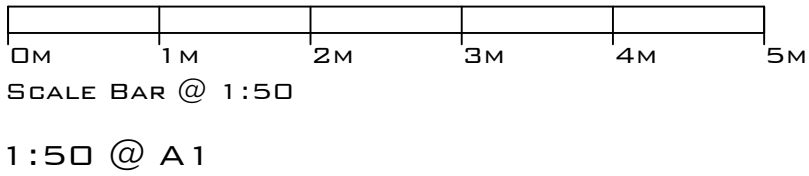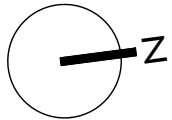

P01		18.08.26	Issued for approval	SF	JS	JS
REV	DATE	REVISION		DRN	CHD	APP
CITYZEN ARCHITECTURE ENVIRONMENT MARITIME HOUSE BASIN ROAD NORTH HOVE EAST SUSSEX BN41 1WR CONTACT@CITYZENDESIGN.CO.UK WWW.CITYZENDESIGN.CO.UK 01273 915010 CIAT CHARTERED PRACTICE COPYRIGHT CITYZEN LIMITED						
CLIENT: ADUR DISTRICT COUNCIL			PROJECT: ALBION FLATS			
TITLE: 2F PLAN (DUKE) - PROPOSED						
DESIGNER: S. FRANCIS			DATE: 17.08.26	REVISION: P01		
PURPOSE OF DRAWING: INFORMATION			SUITABILITY: S3	RIBA STAGE: 5		
DRAWING NUMBER: 2627-CTZ-XX-02-DR-A-2203						