
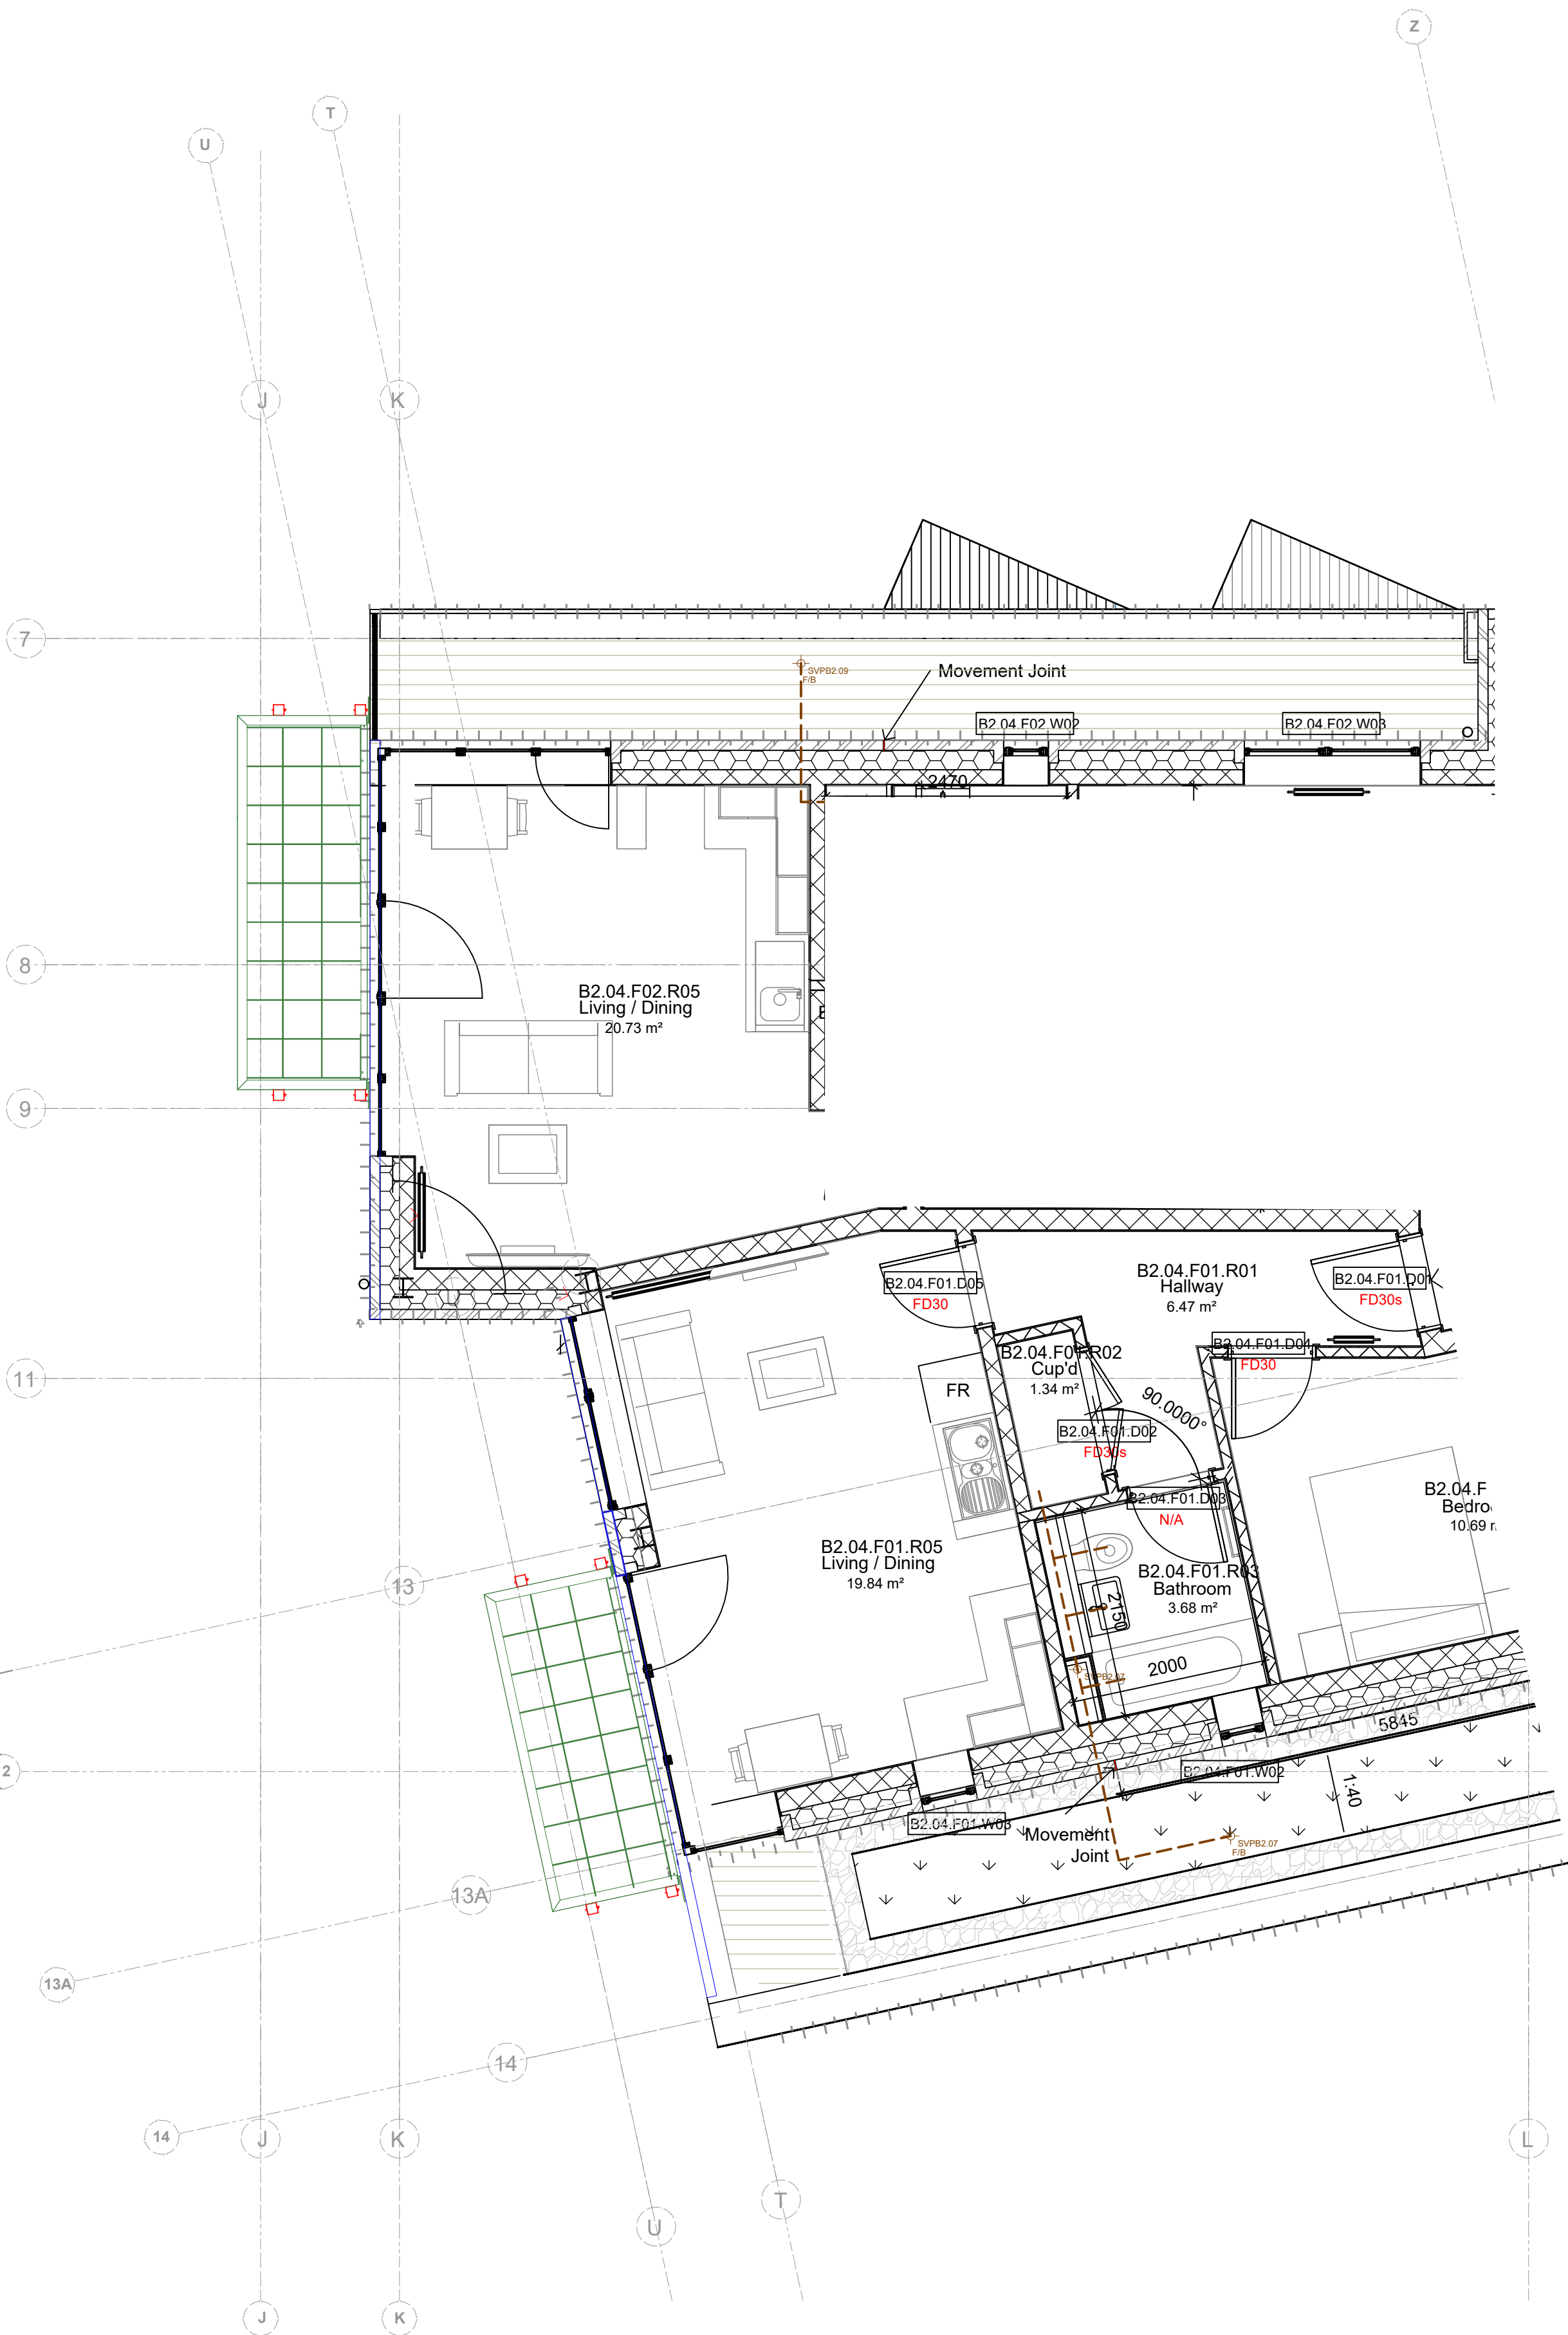


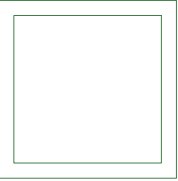



BUILDING 2 PART FOURTH FLOOR GA PLAN
1:50 SCALE @ A1

 New balcony

 Contrasting brick sections (flush)

 Outer brick leaf replaced

 Proposed steel column

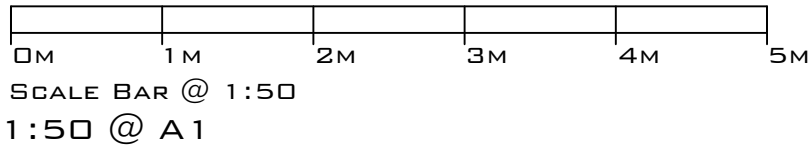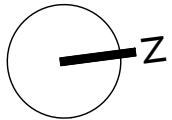

NOTES:

- DRAWINGS SHOULD ONLY BE SCALED FOR PLANNING PURPOSES. DO NOT SCALE FROM THIS DRAWING FOR CONSTRUCTION PURPOSES.
- ALL DIMENSIONS ARE IN MM, UNLESS STATED OTHERWISE.
- ALL DIMENSIONS TO BE CHECKED ON SITE PRIOR TO CONSTRUCTION OR ORDERING.
- ANY ERRORS OR OMISSIONS TO BE NOTIFIED TO CITYZEN IMMEDIATELY.
- CONTRACTOR TO READ & CHECK ALL MANUFACTURES LITERATURE AND IMPLEMENT ITS REQUIREMENTS PRIOR TO INSTALLATION OF ANY MATERIALS AND COMPONENTS.
- CITYZEN IS NOT RESPONSIBLE FOR ANY BUILDING WORK THAT IS CARRIED OUT ON SITE.
- THIS DRAWING IS TO BE READ IN CONJUNCTION WITH ALL NECESSARY ARCHITECTURAL, STRUCTURAL AND SPECIALIST DRAWINGS, SPECIFICATIONS, SCOPES OF WORK & ROOM DATA SHEETS.
- ALL MATERIALS AND WORKMANSHIP SHALL CONFORM WITH THE RELEVANT BRITISH AND EUROPEAN STANDARD, SPECIFICATIONS AND CODES OF PRACTICE.
- ALL PROPERTY BOUNDARY LINES ARE ASSUMED.
- IF IN ANY DOUBT, ASK.

P01		18.08.26		Issued for approval		SF		JS		JS	
REV		DATE		REVISION		DRN		CHD		APP	
CITYZEN ARCHITECTURE ENVIRONMENT MARITIME HOUSE BASIN ROAD NORTH HOVE EAST SUSSEX BN41 1WR CONTACT@CITYZENDESIGN.CO.UK WWW.CITYZENDESIGN.CO.UK 01273 915010 COPYRIGHT CITYZEN LIMITED CIAT CHARTERED PRACTICE											
CLIENT: ADUR DISTRICT COUNCIL				PROJECT: ALBION FLATS							
TITLE: 4F PLAN (DUKE) - PROPOSED											
DESIGNER: S. FRANCIS				DATE: 17.08.26				REVISION: P01			
PURPOSE OF DRAWING: INFORMATION				SUITABILITY: S3				RIBA STAGE: 5			
DRAWING NUMBER: 2627-CTZ-XX-04-DR-A-2205											