



NOTES:

- DRAWINGS SHOULD ONLY BE SCALED FOR PLANNING PURPOSES. DO NOT SCALE FROM THIS DRAWING FOR CONSTRUCTION PURPOSES.
- ALL DIMENSIONS ARE IN MM, UNLESS STATED OTHERWISE.
- ALL DIMENSIONS TO BE CHECKED ON SITE PRIOR TO CONSTRUCTION OR ORDERING.
- ANY ERRORS OR OMISSIONS TO BE NOTIFIED TO CITYZEN IMMEDIATELY.
- CONTRACTOR TO READ & CHECK ALL MANUFACTURES LITERATURE AND IMPLEMENT ITS REQUIREMENTS PRIOR TO INSTALLATION OF ANY MATERIALS AND COMPONENTS.
- CITYZEN IS NOT RESPONSIBLE FOR ANY BUILDING WORK THAT IS CARRIED OUT ON SITE.
- THIS DRAWING IS TO BE READ IN CONJUNCTION WITH ALL NECESSARY ARCHITECTURAL, STRUCTURAL AND SPECIALIST DRAWINGS, SPECIFICATIONS, SCOPES OF WORK & ROOM DATA SHEETS.
- ALL MATERIALS AND WORKMANSHIP SHALL CONFORM WITH THE RELEVANT BRITISH AND EUROPEAN STANDARD, SPECIFICATIONS AND CODES OF PRACTICE.
- ALL PROPERTY BOUNDARY LINES ARE ASSUMED.
- IF IN ANY DOUBT, ASK.

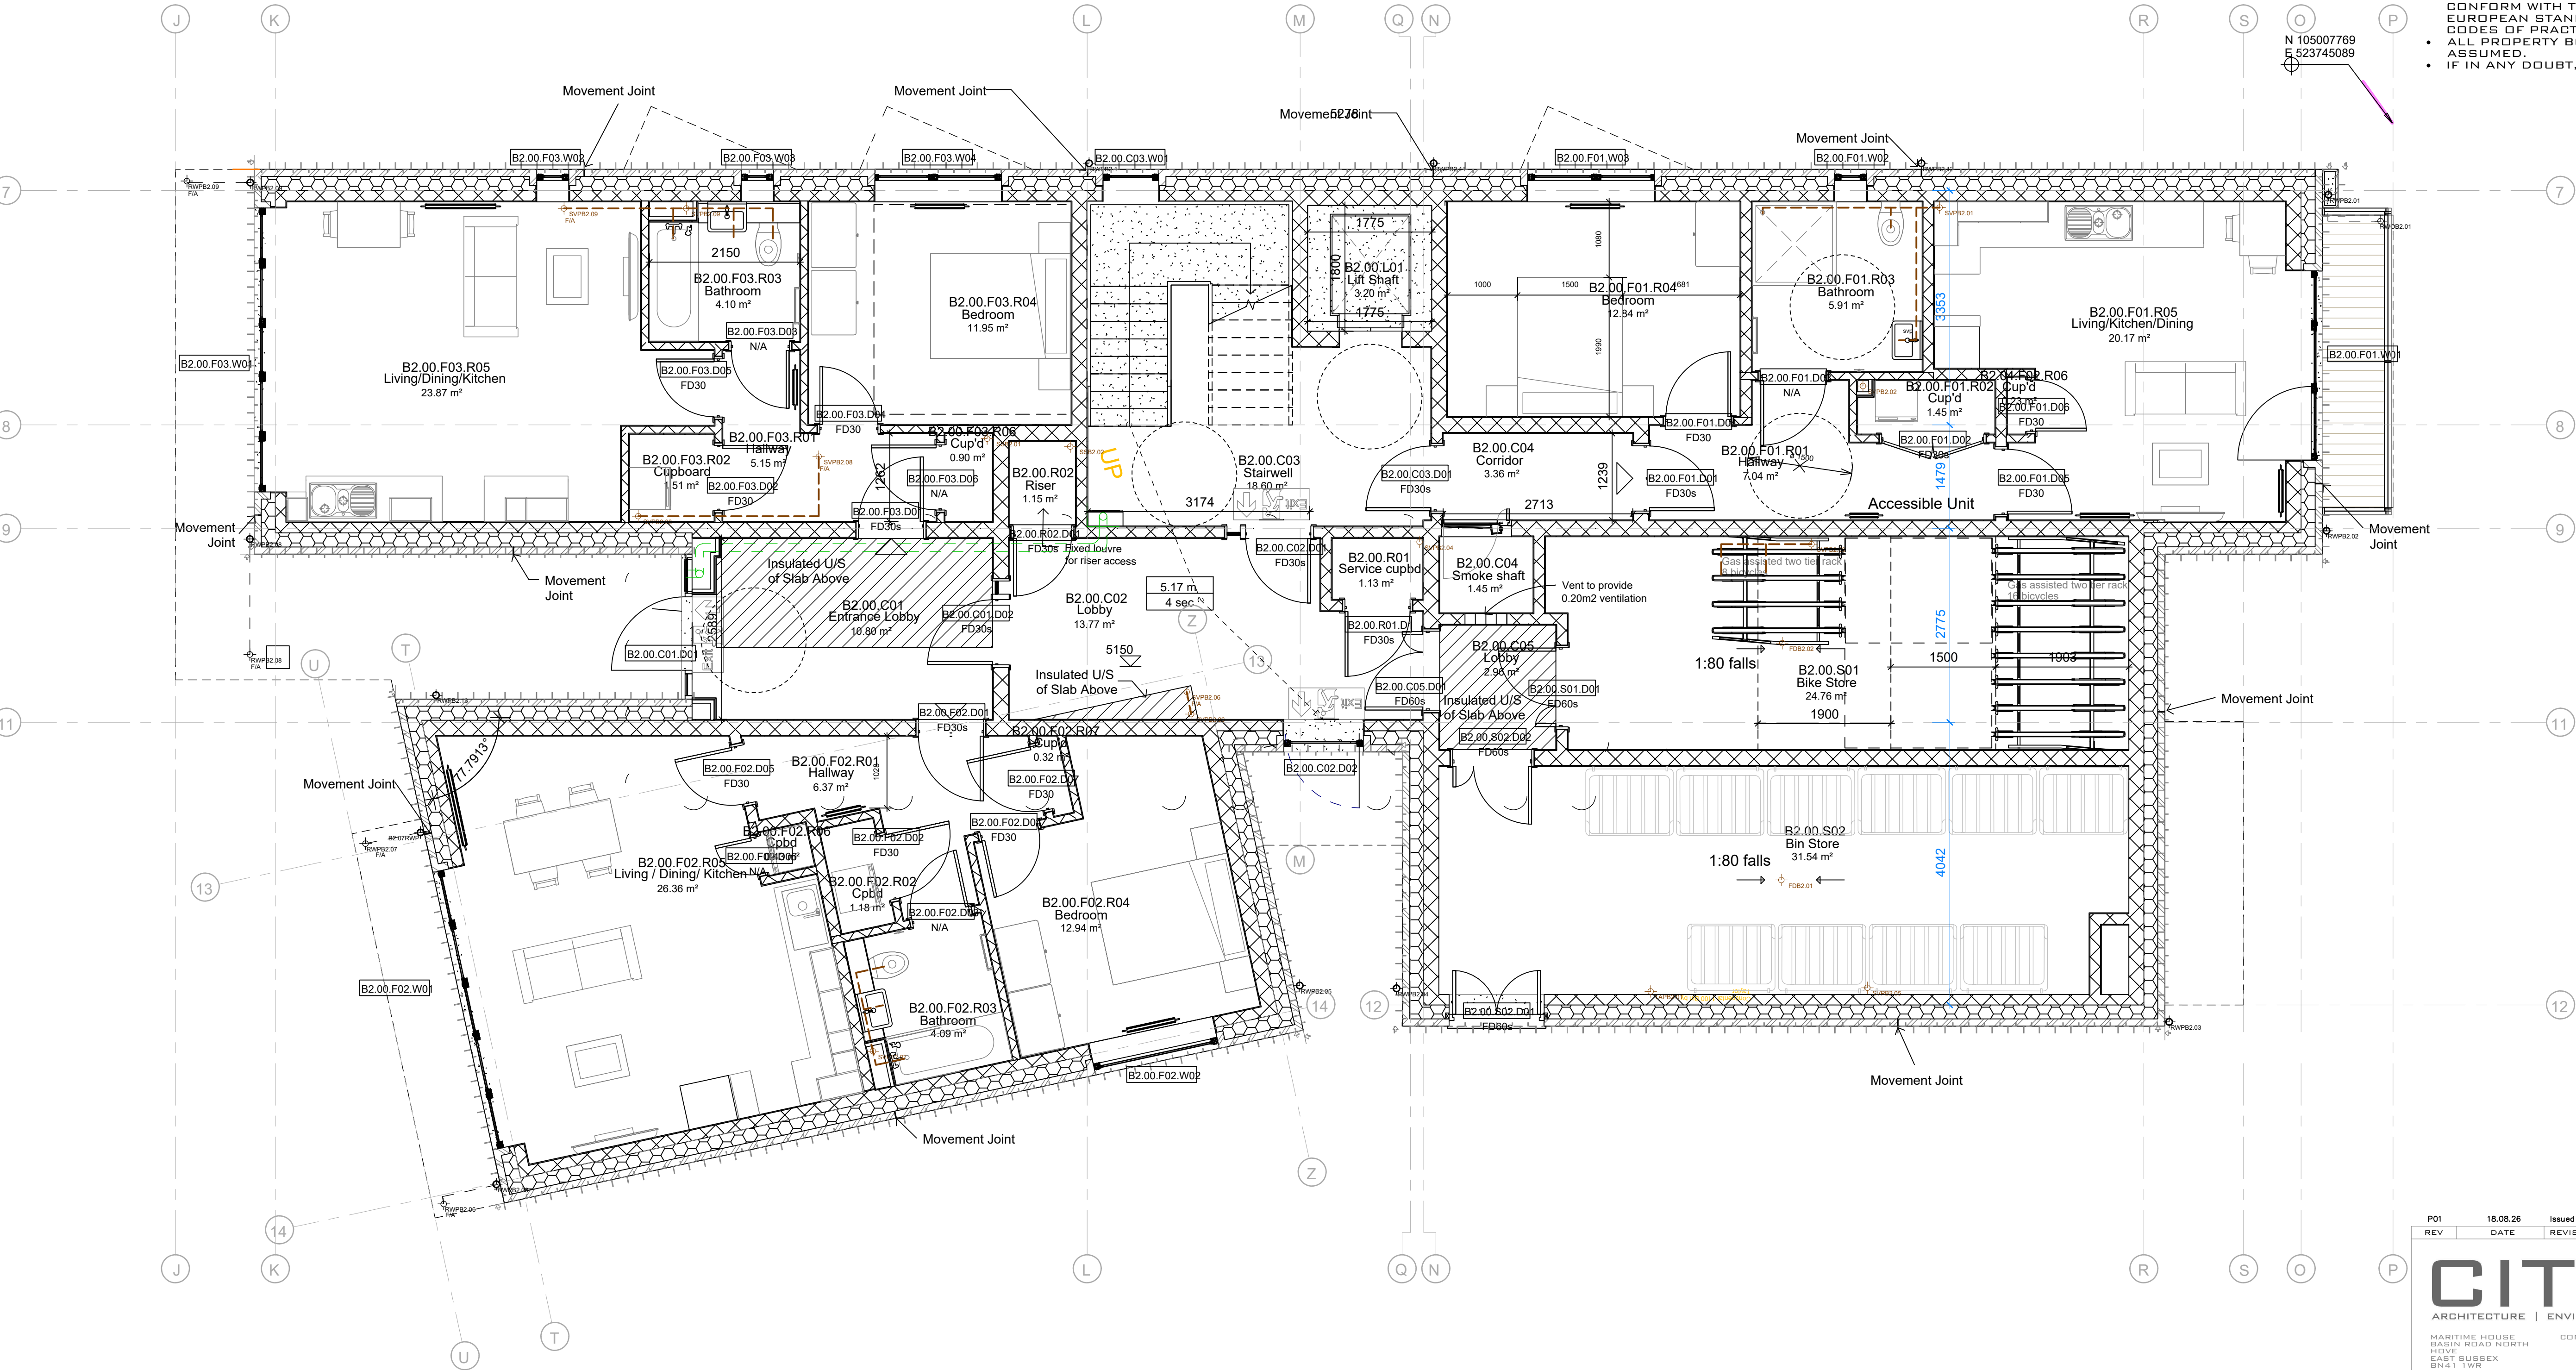

BUILDING 2 GROUND FLOOR EXISTING
1:50 SCALE @ A1

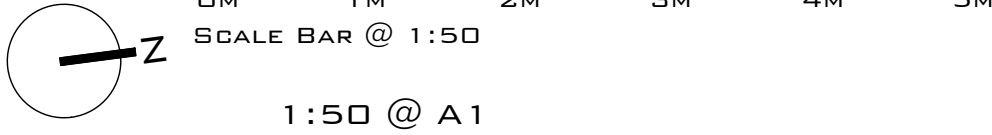

P0118.08.26Issued for approval		SFJSJS
REV	DATE	REVISION
CITYZEN		CIAT
ARCHITECTURE ENVIRONMENT		CHARTERED PRACTICE
MARITIME HOUSE BASIN ROAD NORTH HOVE EAST SUSSEX BN41 1WR		CONTACT@CITYZENDESIGN.CO.UK WWW.CITYZENDESIGN.CO.UK 01273 915010
COPYRIGHT CITYZEN LIMITED		
CLIENT: ADUR DISTRICT COUNCIL		PROJECT: ALBION FLATS
TITLE: GF PLAN (DUKE) - EXISTING		
DESIGNER: S. FRANCIS	DATE: 17.08.26	REVISION: P01
PURPOSE OF DRAWING: INFORMATION	SUITABILITY: S3	RIBA STAGE: 5
DRAWING NUMBER: 2627-CTZ-XX-GF-DR-A-2251		