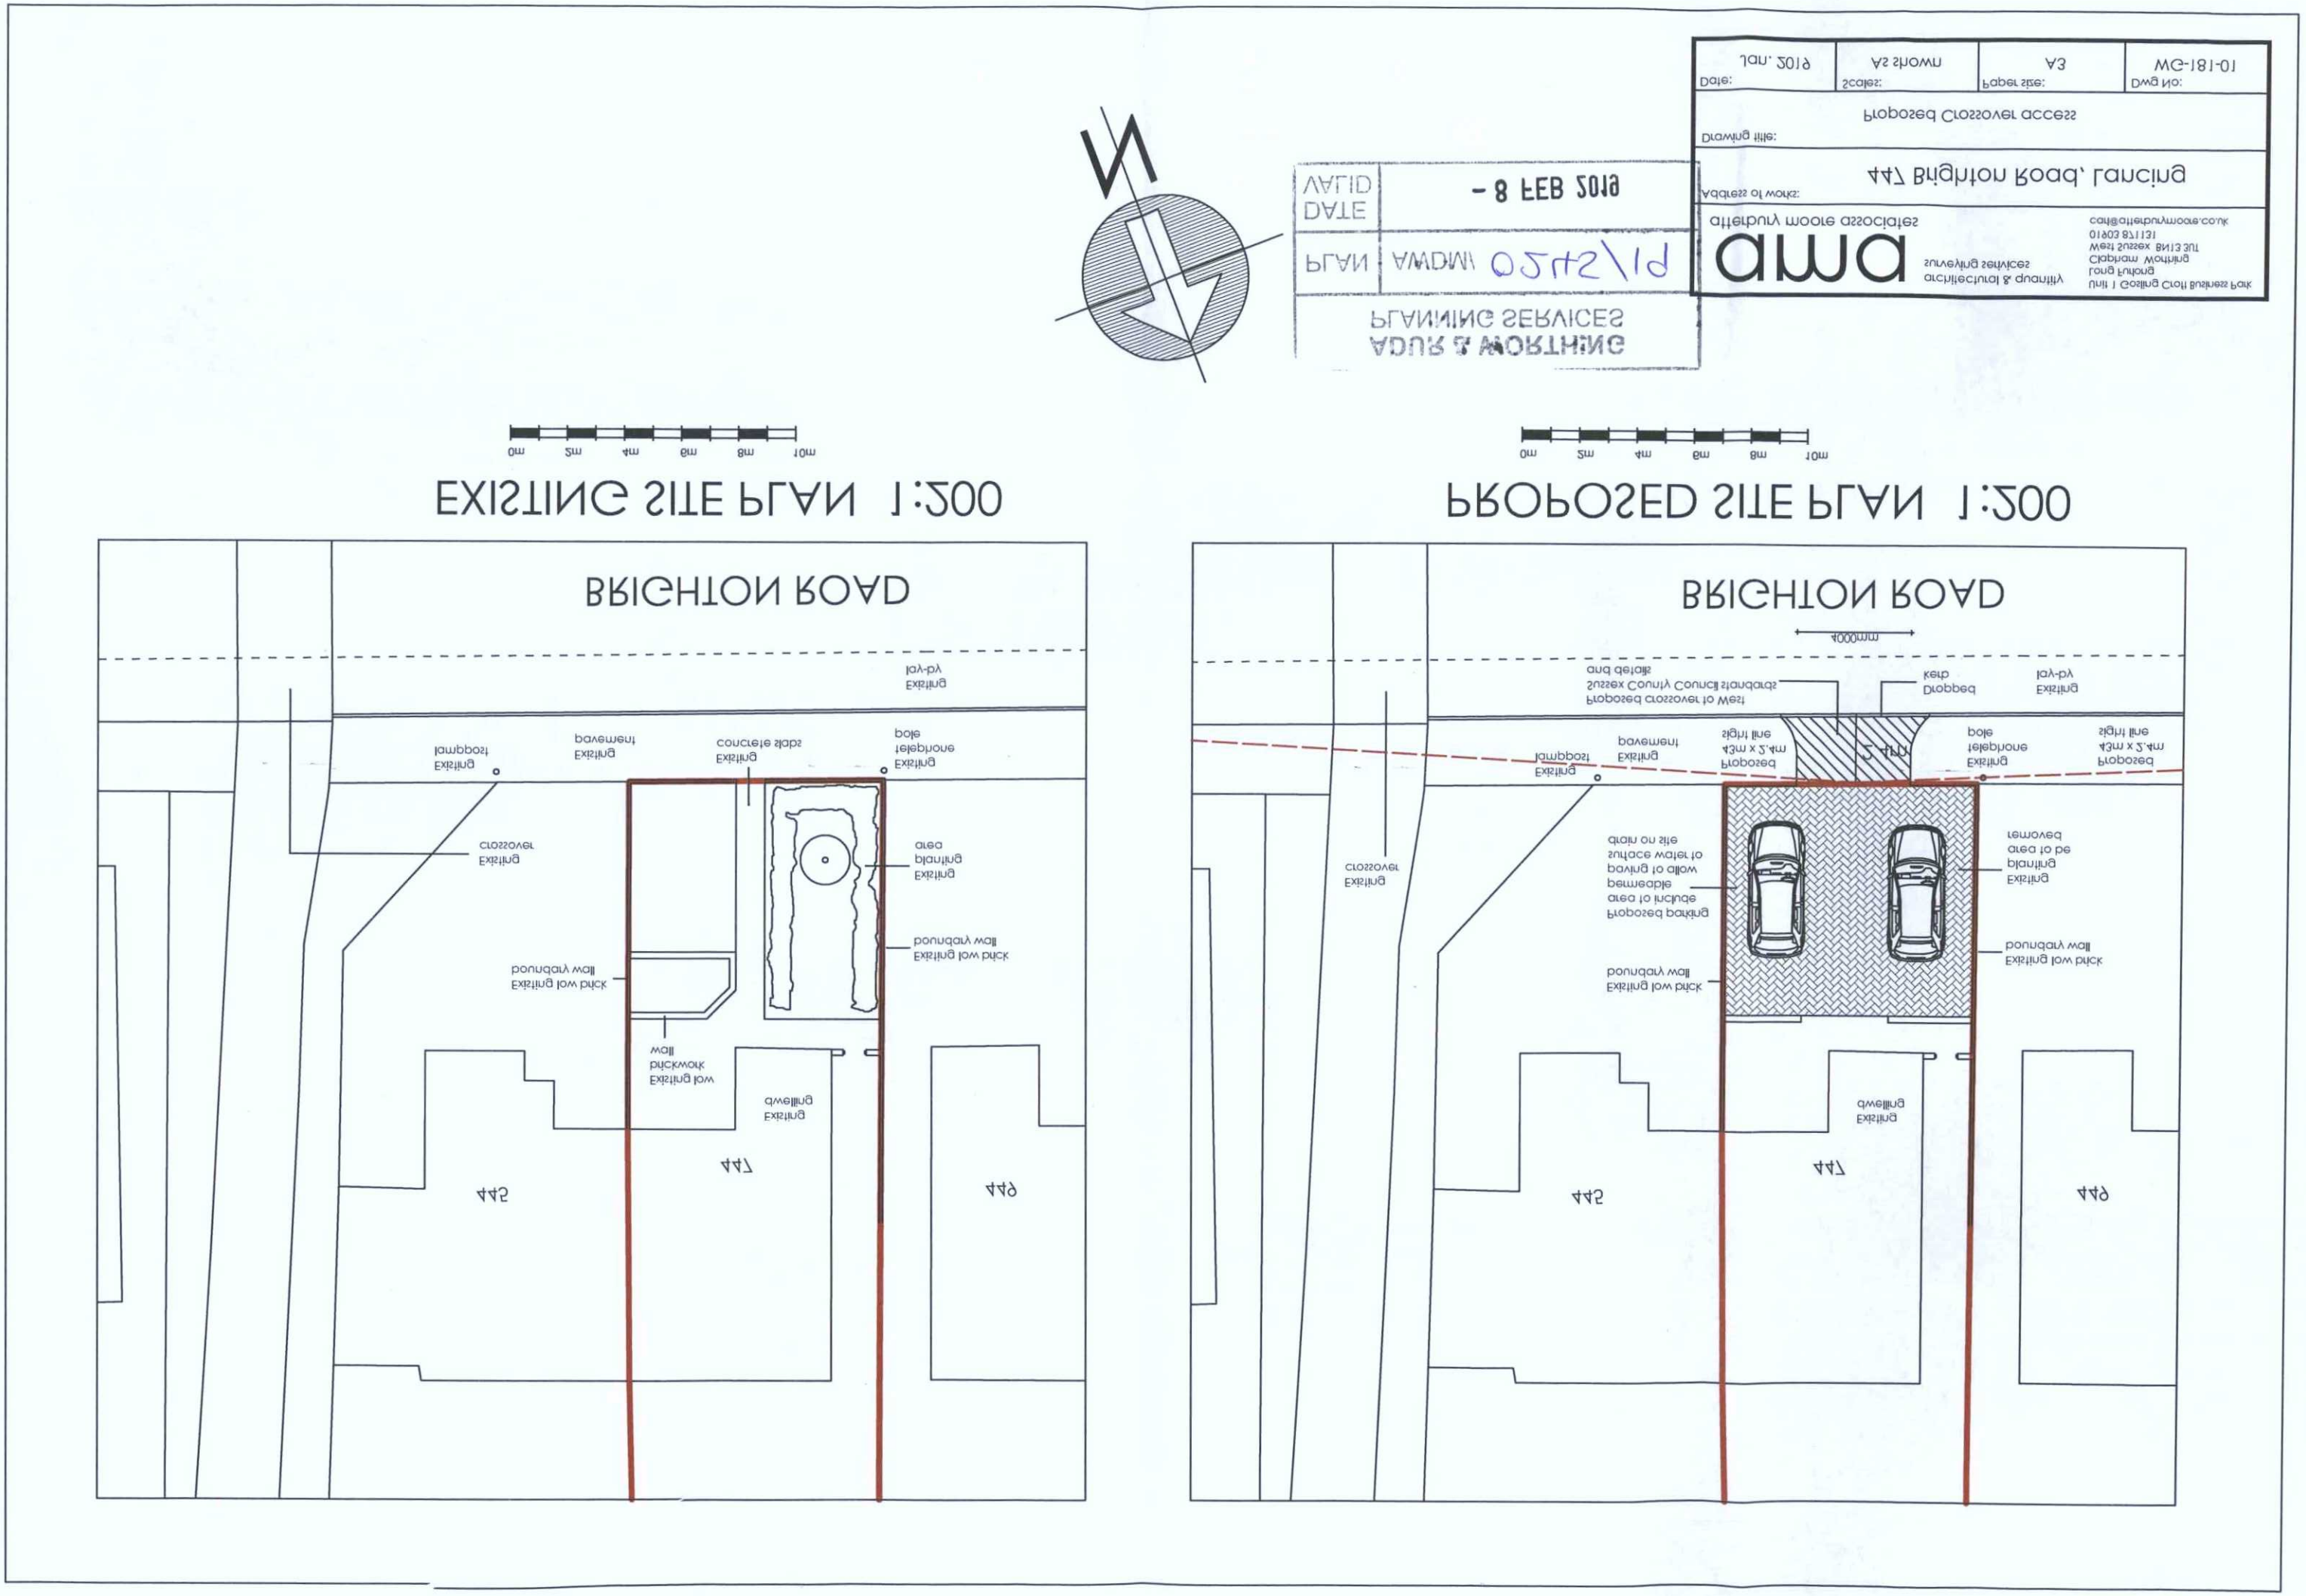

PLANNING SERVICES
ADUR & WORTHING
PLAN AWDM/0242/19
DATE - 8 FEB 2019
VALID

ama
architectural & quantity surveying services
Unit 1 Gosling Croft Business Park
Long Furlong
Clapham Worthing
West Sussex BN13 3UT
01903 871131
carl@atterbury-moore.co.uk
atterbury moore associates

Address of works: 447 Brighton Road, Lancing
Drawing title: Proposed Crossover access
Date: Jan. 2019
Scales: As shown
Paper size: A3
Dwg No: WG-181-01