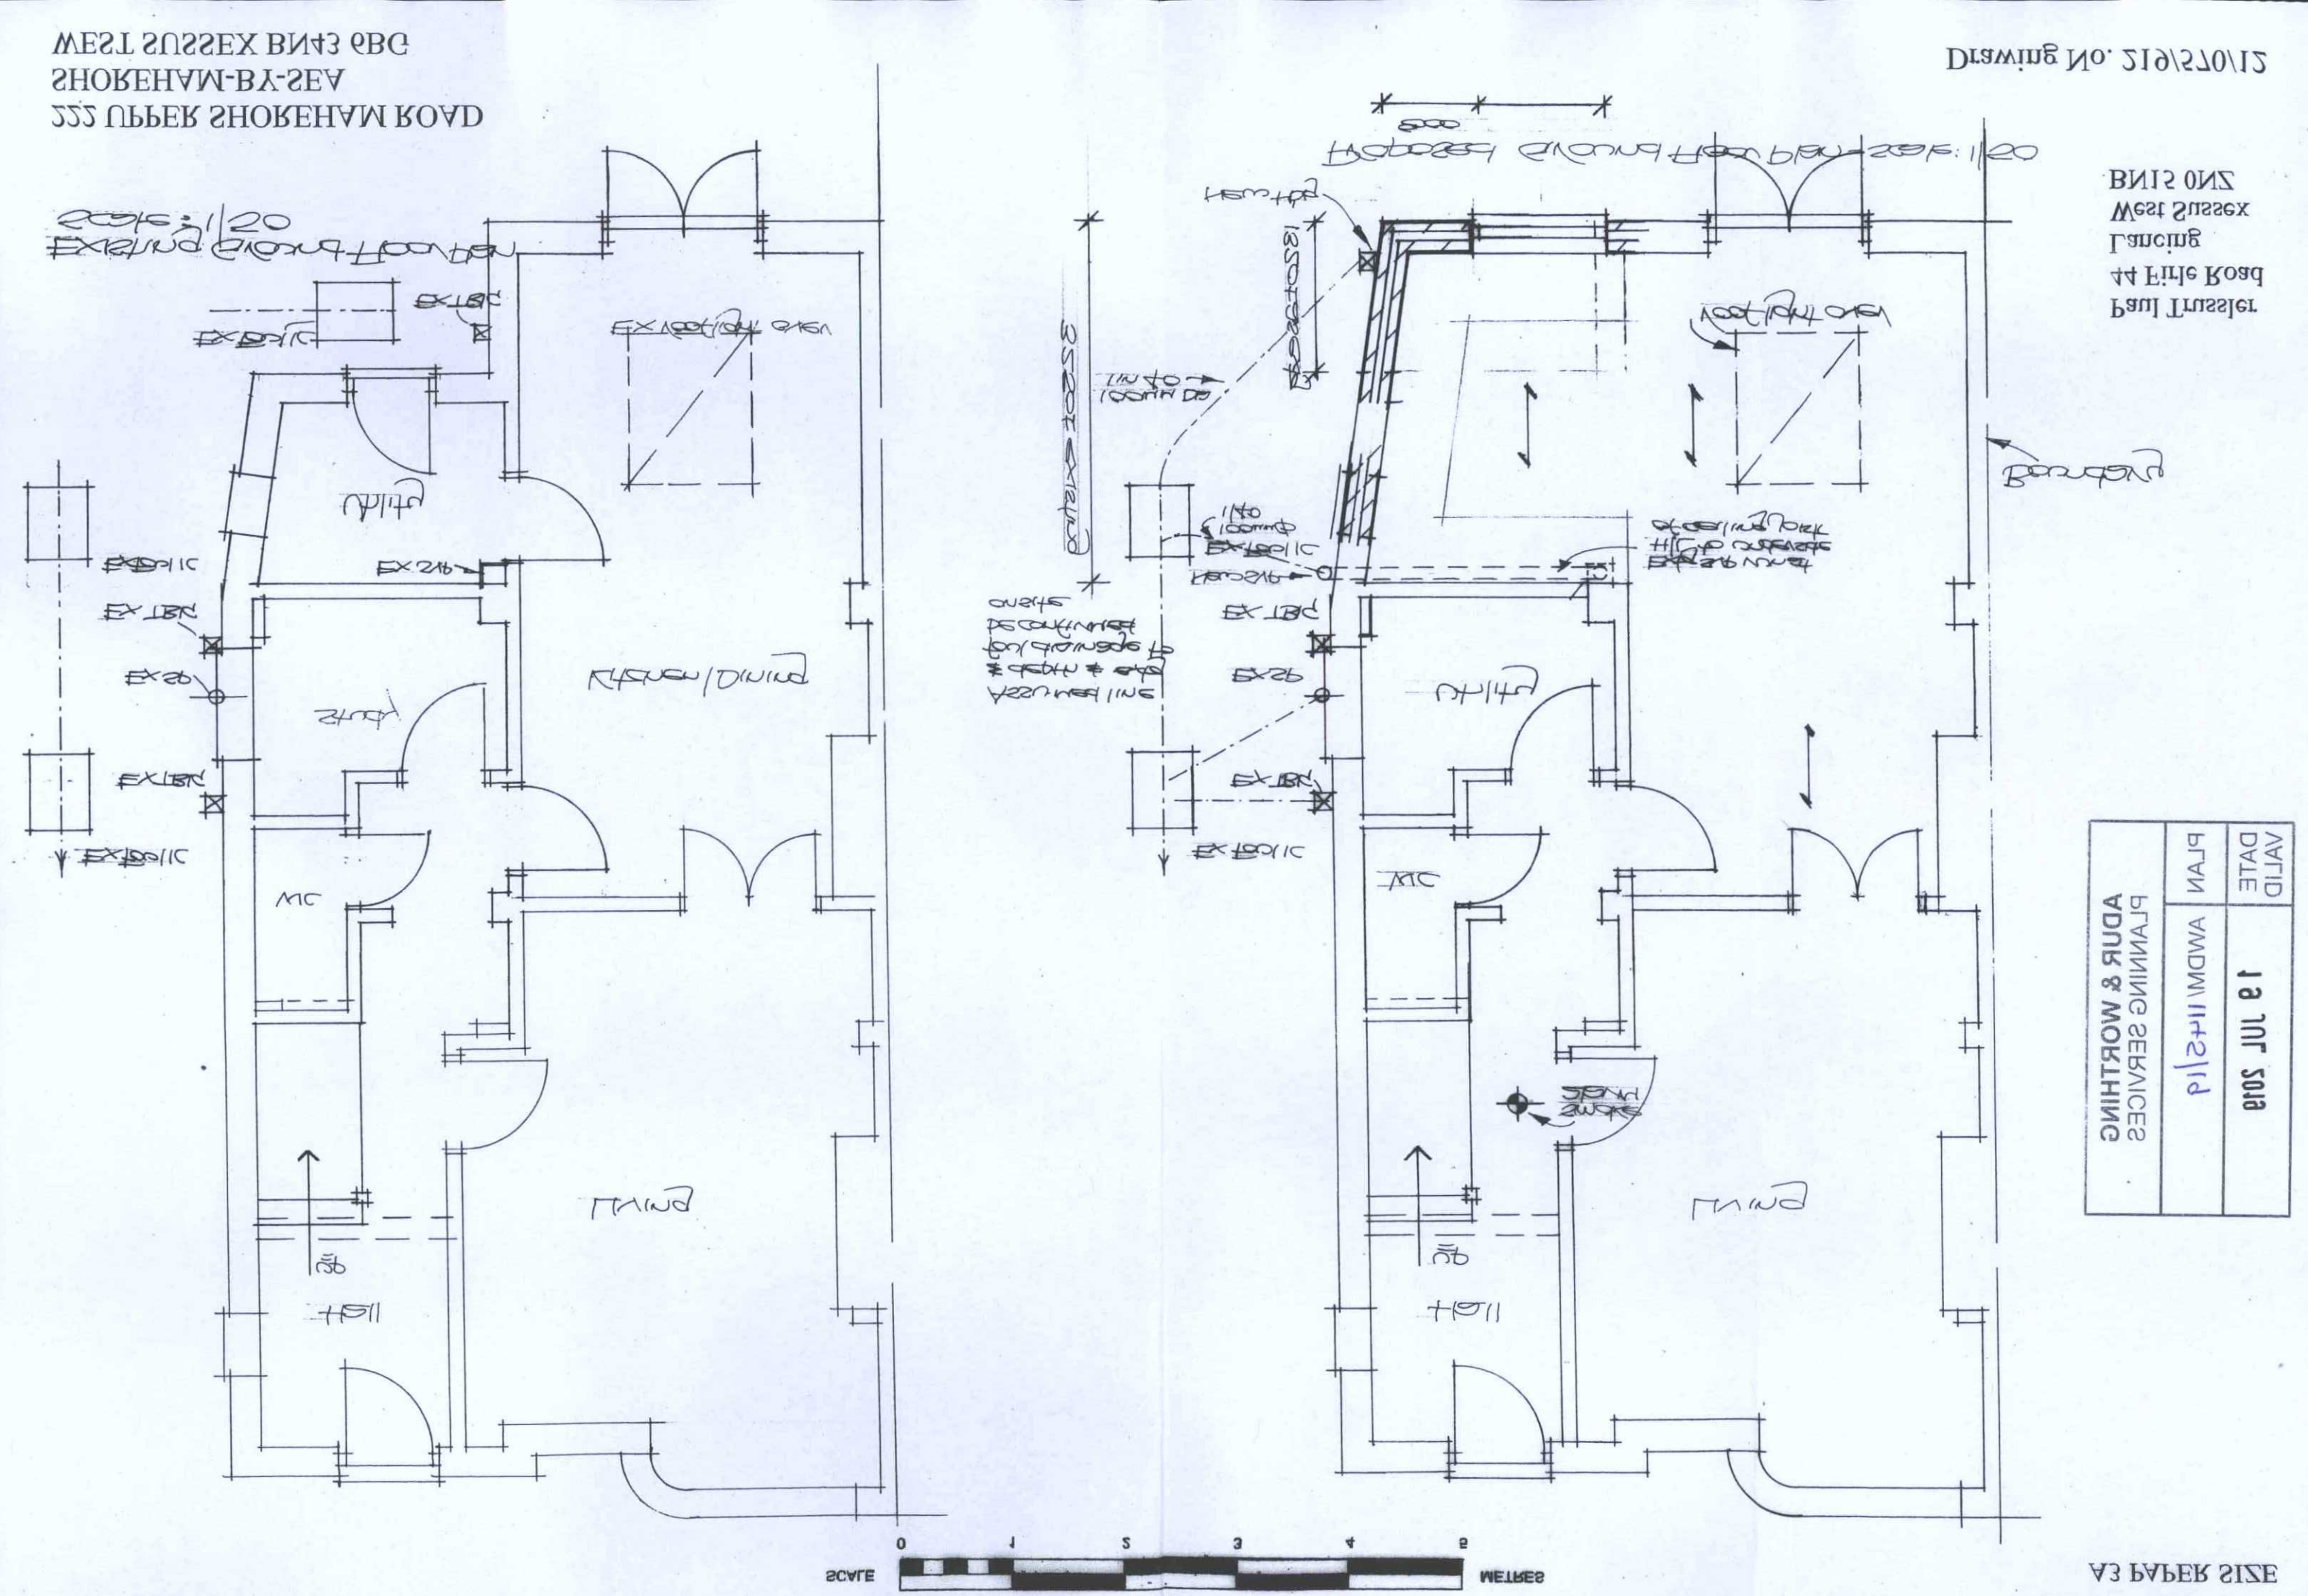

222 UPPER SHOREHAM ROAD
SHOREHAM-BY-SEA
WEST SUSSEX BN43 6BG
Drawing No. 219/270/21
Paul Trussler
44 Firle Road
Lancing
West Sussex
BN15 0NZ
ADUR & WORTHING
PLANNING SERVICES
PLAN
AWDM/1145/19
DATE
VALID
15 JUL 2020
A3 PAPER SIZE
SCALE
METRES
0
1
2
3
4
5