


Block Plan 1:100

Scale 1:50 / 1:100

0 1m 2m 3m 4m 5m
2m 4m 6m 8m 10m

NORTH

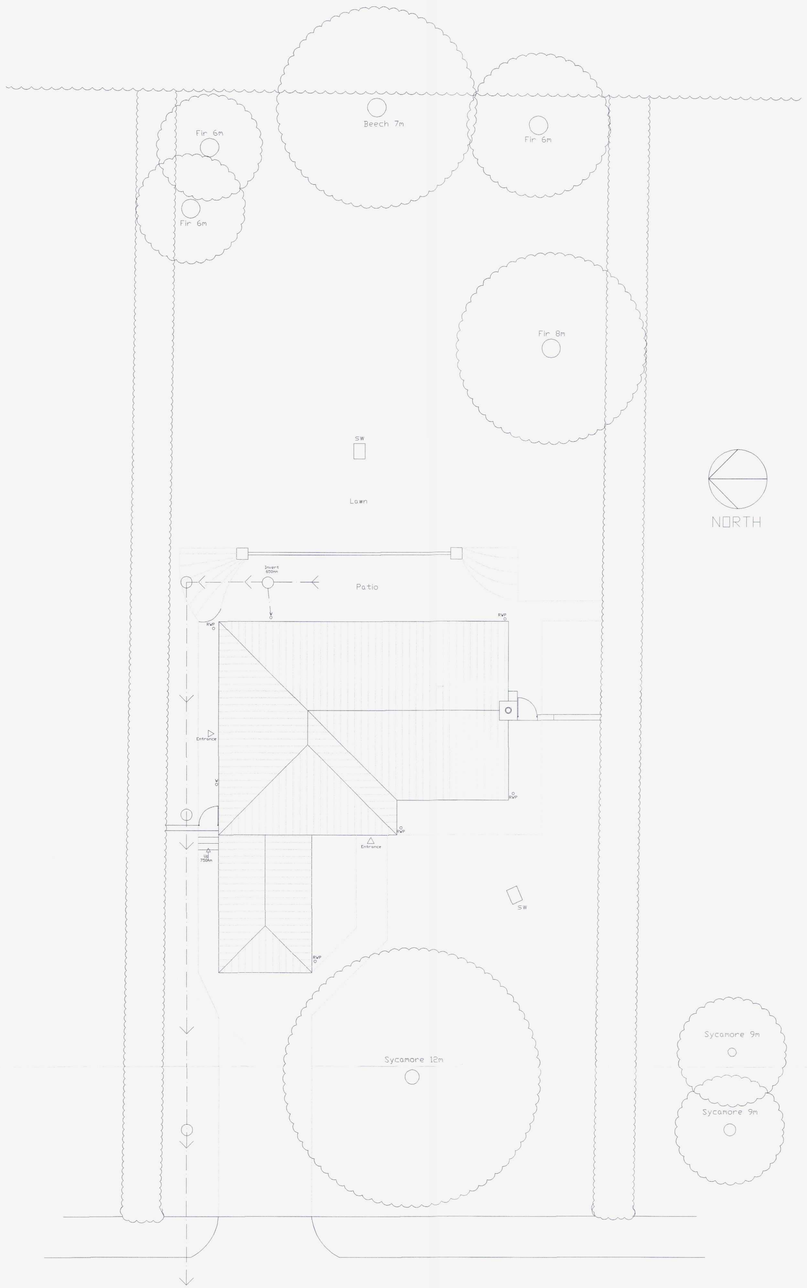


NORTH


© Crown Copyright 2009
Reproduction in whole or in part is prohibited
without the prior permission of Ordnance Survey.

Location Plan 1:250

T.P. OFFICE COPY
BOROUGH OF WORTHING
DEPOSITED 1.6.09
TP. REF. No.
WB/09/0407/FULL

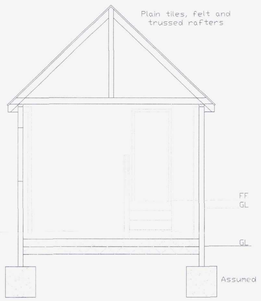

Typical Cross Section (Garage)

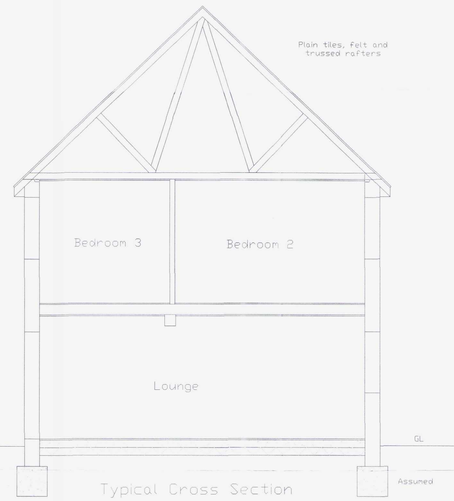

Typical Cross Section

WORTHING BOROUGH COUNCIL
2 0 JUL 2009
CONSENT GRANTED
SUBJECT TO CONDITIONS

Colin Jessey Associates
29 Parkfield Rd, Worthing, BN13 1EP, Tel. 01903 212019, www.colinjessey.co.uk

Client	Mr & Mrs K Reidy		Paper Size A1
Contract	Single Storey Extensions to Front & Side Elevations & Internal Alterations		
At	31 Mayfield Close, Findon, Worthing, BN14 0AG		
Title	Survey Location Plan, Block Plan & Cross Sections		
DWG. No.	118.09.02	Scale: 1:50, 1:100 & 1:1250 Date: 22/01/09	Drawn By: S.D
Rev.			
Details.			Date:
Details.			Date:
Details.			Date: