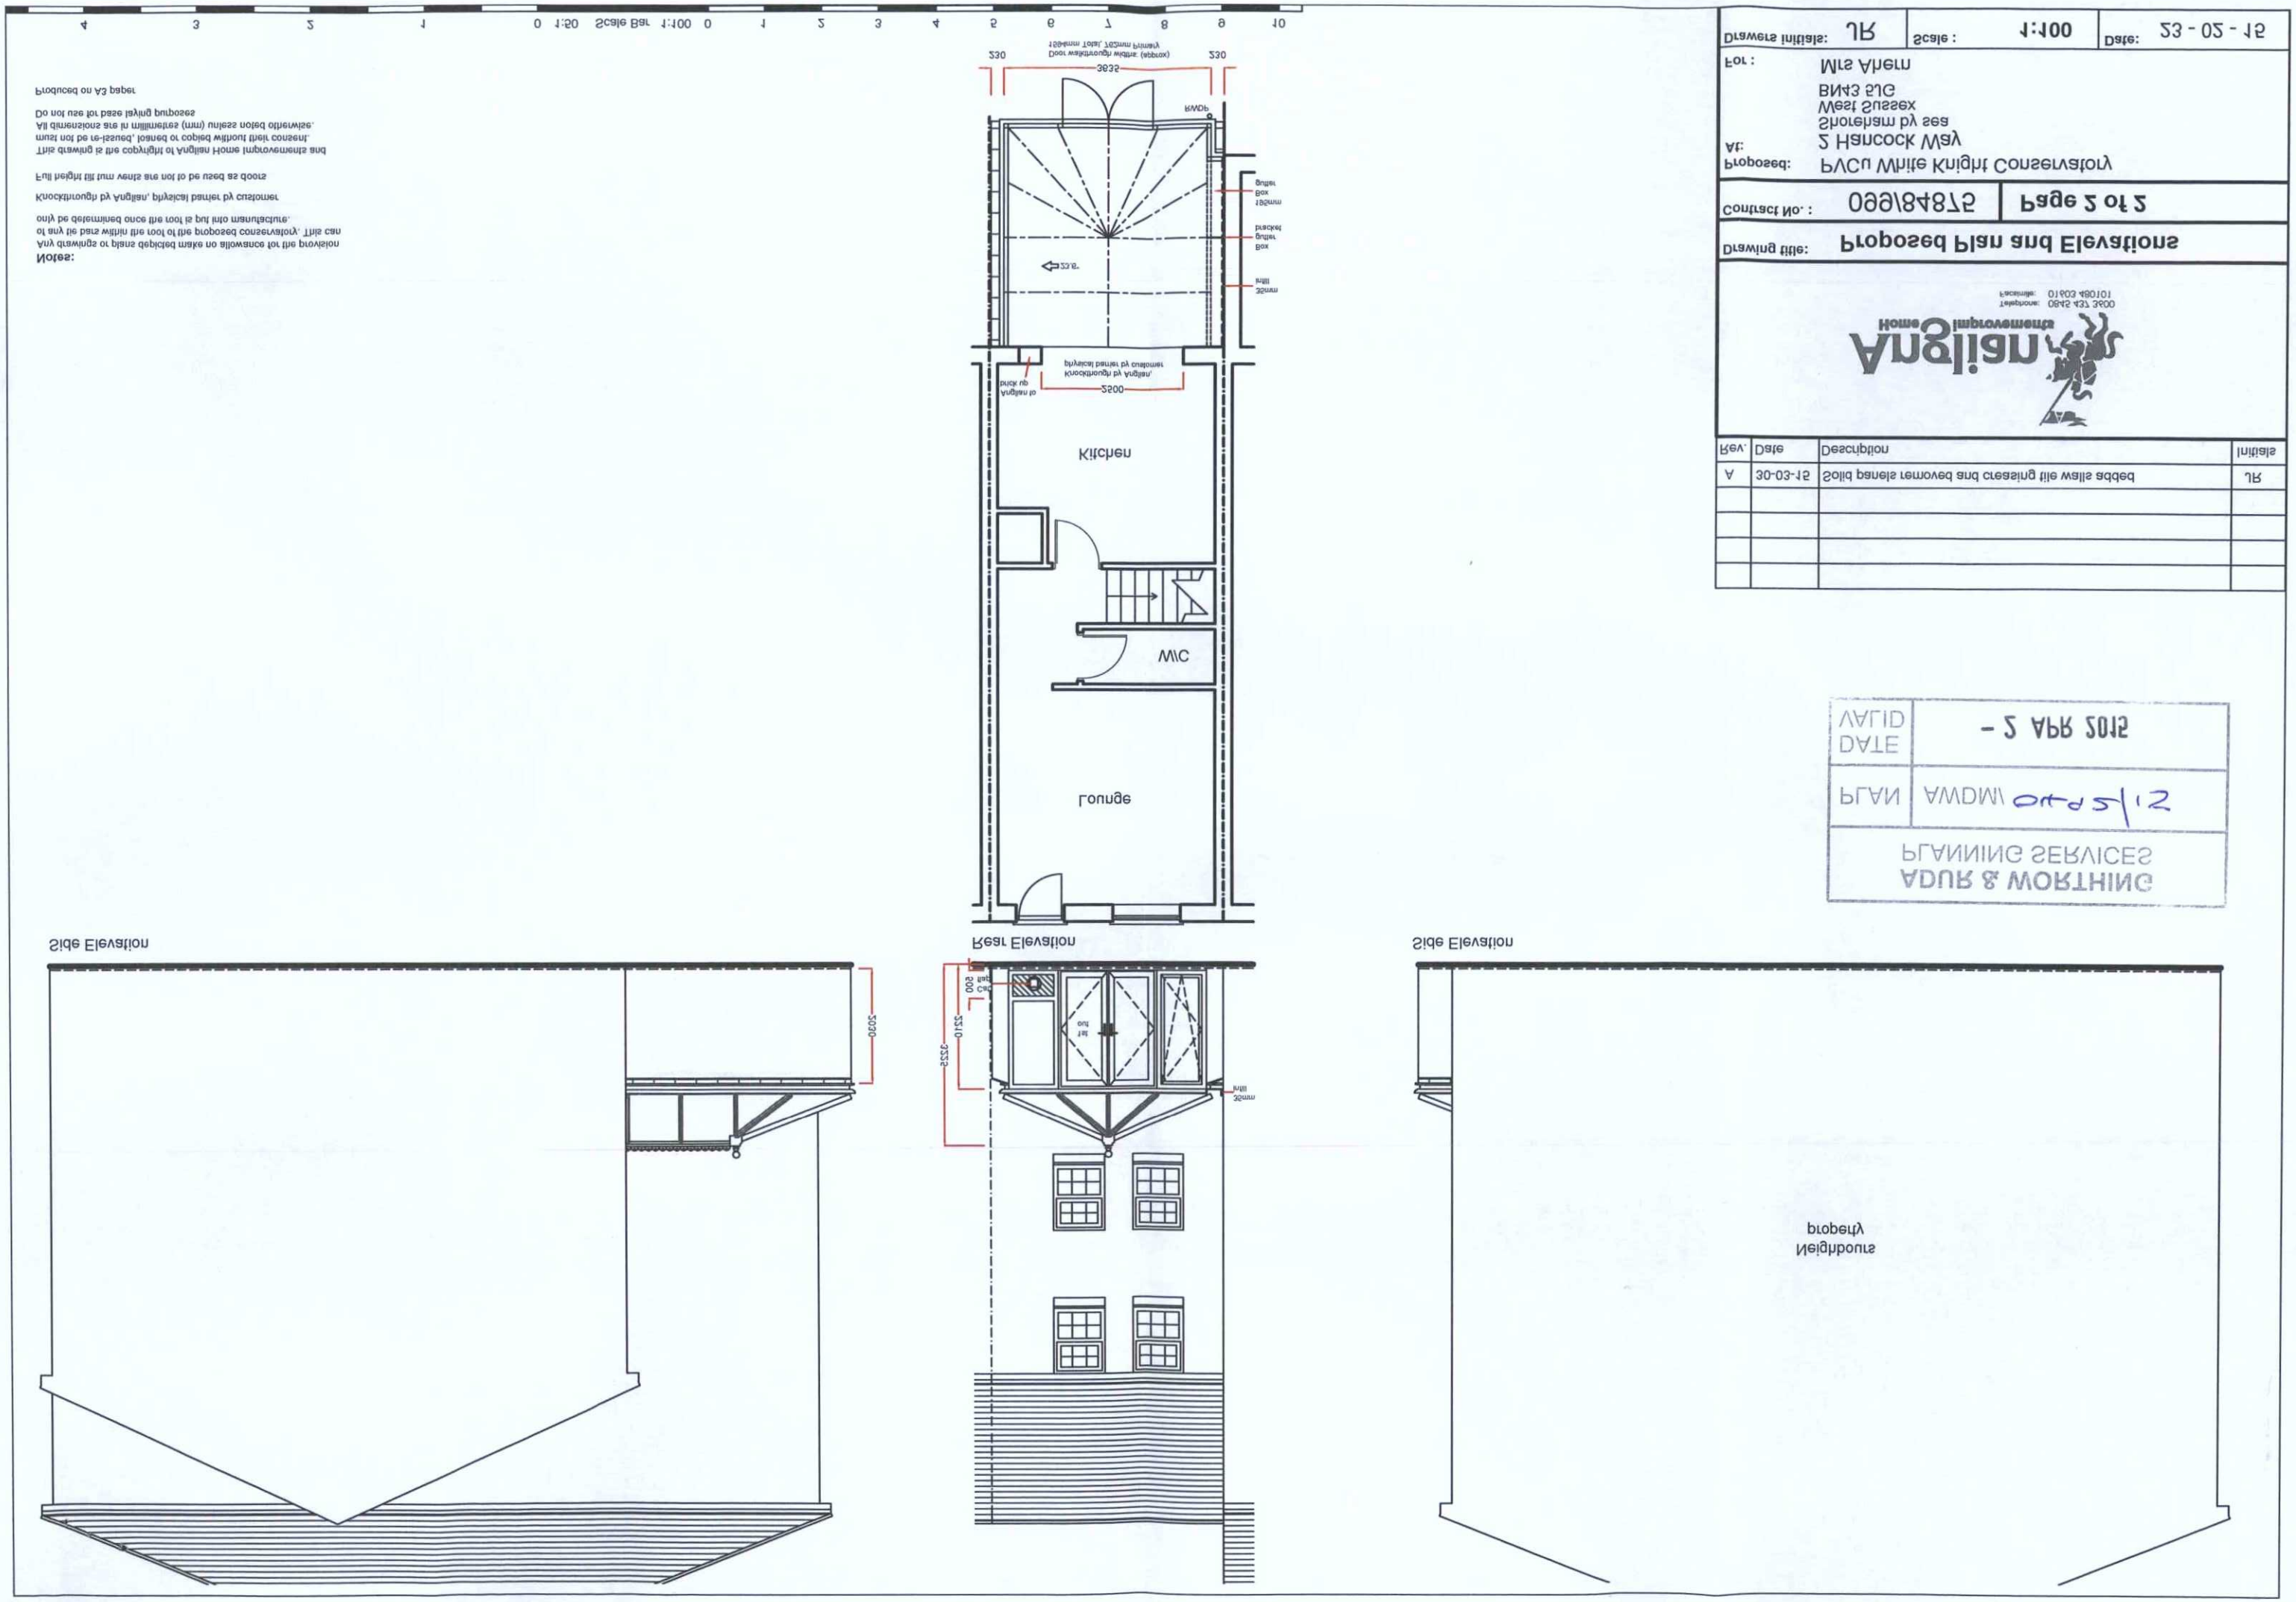

Drawers initials: JR
Scale: 1:100
Date: 23 - 02 - 15
For: Mrs Ahern
At: 2 Hancock Way
Shoreham by sea
West Sussex
BN43 5JG
Proposed: PVCu White Knight Conservatory
Contract No.: 099/84875
Page 2 of 2
Drawing title: Proposed Plan and Elevations
Anglian Home Improvements
Telephone: 0845 437 3500
Facsimile: 01603 480101
Rev. | Date | Description | Initials
A | 30-03-15 | Solid panels removed and creasing tile walls added | JR
Kitchen
Lounge
WC
Side Elevation
Rear Elevation
Side Elevation
Neighbours property
PLANNING SERVICES
ADUR & WORTHING
PLAN
DATE
VALID
- 2 APR 2015