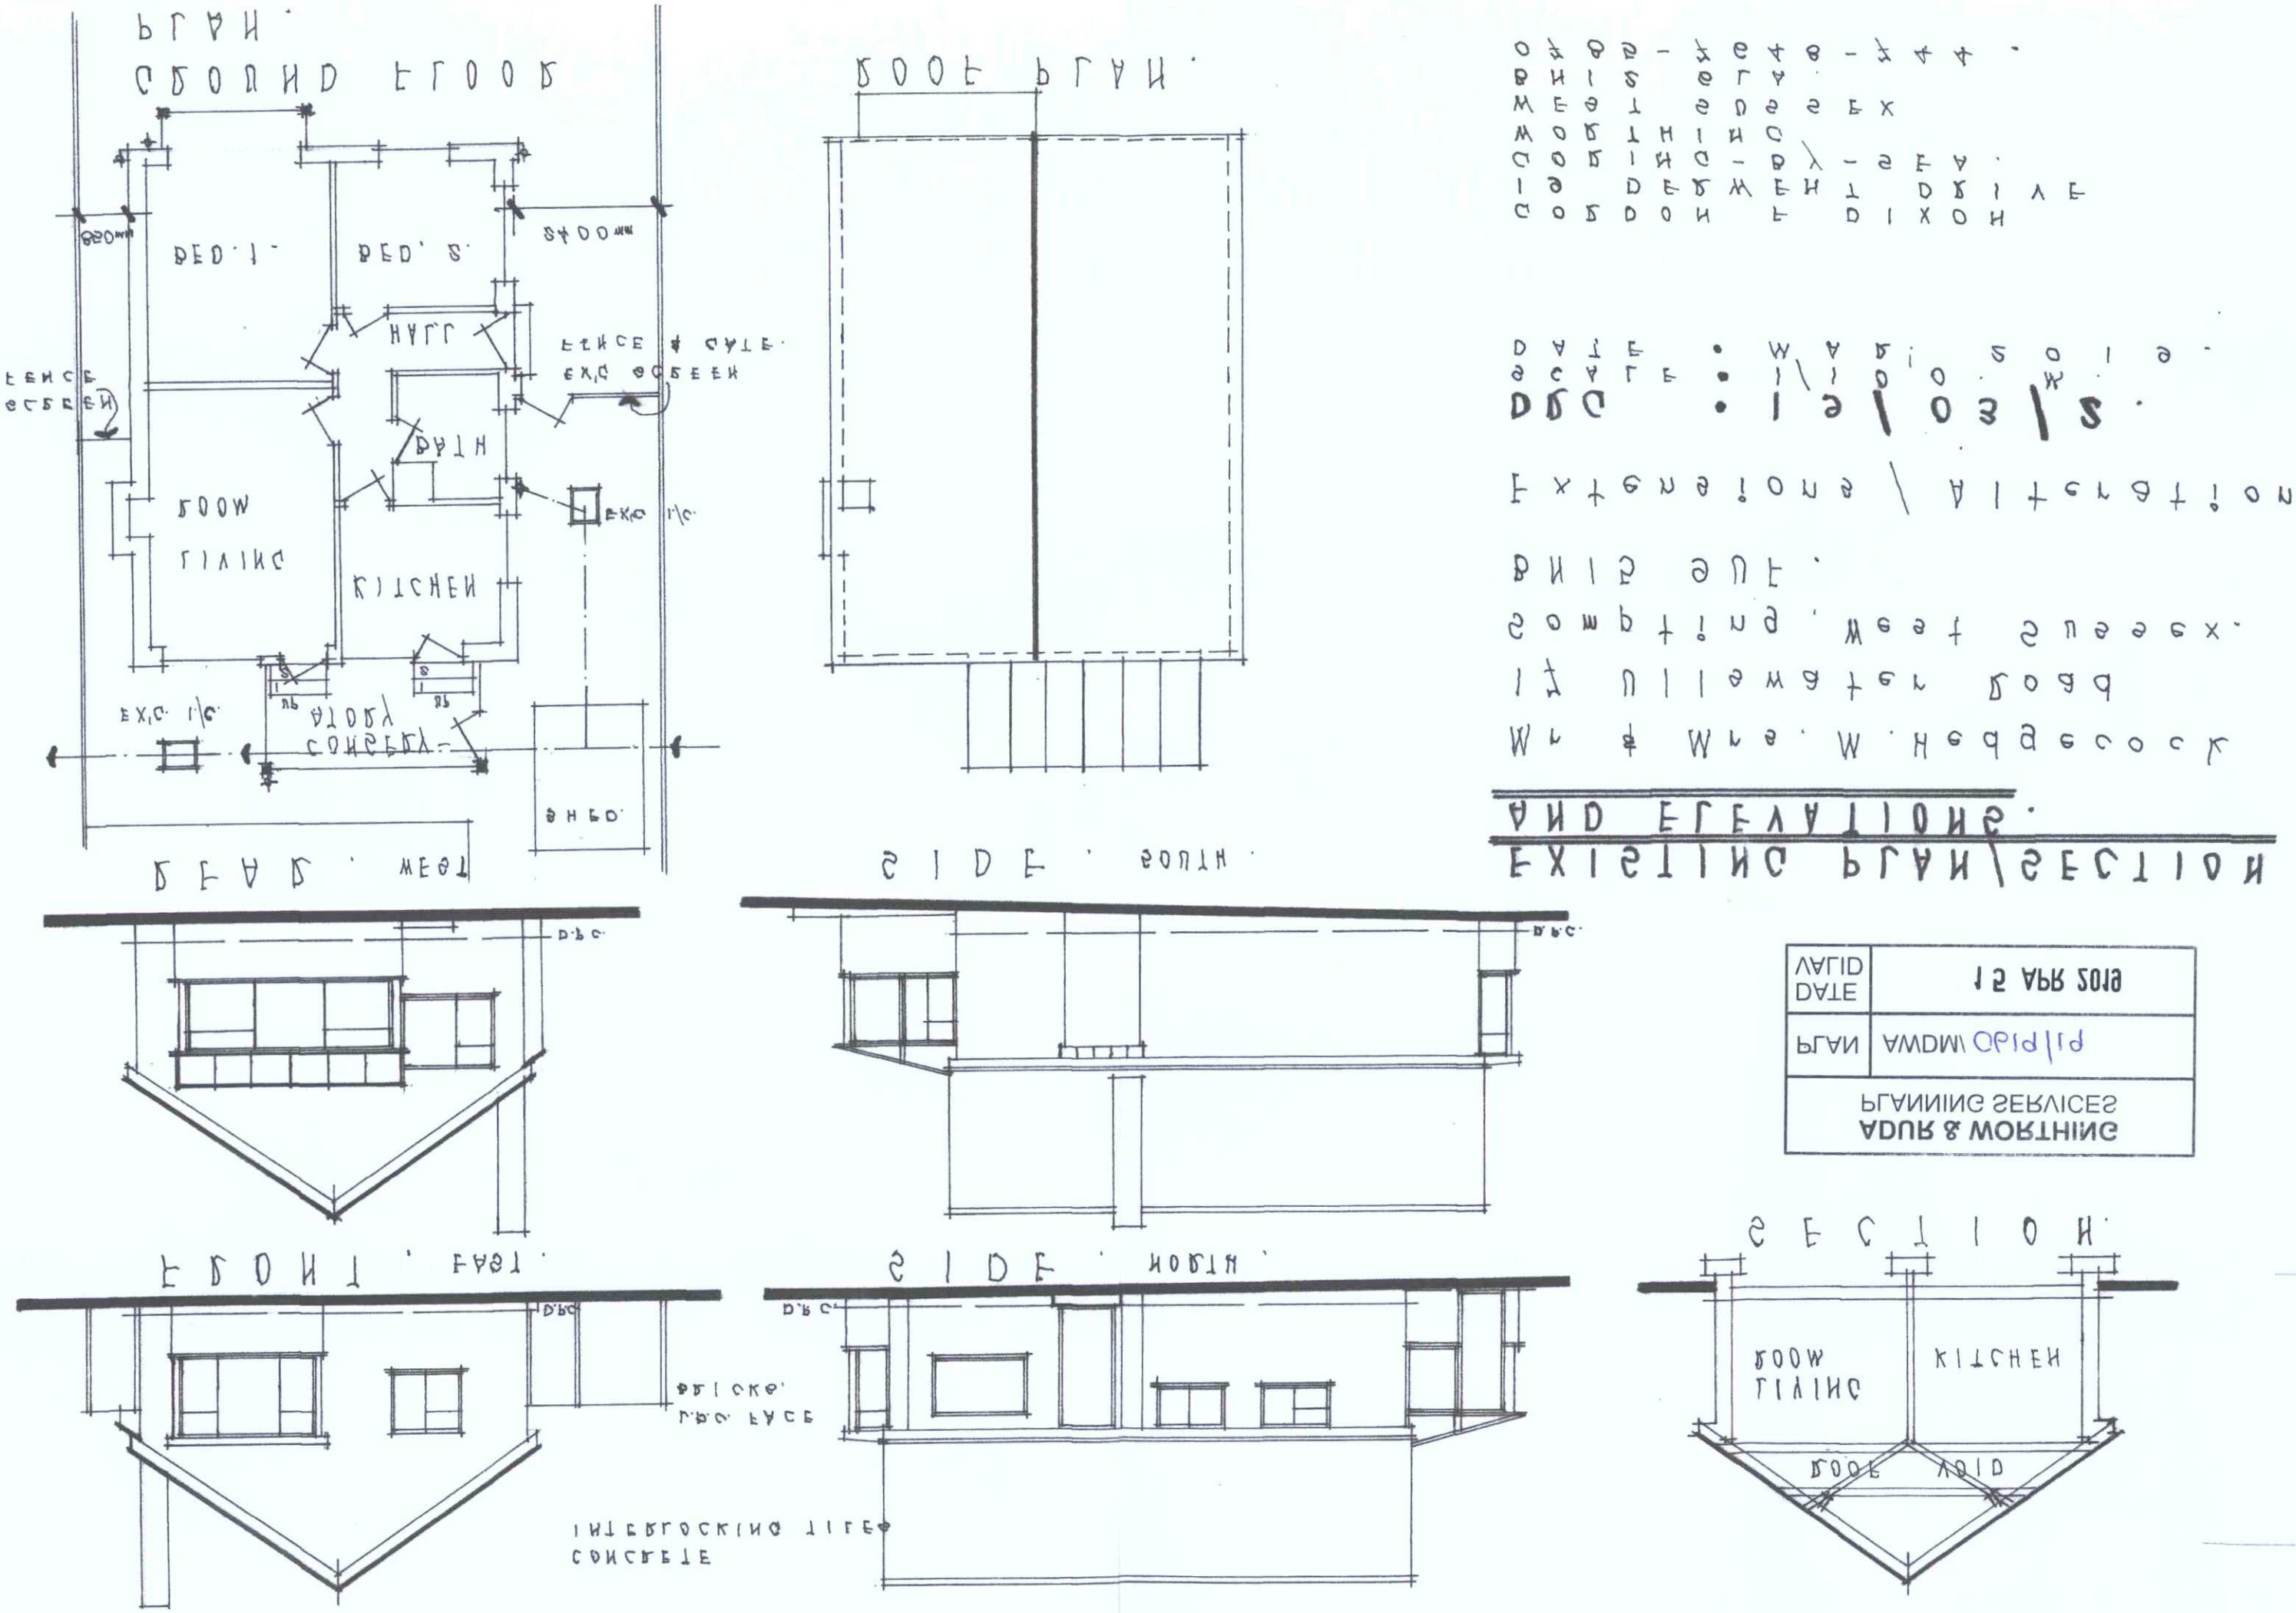

EXISTING PLAN/SECTION AND ELEVATIONS.

Mr & Mrs. M. Hedgecock
17 Ullswater Road
Sompting, West Sussex.
BN15 9UF.

Extensions/Alterations

DGC : 15/03/2.

SCALE : 1/100 M.
DATE : MAY 2015.

CODDON & DIXON
CODDON-BY-SEA.
WEST SUSSEX
BN15 9LA
0785-7548-744.

PLAN	AWDM/ 0919/19
DATE	15 APR 2019
VALID	

ADUR & WORTHING
PLANNING SERVICES