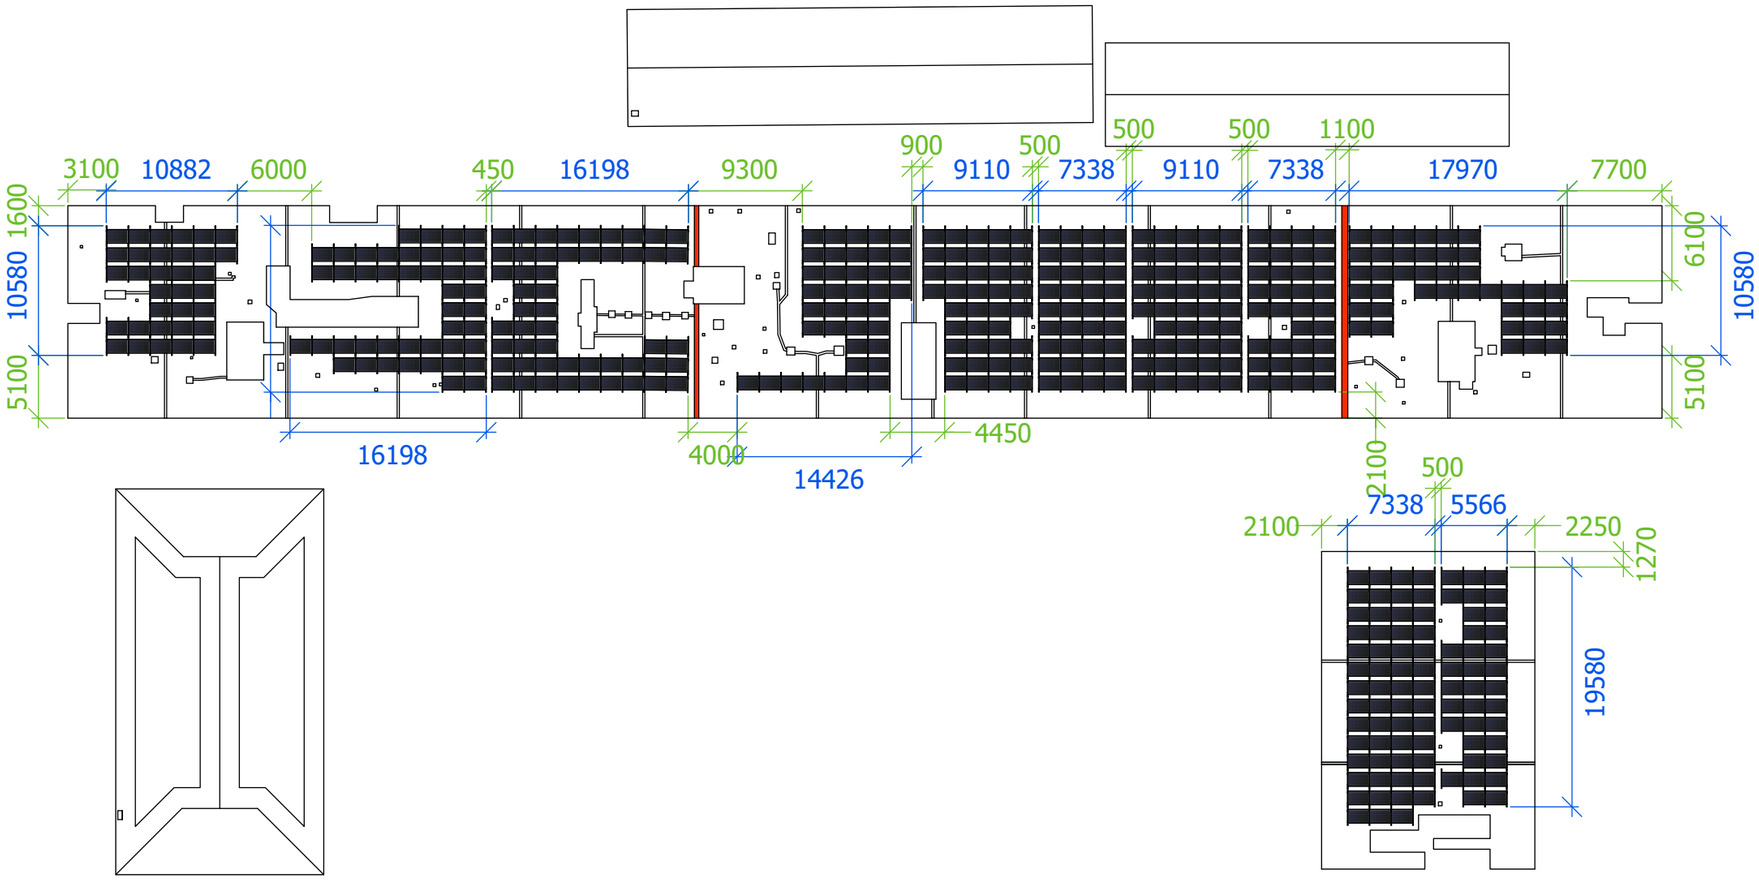

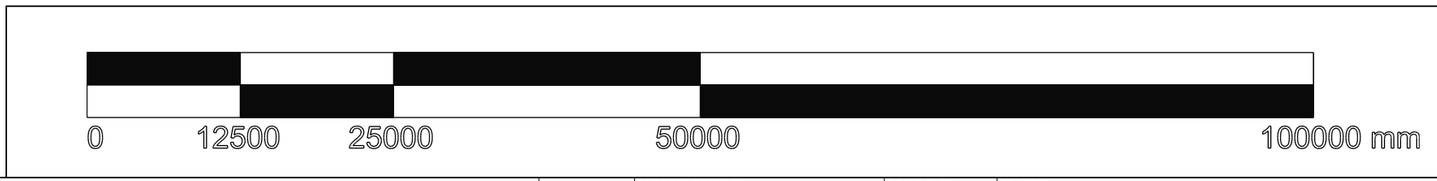

NOTES:

1) PANEL CHARACTERISTICS:
DIMENSIONS (mm): 1762 X 1134
WEIGHT (APPROX. kg): 21.0

2) THE SETTING OUT OF THE PV ARRAY ON THIS DRAWING HAS BEEN DESIGNED TO MINIMISE THE EFFECTS OF SHADING.

3) CHANGES TO THIS PROPOSED LAYOUT SHOULD BE NOTIFIED TO AND APPROVED BY A WES DESIGN ENGINEER PRIOR TO THE INSTALLATION TAKING PLACE.

DIMENSION LEGEND

ALL DIMENSIONS IN MILLIMETERS

BLUE DENOTES SOLAR ARRAY DIMENSIONS

GREEN DENOTES SOLAR ARRAY SETTING OUT POINTS

DRAWING BASED UPON:

GOOGLE EARTH

ROOF DETAIL:

TYPE: FLAT
PITCH (°): 0

N

SITE PLAN

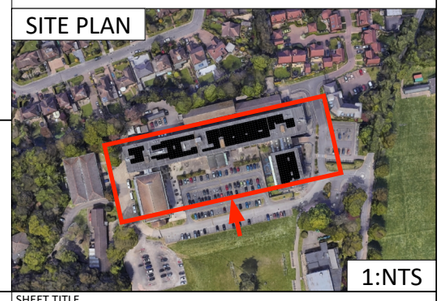

1:NTS

Watt Energy Saver

Watt Energy Saver Ltd.
support@wattenergysaver.co.uk
08454757710

REV	DESCRIPTION	DATE
0	ISSUE FOR INFORMATION	04/12/2024

PURPOSE OF ISSUE	FOR INFORMATION
SCALE @ A3	1:500
BIM REFERENCE	
BIM STATUS	
DRAWN	OS
CHECKED	JP
PROJECT	WORTHING COLLEGE
SHEET TITLE	SETTING OUT
DRAWING NO.	EQ6914-E-42-01
REVISION	0