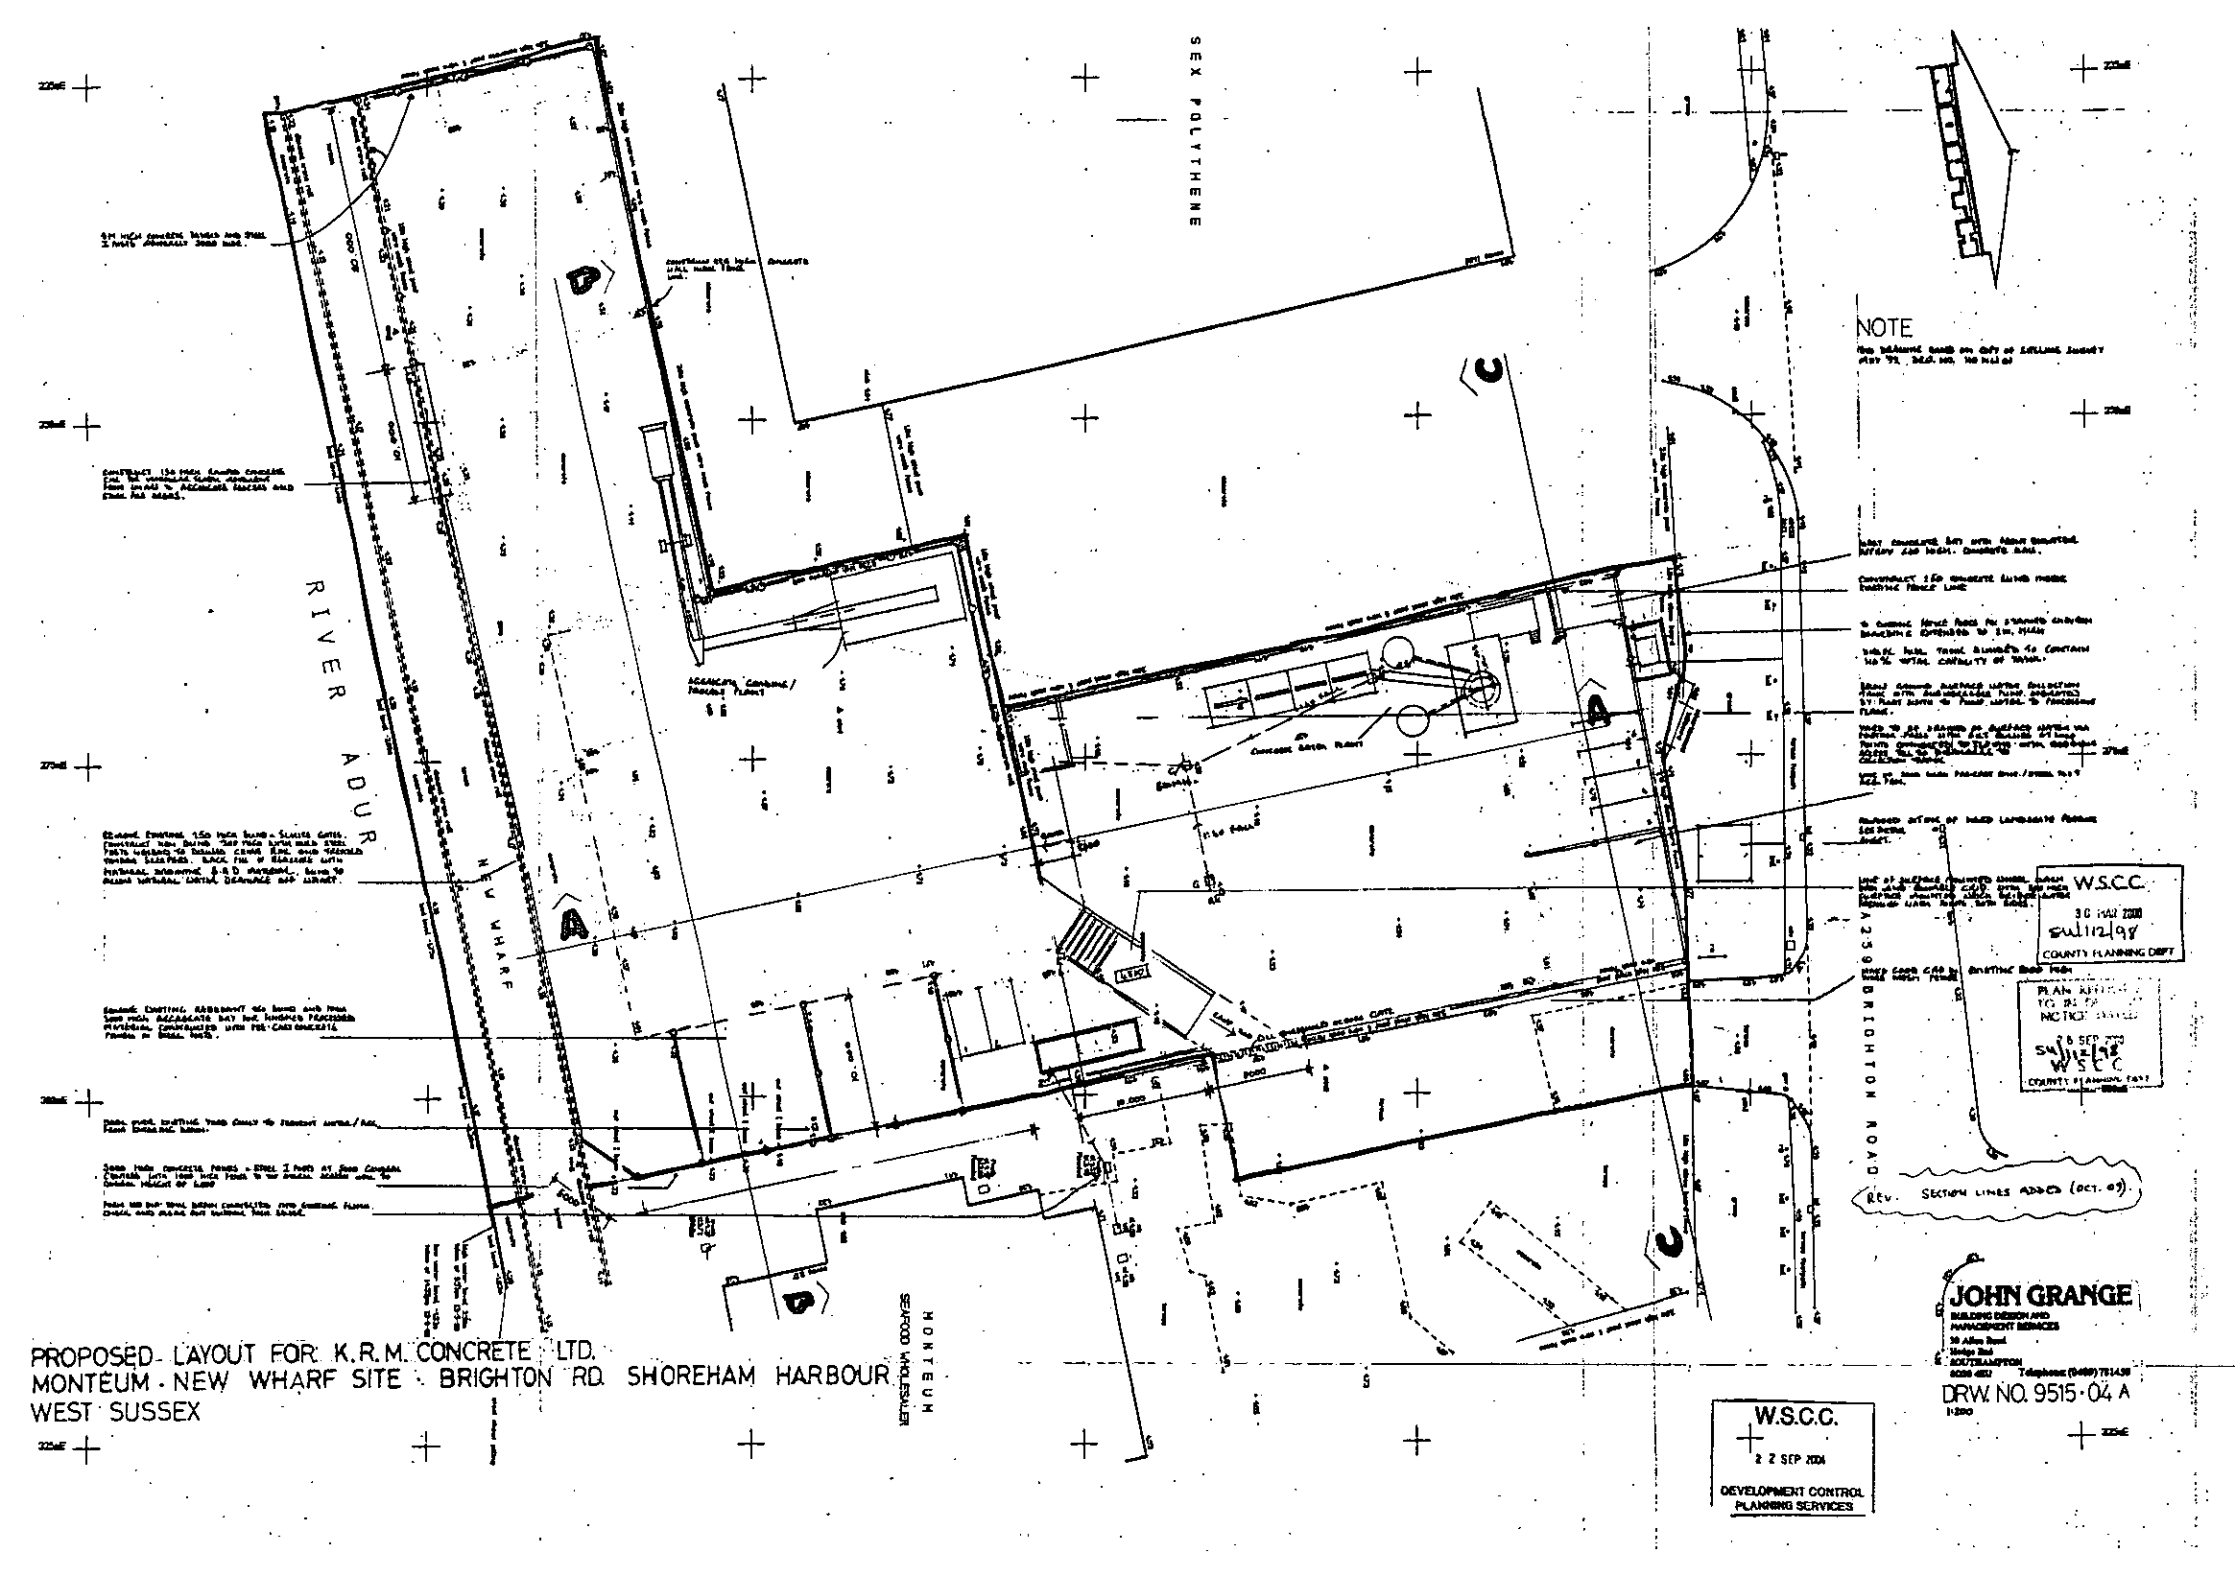


PROPOSED LAYOUT FOR K.R.M. CONCRETE LTD.
MONTEUM - NEW WHARF SITE - BRIGHTON RD. SHOREHAM HARBOUR
WEST SUSSEX