
| | | | |
|---|---|---|---|
| Scale | Drawn By | Checked By | Approved By |

Drawing Title

## Car Swept Paths 4


Project


Client

## Mr Jaddoo


**Transport Planners and Infrastructure Design Consultants**

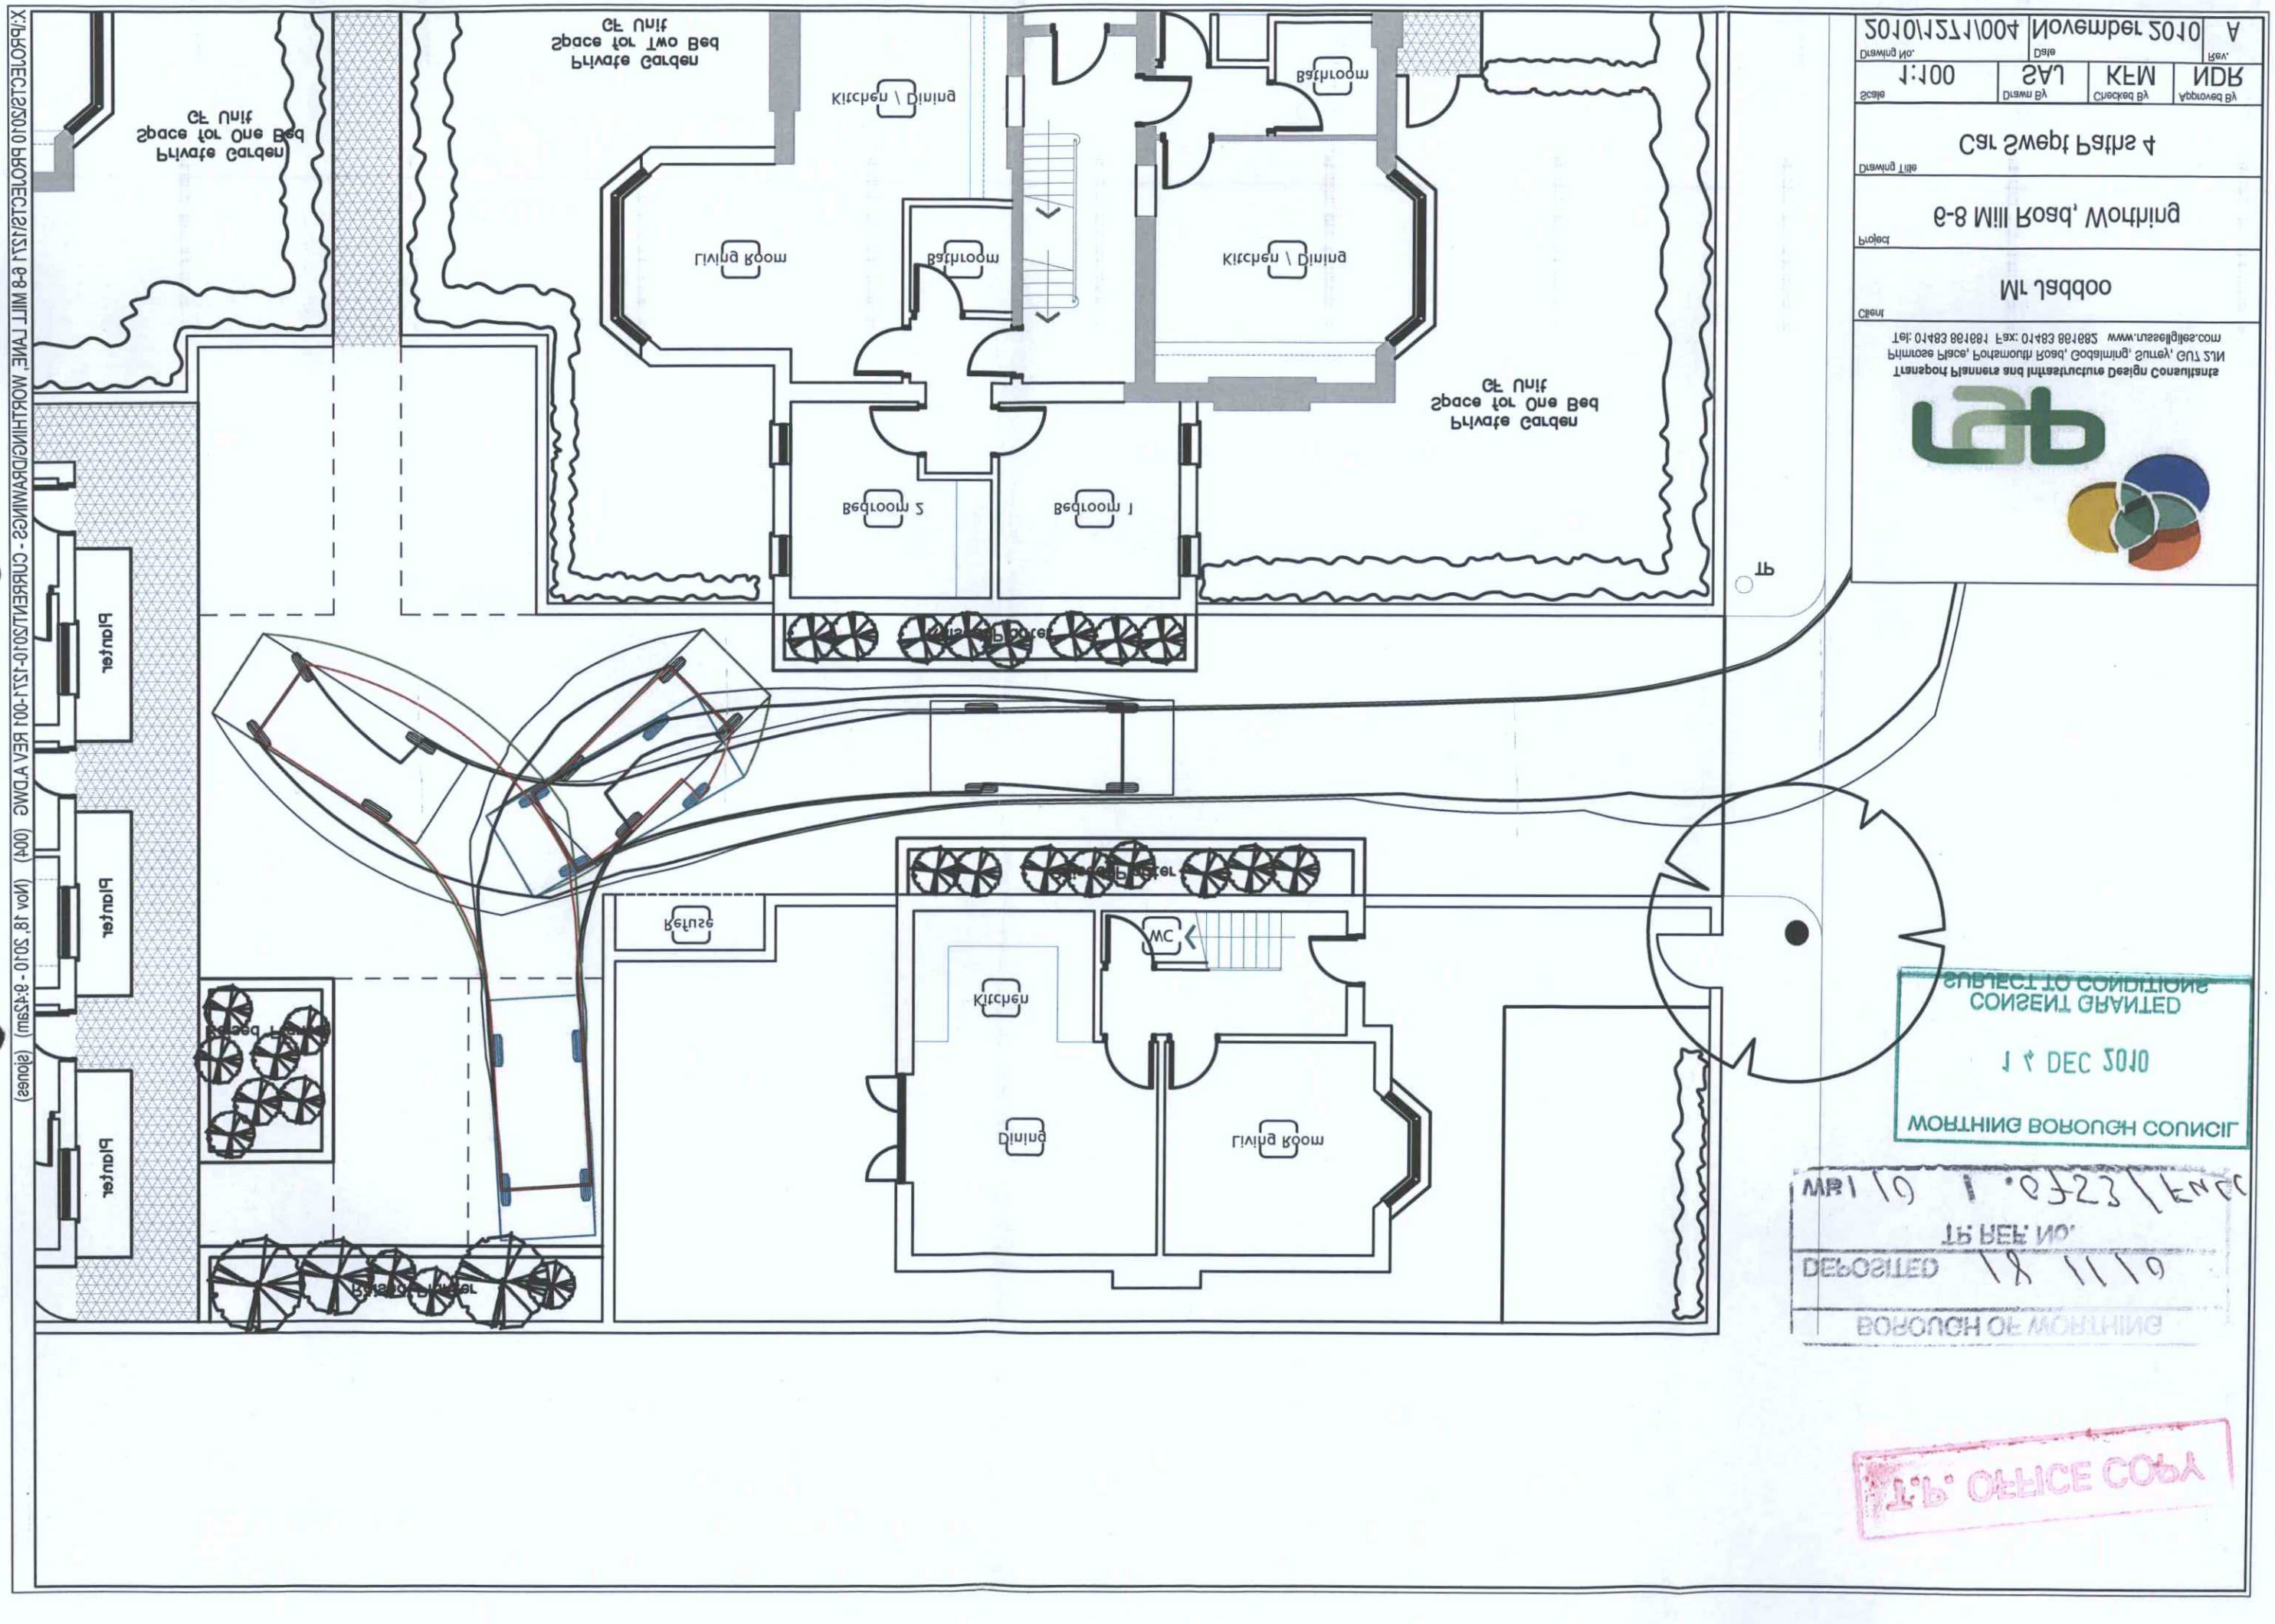

CT Unit
Space for One Bed
Private Garden
CT Unit
Space for Two Bed
Private Garden
Kitchen \ Dining
Bathroom
Living Room
Kitchen \ Dining
Bathroom
Bedroom 2
Bedroom 1
Private Garden
CT Unit
Space for One Bed
Private Garden
TP

| | |
|---|---|
| Mt. Lebbon | |
| 8 - 8 Mill Road, Worthing | |
| Golf Landscaping | |
| A-ETB-A-10-11 | |
| Target | |

| | | | | |
|---|---|---|---|---|
| 1A B 001r | AM | 21-10-10 | Issued for Target | |





## Site Plan

10

Scale
1A @ 1/250 when plotted
2A @ 1/125 when plotted

0 0.25 1 5 2 10
m

View Lawns Middle Evergreen Shrub

View BOOmm high Cherry Laurel Hedge Privacy
Incorporate existing boundary vegetation

Existing Grassed Area:
Existing grassed area to be treated for removal of all weeds from the area by spraying with non-selective weed killer, for initial treatment to encourage new growth and subsequent further treatment. Turf to be removed from the site, and separated for waste removal.

New Lawns:
Footpath to remove to grass area to be levelled and topsoiled to receive minimum 100mm depth to good top soil across area. Surface stones, odds, roots, debris and brambles are to be removed.
Turfing: Turf to be laid in brick bond pattern, and butted up tightly to each other. Turf to be laid in straight lines with broken joints. Turf to be watered and rolled to a level finish.
Maintain Turf: Turf to be kept weeded and mown regularly to a height of 25mm, and not allowed to grow above 35mm. Fertilise in spring and autumn. Water during dry periods.

Planting Preparations -
Remove on more than 50 percent of the topsoil from the site by hand picking.
Existing Topsoil:
Existing topsoil to be stripped to a depth of 150mm, and stored in a position to be agreed with the Contract Administrator. Turf to be removed from the site, and separated for waste removal.


M. Haddon

8 - 8 Mill Road, Worthing

Cycle Store


A-STR-A10-11

Target

| | | | | |
|---|---|---|---|---|
| | | | | |
| | | | | |
| | | | | |

| | |
|---|---|
| Name | M. Ibbotson |
| Project | 8 - 8 Mill Road, Worthing |
| Drawing name | Refuse, Recycling + Planter |
| Drawing no. | A-070-A1O-11 |
| Status | Target |
| Scale | 1A @ 1:50 / 2A @ 1:100 |
| Drawn | PM |
| Checked | ST-00-10 |
| Date | ST-00-00 - Issued for Target |
| Revision | A |


M+S
Mark Ibbotson Studio
Unit 6, Ground Floor, Building 8
Chapel Walk Business Park
Worthing, West Sussex
BN14 9PB
Tel: 01903 821 616
info@mibbotsonstudio.com
www.mibbotsonstudio.com

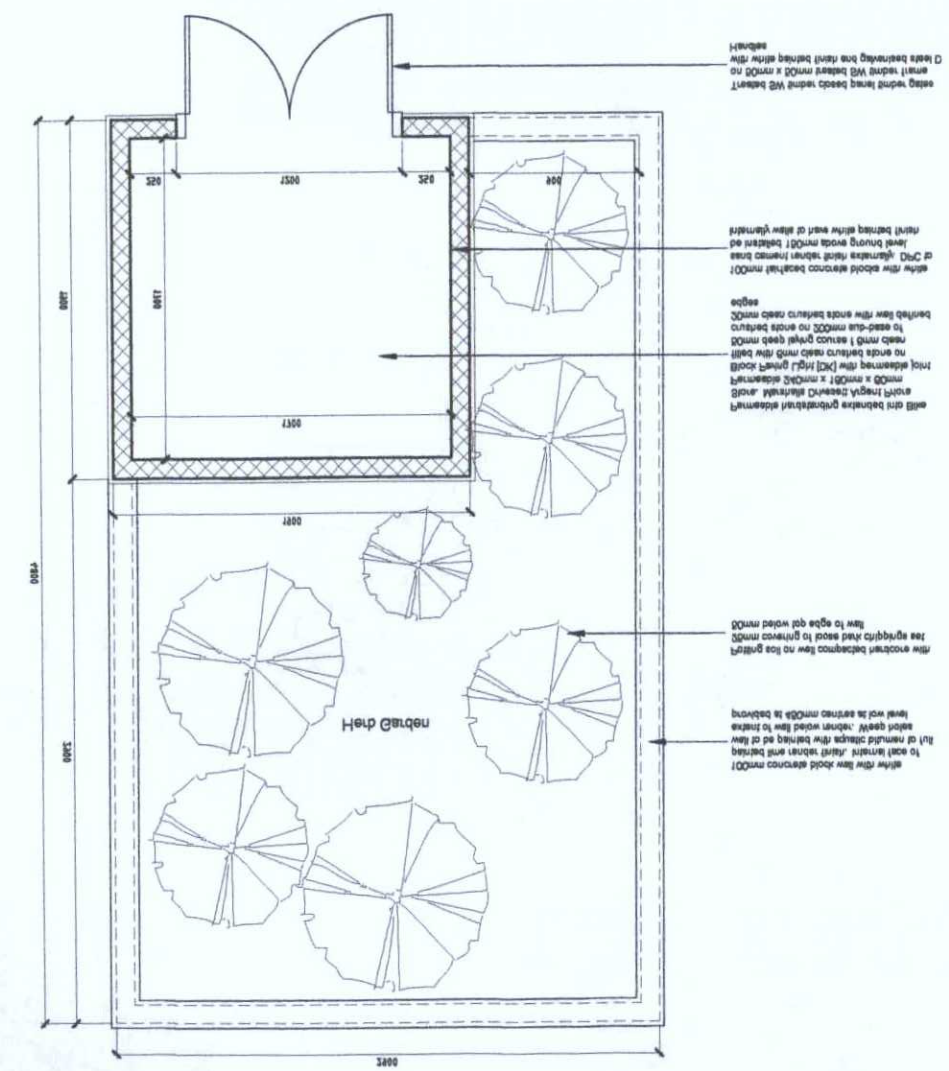

Refuse, Recycling + Planter Plan
0 0.5m 0.8 1 2m
1:50@A1
Herb Garden
3400
3300
1000
1000
1000
1000
925
925
900

1881

c/o Mrs Ward

ELEVATION