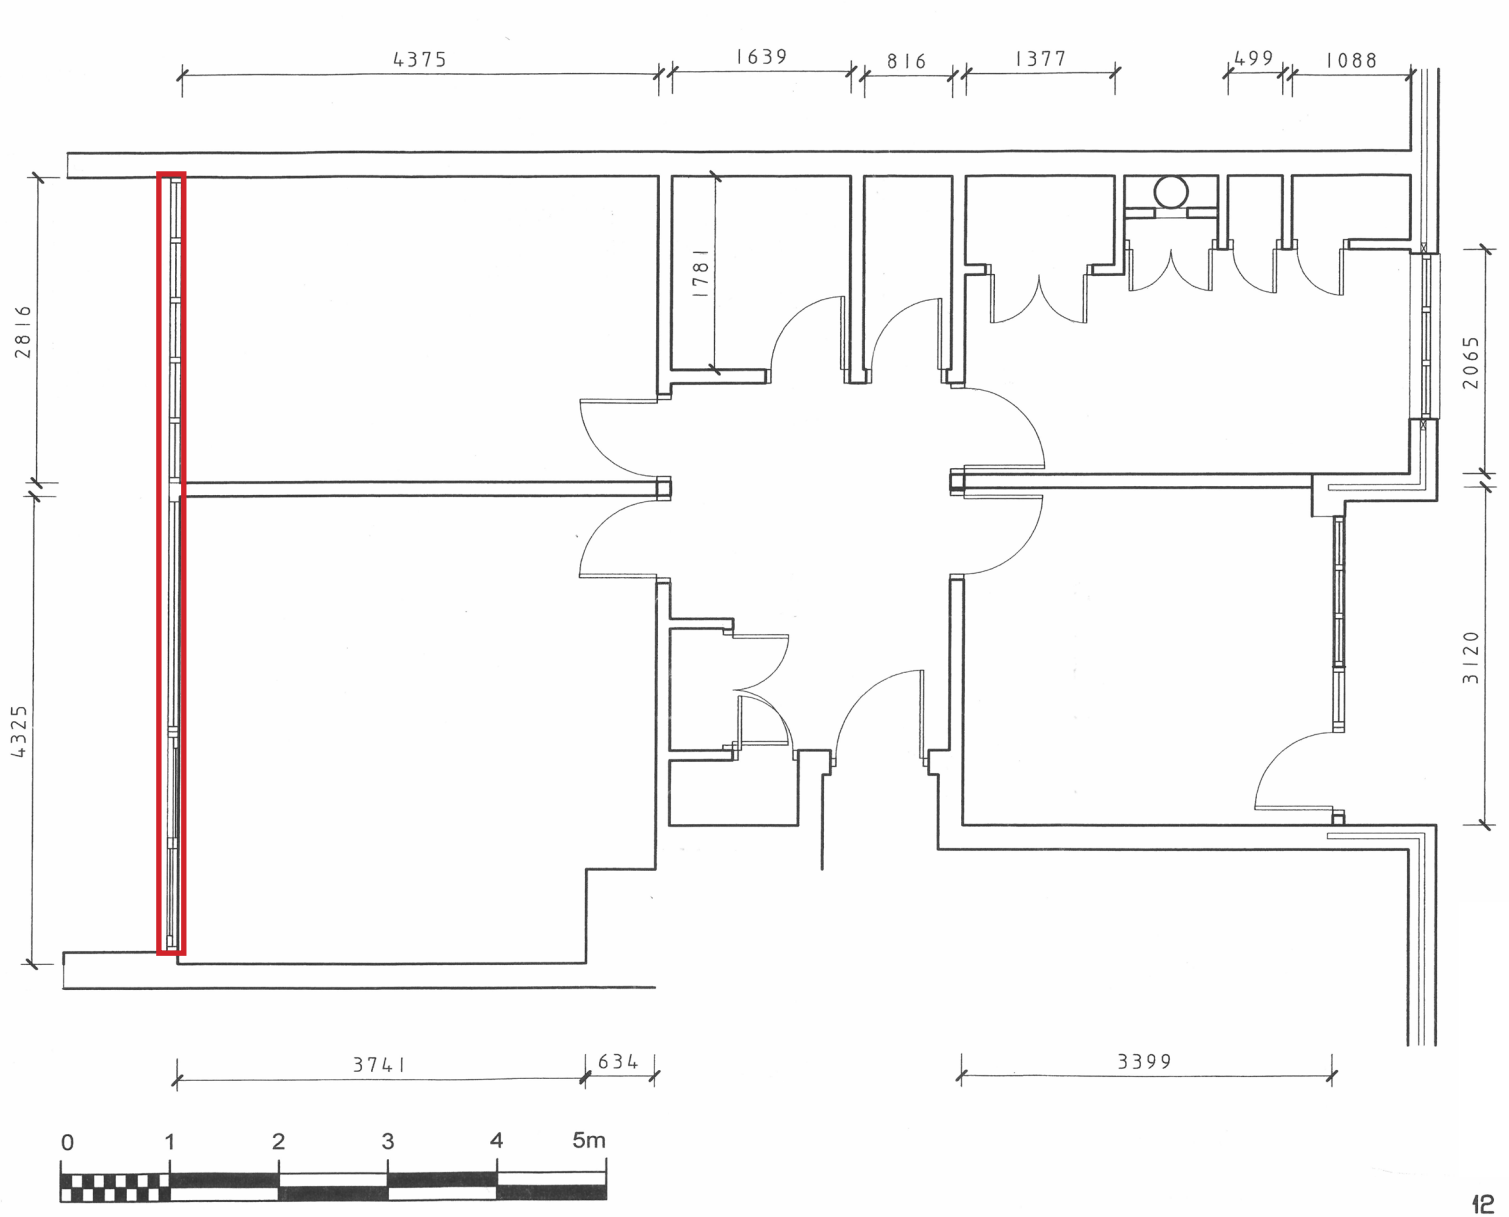

12 ATLANTIC CT
SHOREHAM BY SEA

Drawing no 10777-1