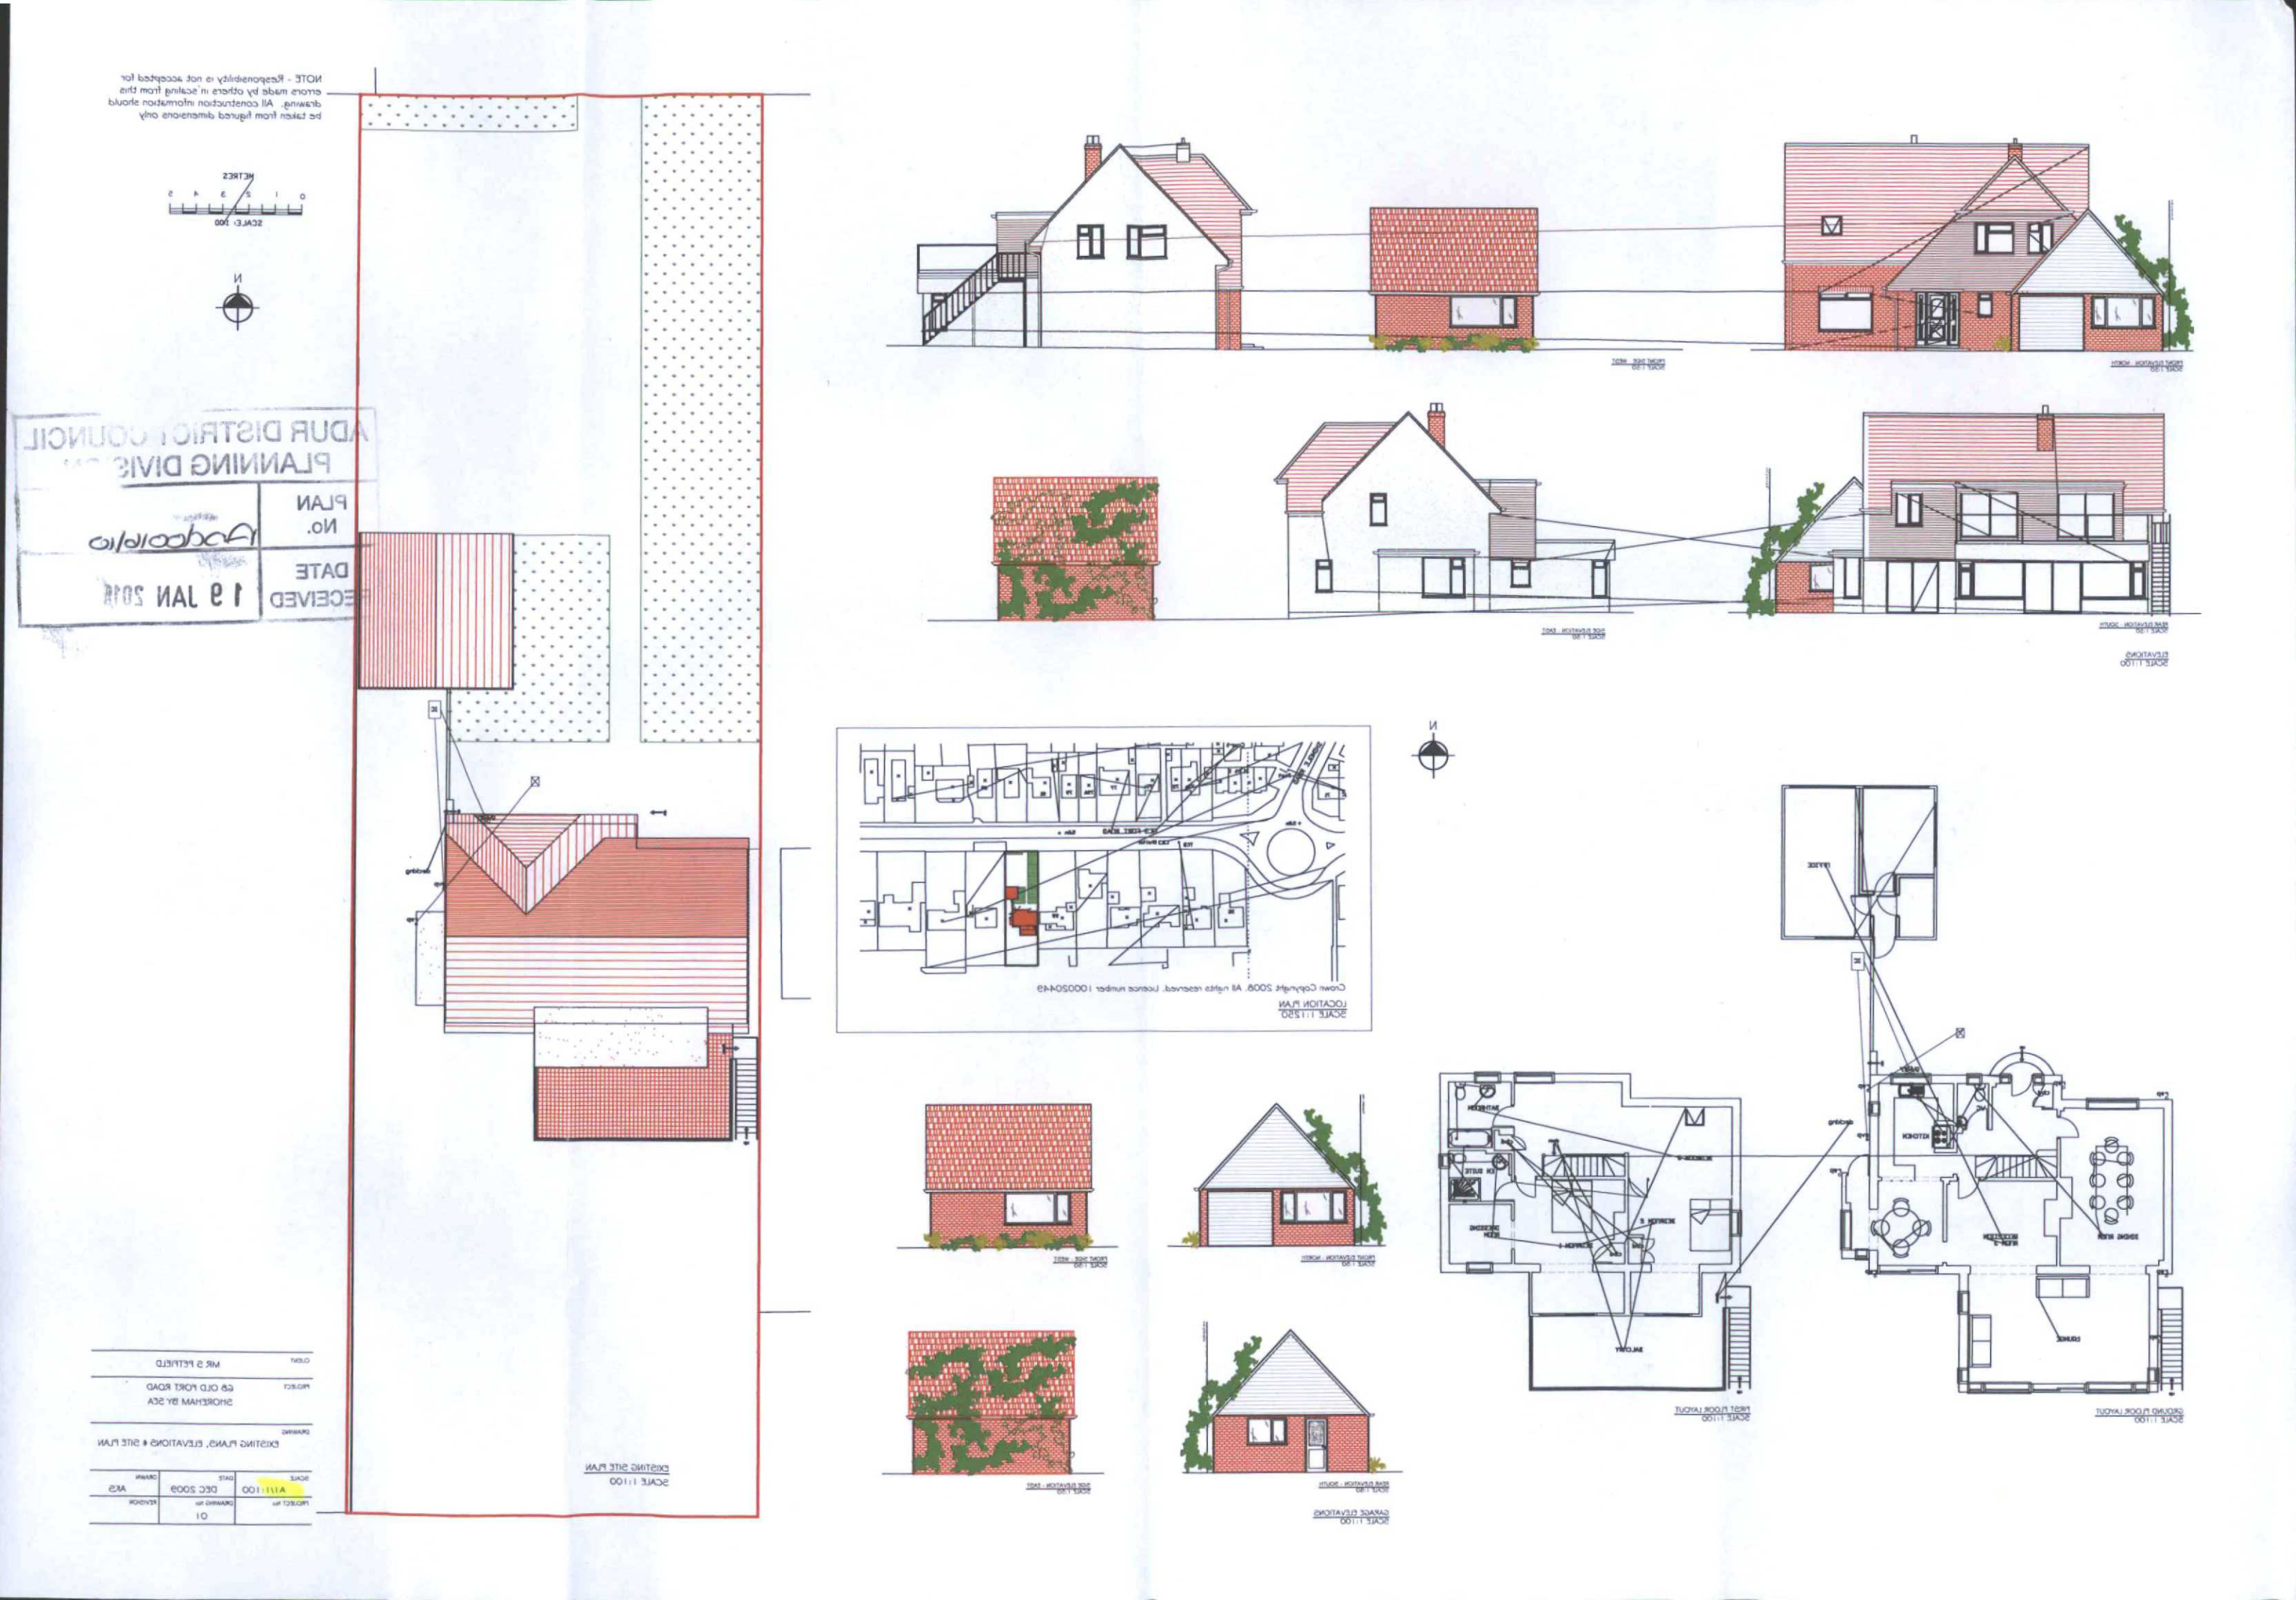

NOTE - Responsibility is not accepted for errors made by others in scaling from this drawing. All construction information should be taken from figured dimensions only
METRES
SCALE: 1:100
N
ADUR DISTRICT COUNCIL
PLANNING DIVISION
PLAN No.
DATE RECEIVED
19 JAN 2016
EXISTING SITE PLAN
SCALE 1:100
Crown Copyright 2008. All rights reserved. Licence number 100020449
LOCATION PLAN
SCALE 1:1250
FRONT SIDE - WEST
SCALE 1:50
FRONT ELEVATION - NORTH
SCALE 1:50
SIDE ELEVATION - EAST
SCALE 1:50
REAR ELEVATION - SOUTH
SCALE 1:50
GARAGE ELEVATIONS
SCALE 1:100
FIRST FLOOR LAYOUT
SCALE 1:100
GROUND FLOOR LAYOUT
SCALE 1:100
CLIENT
MR S PETFIELD
PROJECT
68 OLD PORT ROAD
SHOREHAM BY SEA
DRAWING
EXISTING PLANS, ELEVATIONS & SITE PLAN
SCALE
A1/1:100
DATE
DEC 2009
DRAWN
AKS
PROJECT No
DRAWING No
01
REVISION