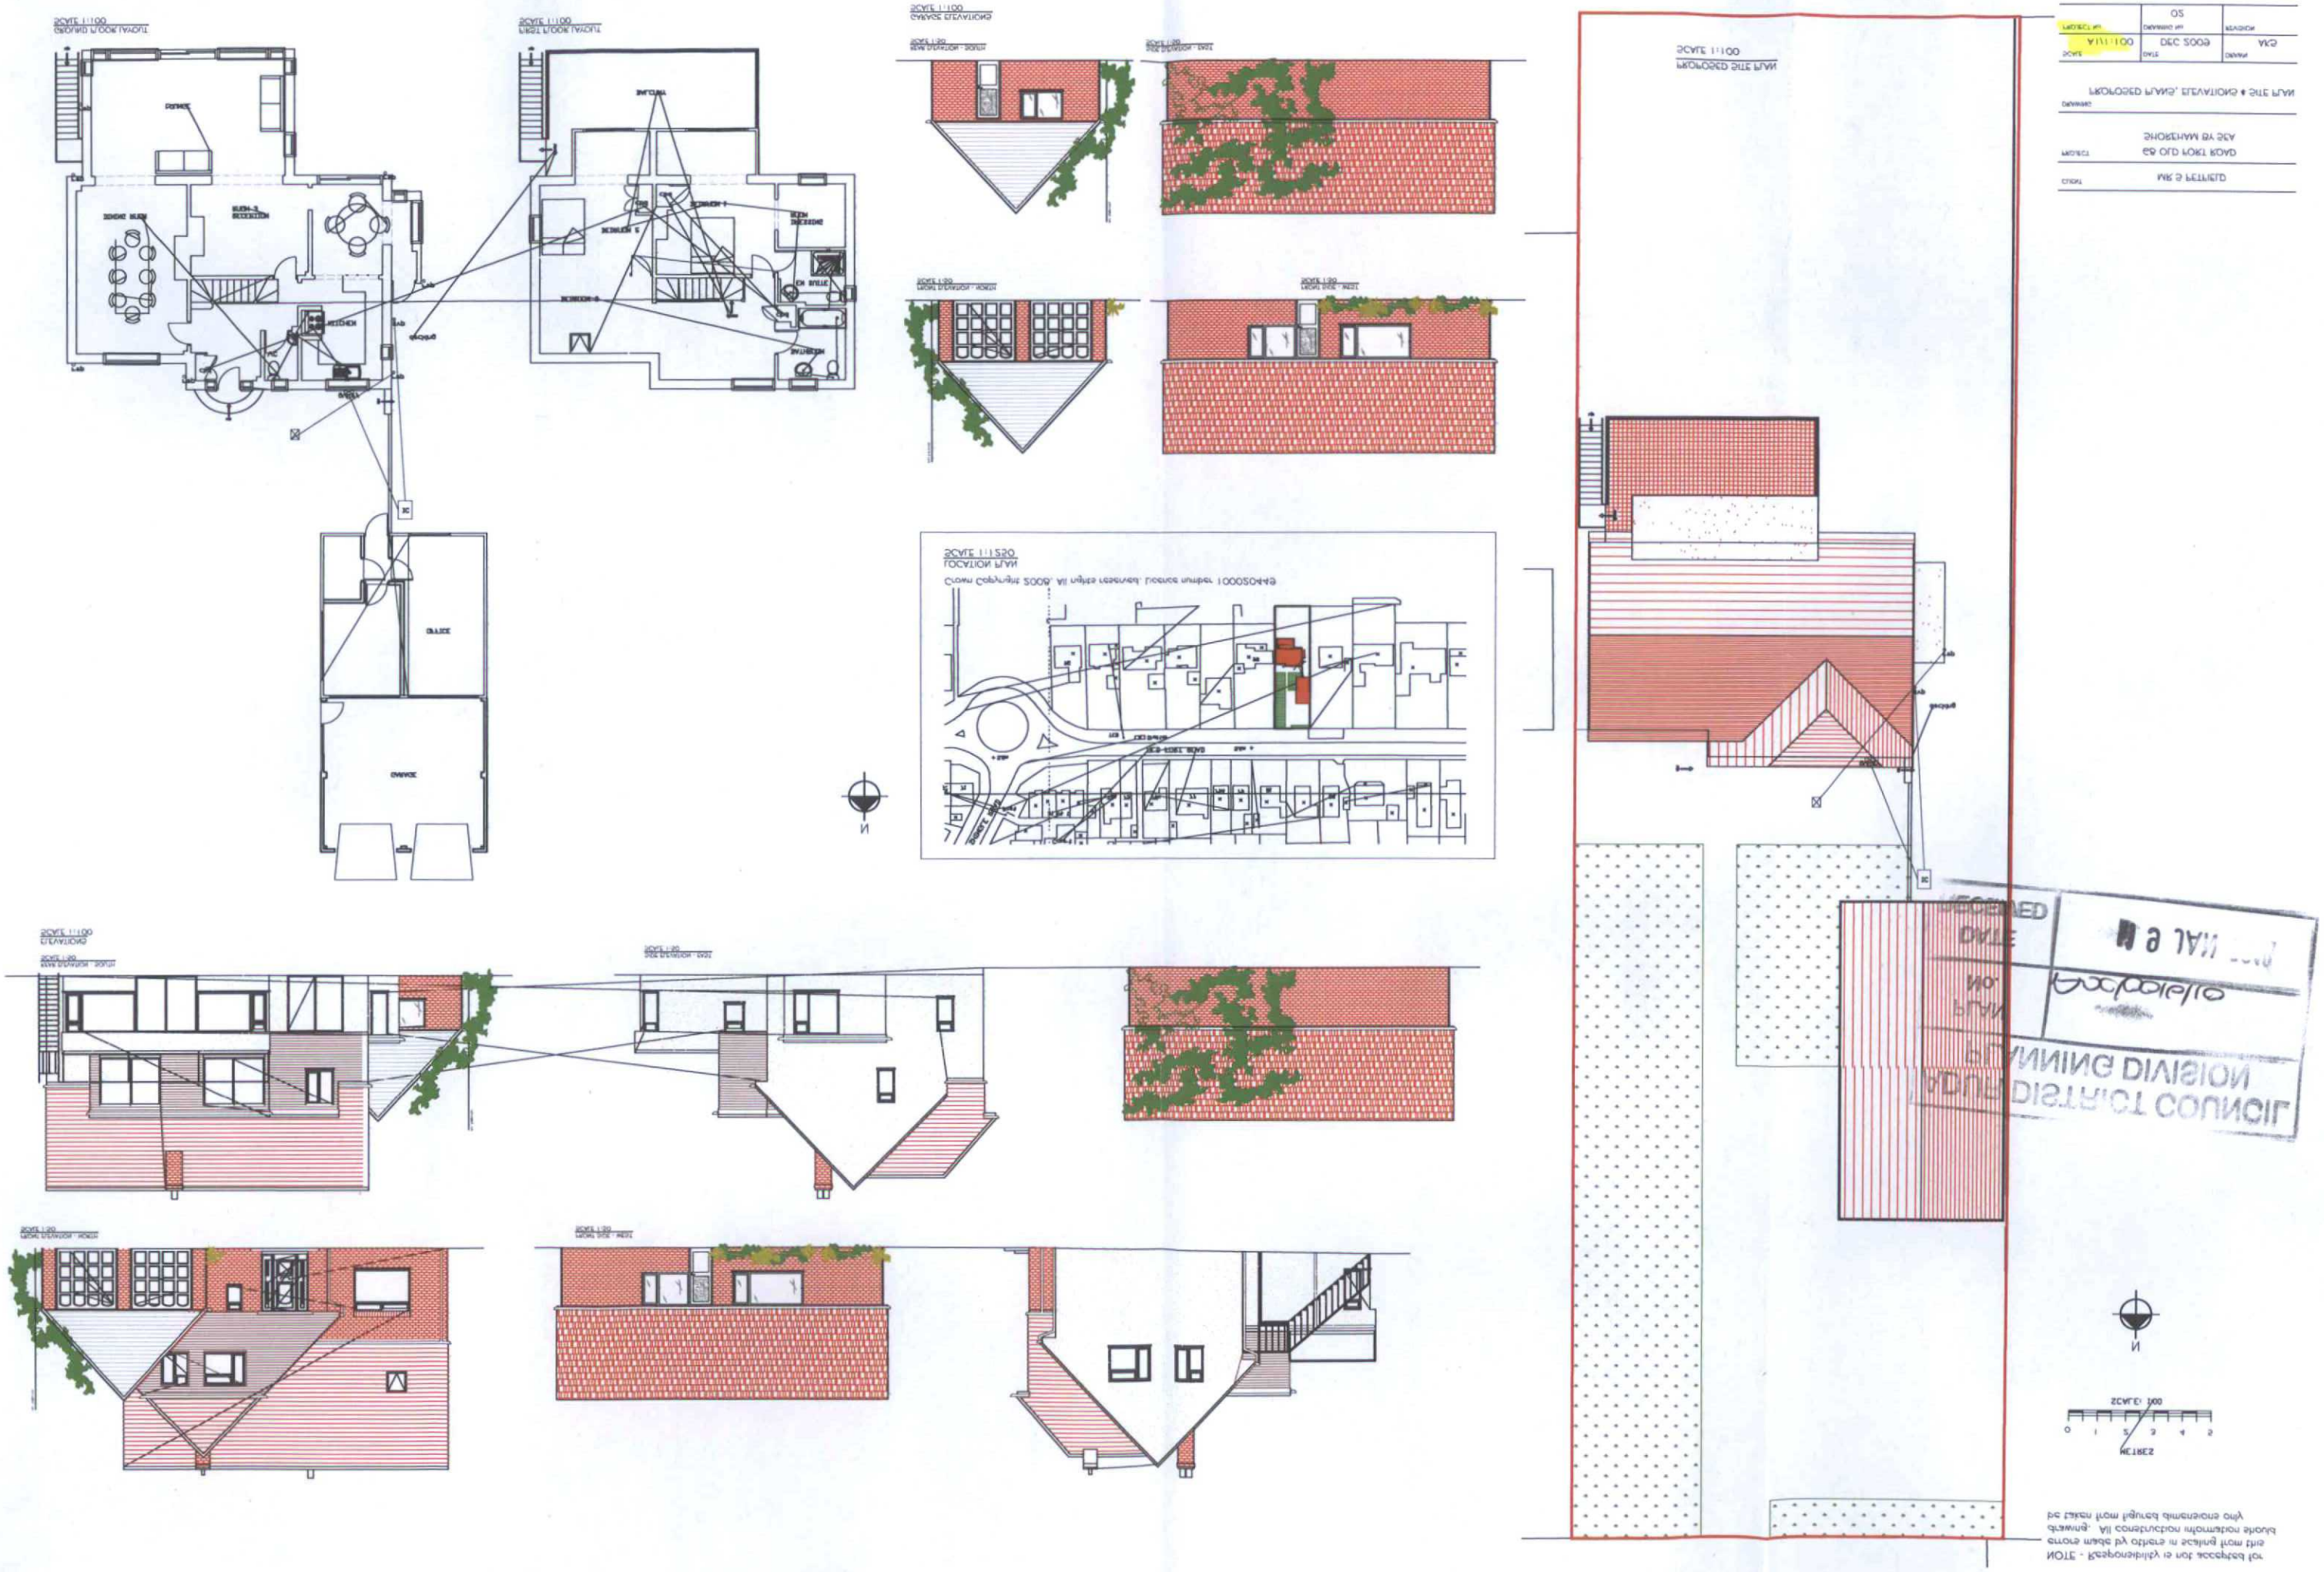

PROJECT NO.	DRAWING NO.	REVISION
02		
SCALE A1/1:100	DATE DEC 2008	DRAWN AKS

DRAWING
PROPOSED PLANS, ELEVATIONS & SITE PLAN

PROJECT
SB OLD FORT ROAD
SHOREHAM BY SEA

CLIENT
MR S PETFIELD

NOTE - Responsibility is not accepted for errors made by others in scaling from this drawing. All construction information should be taken from figured dimensions only

RECEIVED
DATE
PLAN
NO.
LICENSED
DISTRICT COUNCIL
PLANNING DIVISION