



30 Windsor Road, BN11 2LX
Proposed drainage solution.

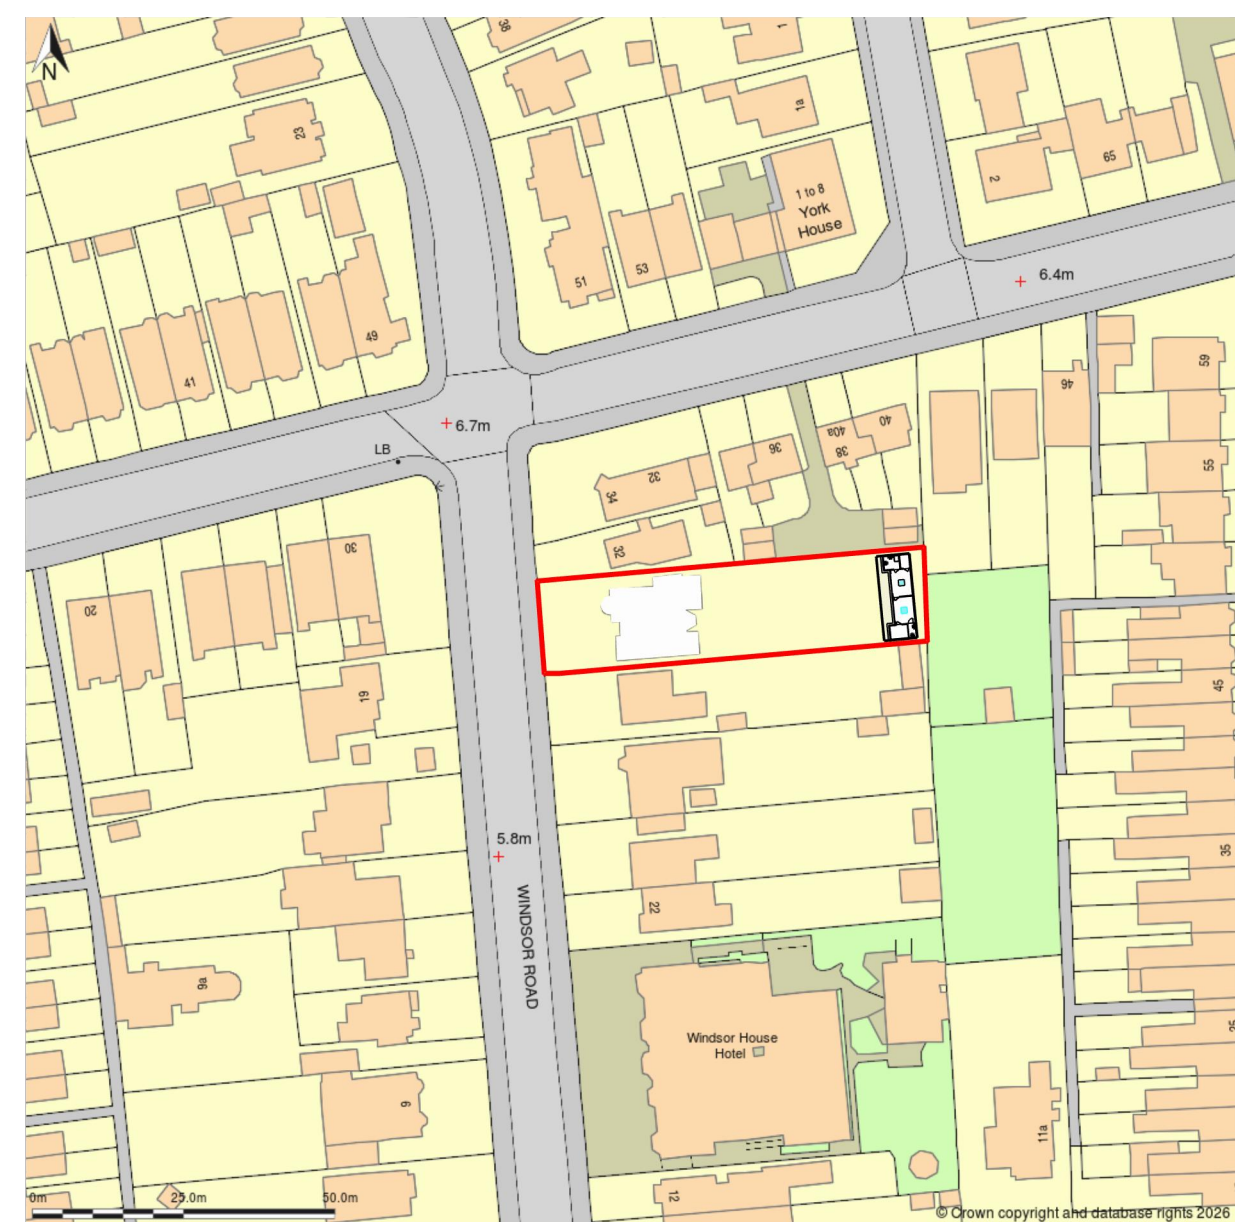

Existing manhole to be connected into

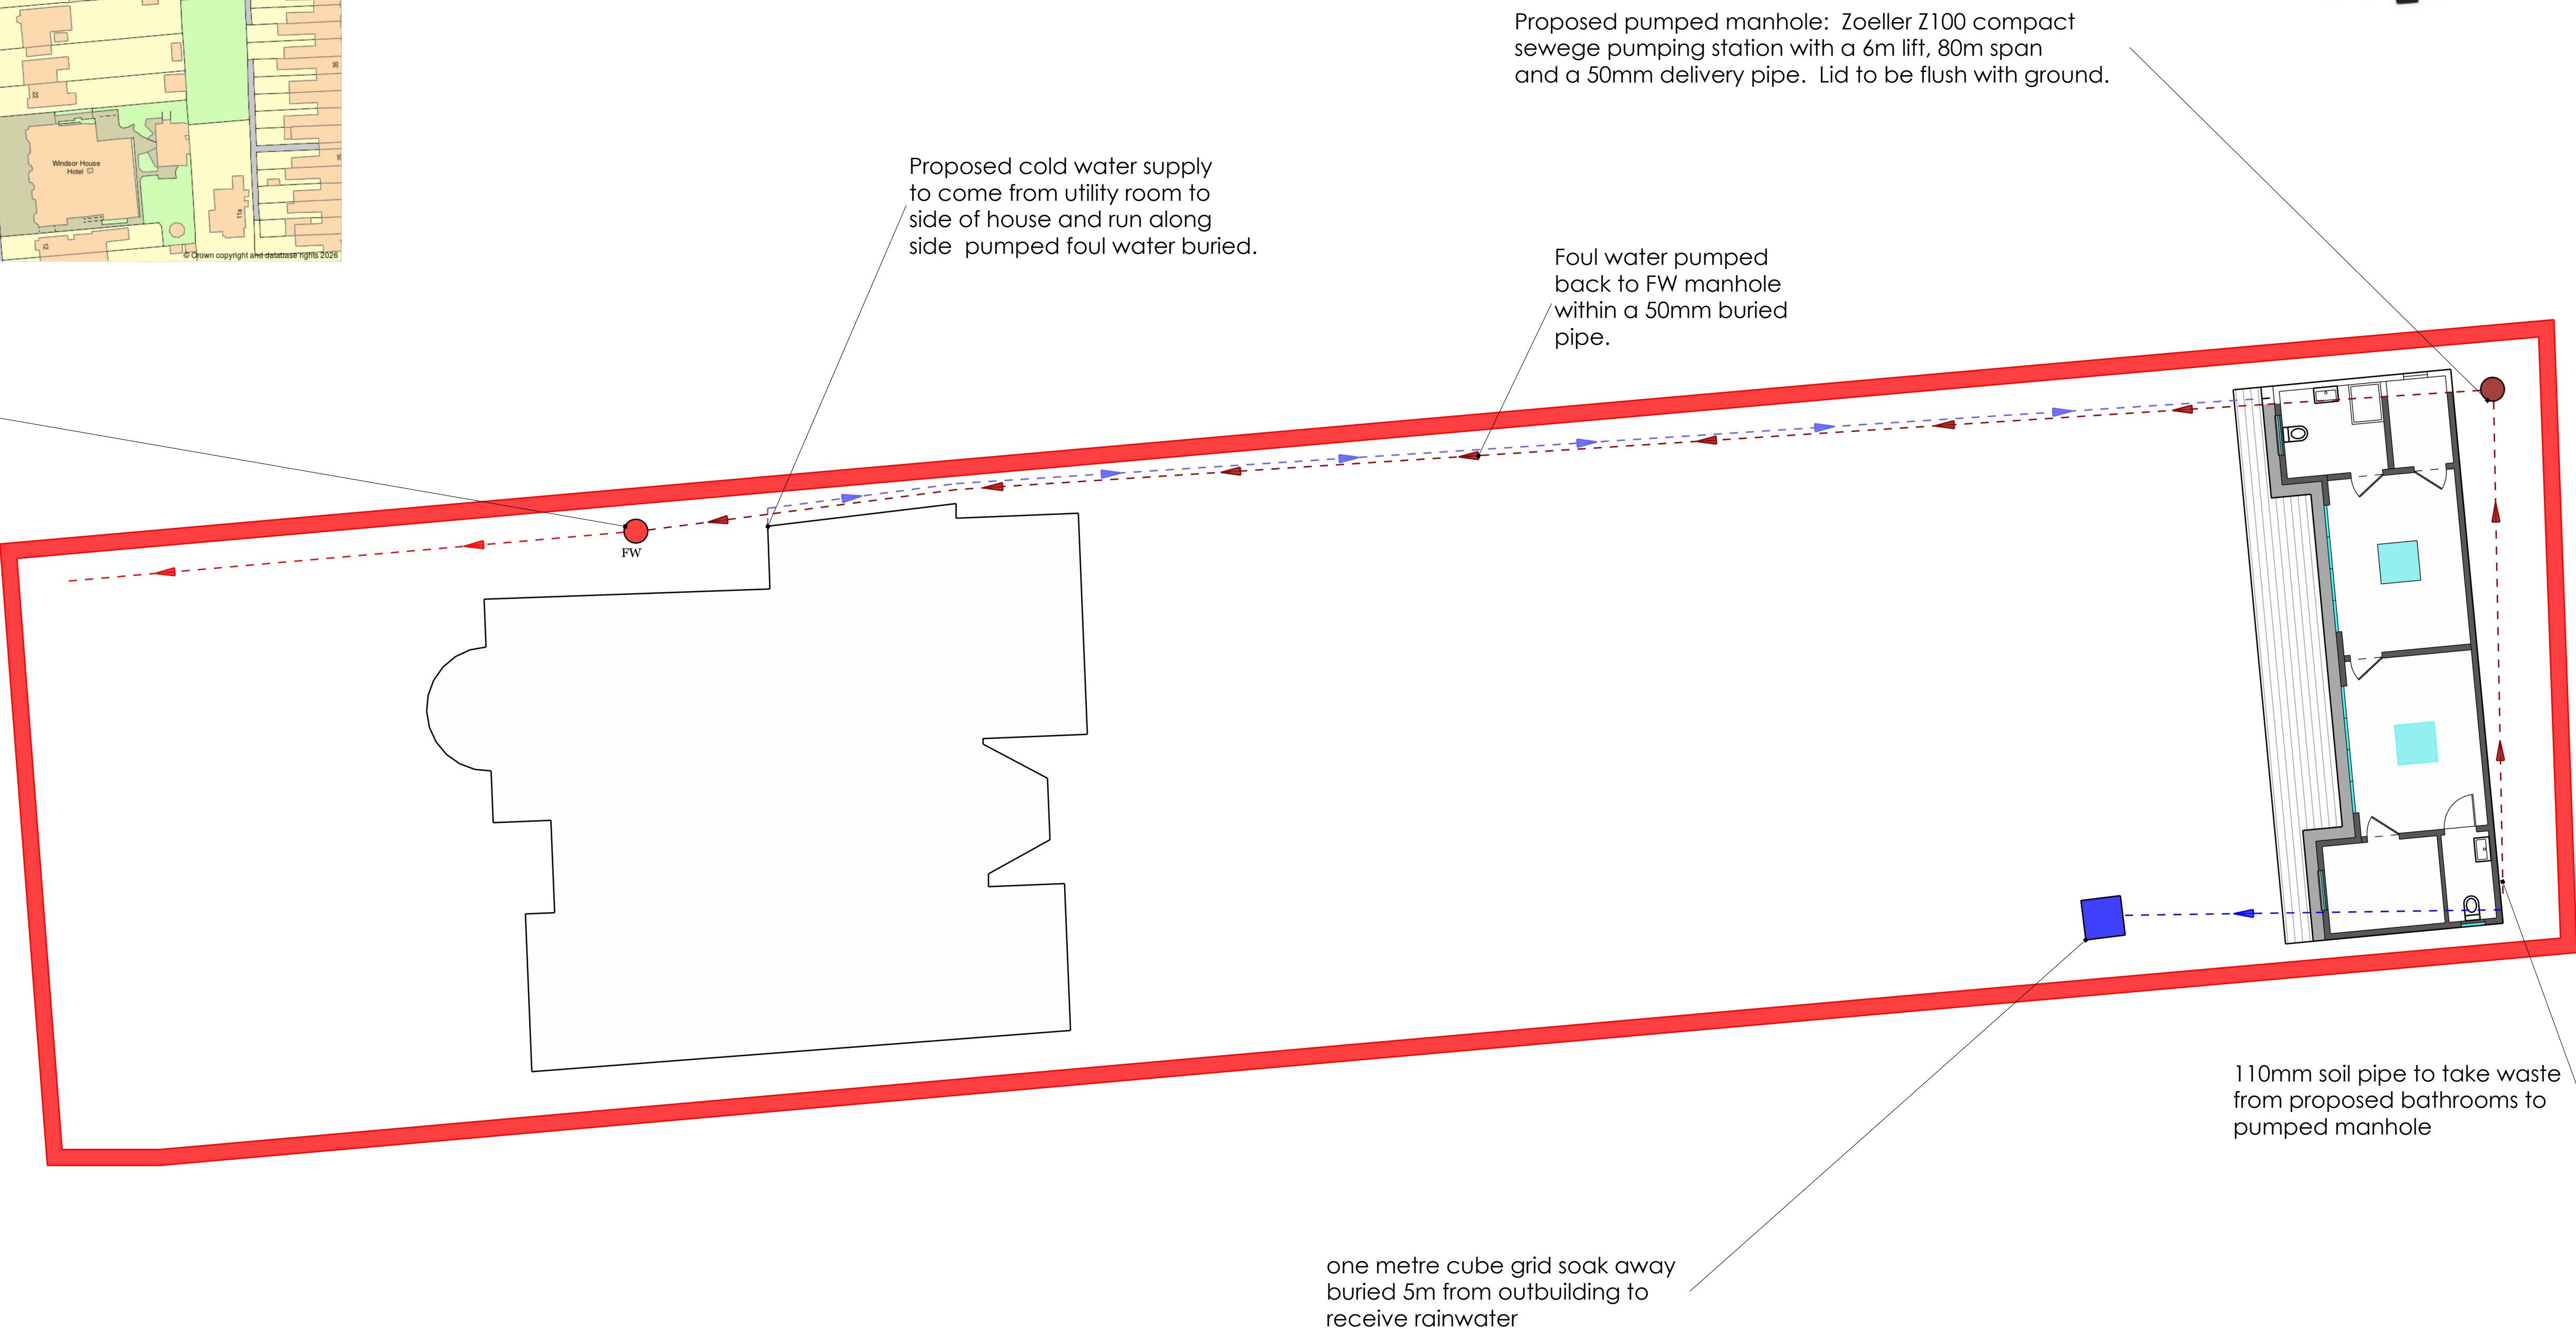

Proposed pumped manhole: Zoeller Z100 compact sewage pumping station with a 6m lift, 80m span and a 50mm delivery pipe. Lid to be flush with ground.




Foul water pumped back to FW manhole within a 50mm buried pipe.

Proposed cold water supply to come from utility room to side of house and run along side pumped foul water buried.

110mm soil pipe to take waste from proposed bathrooms to pumped manhole

one metre cube grid soak away buried 5m from outbuilding to receive rainwater

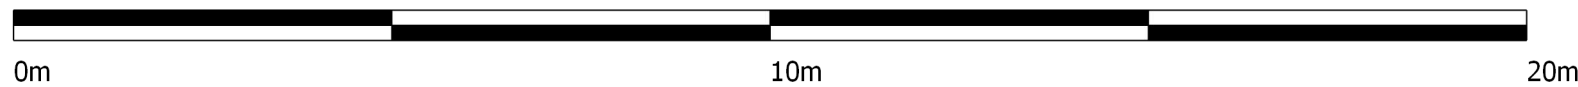

REVISIONS		REMARKS
MM/DD/YY		
1	---	---
2	---	---
3	---	---
4	---	---
5	---	---

DR-01 30 Windsor Road
Proposed Drainage

Scale 1:100