


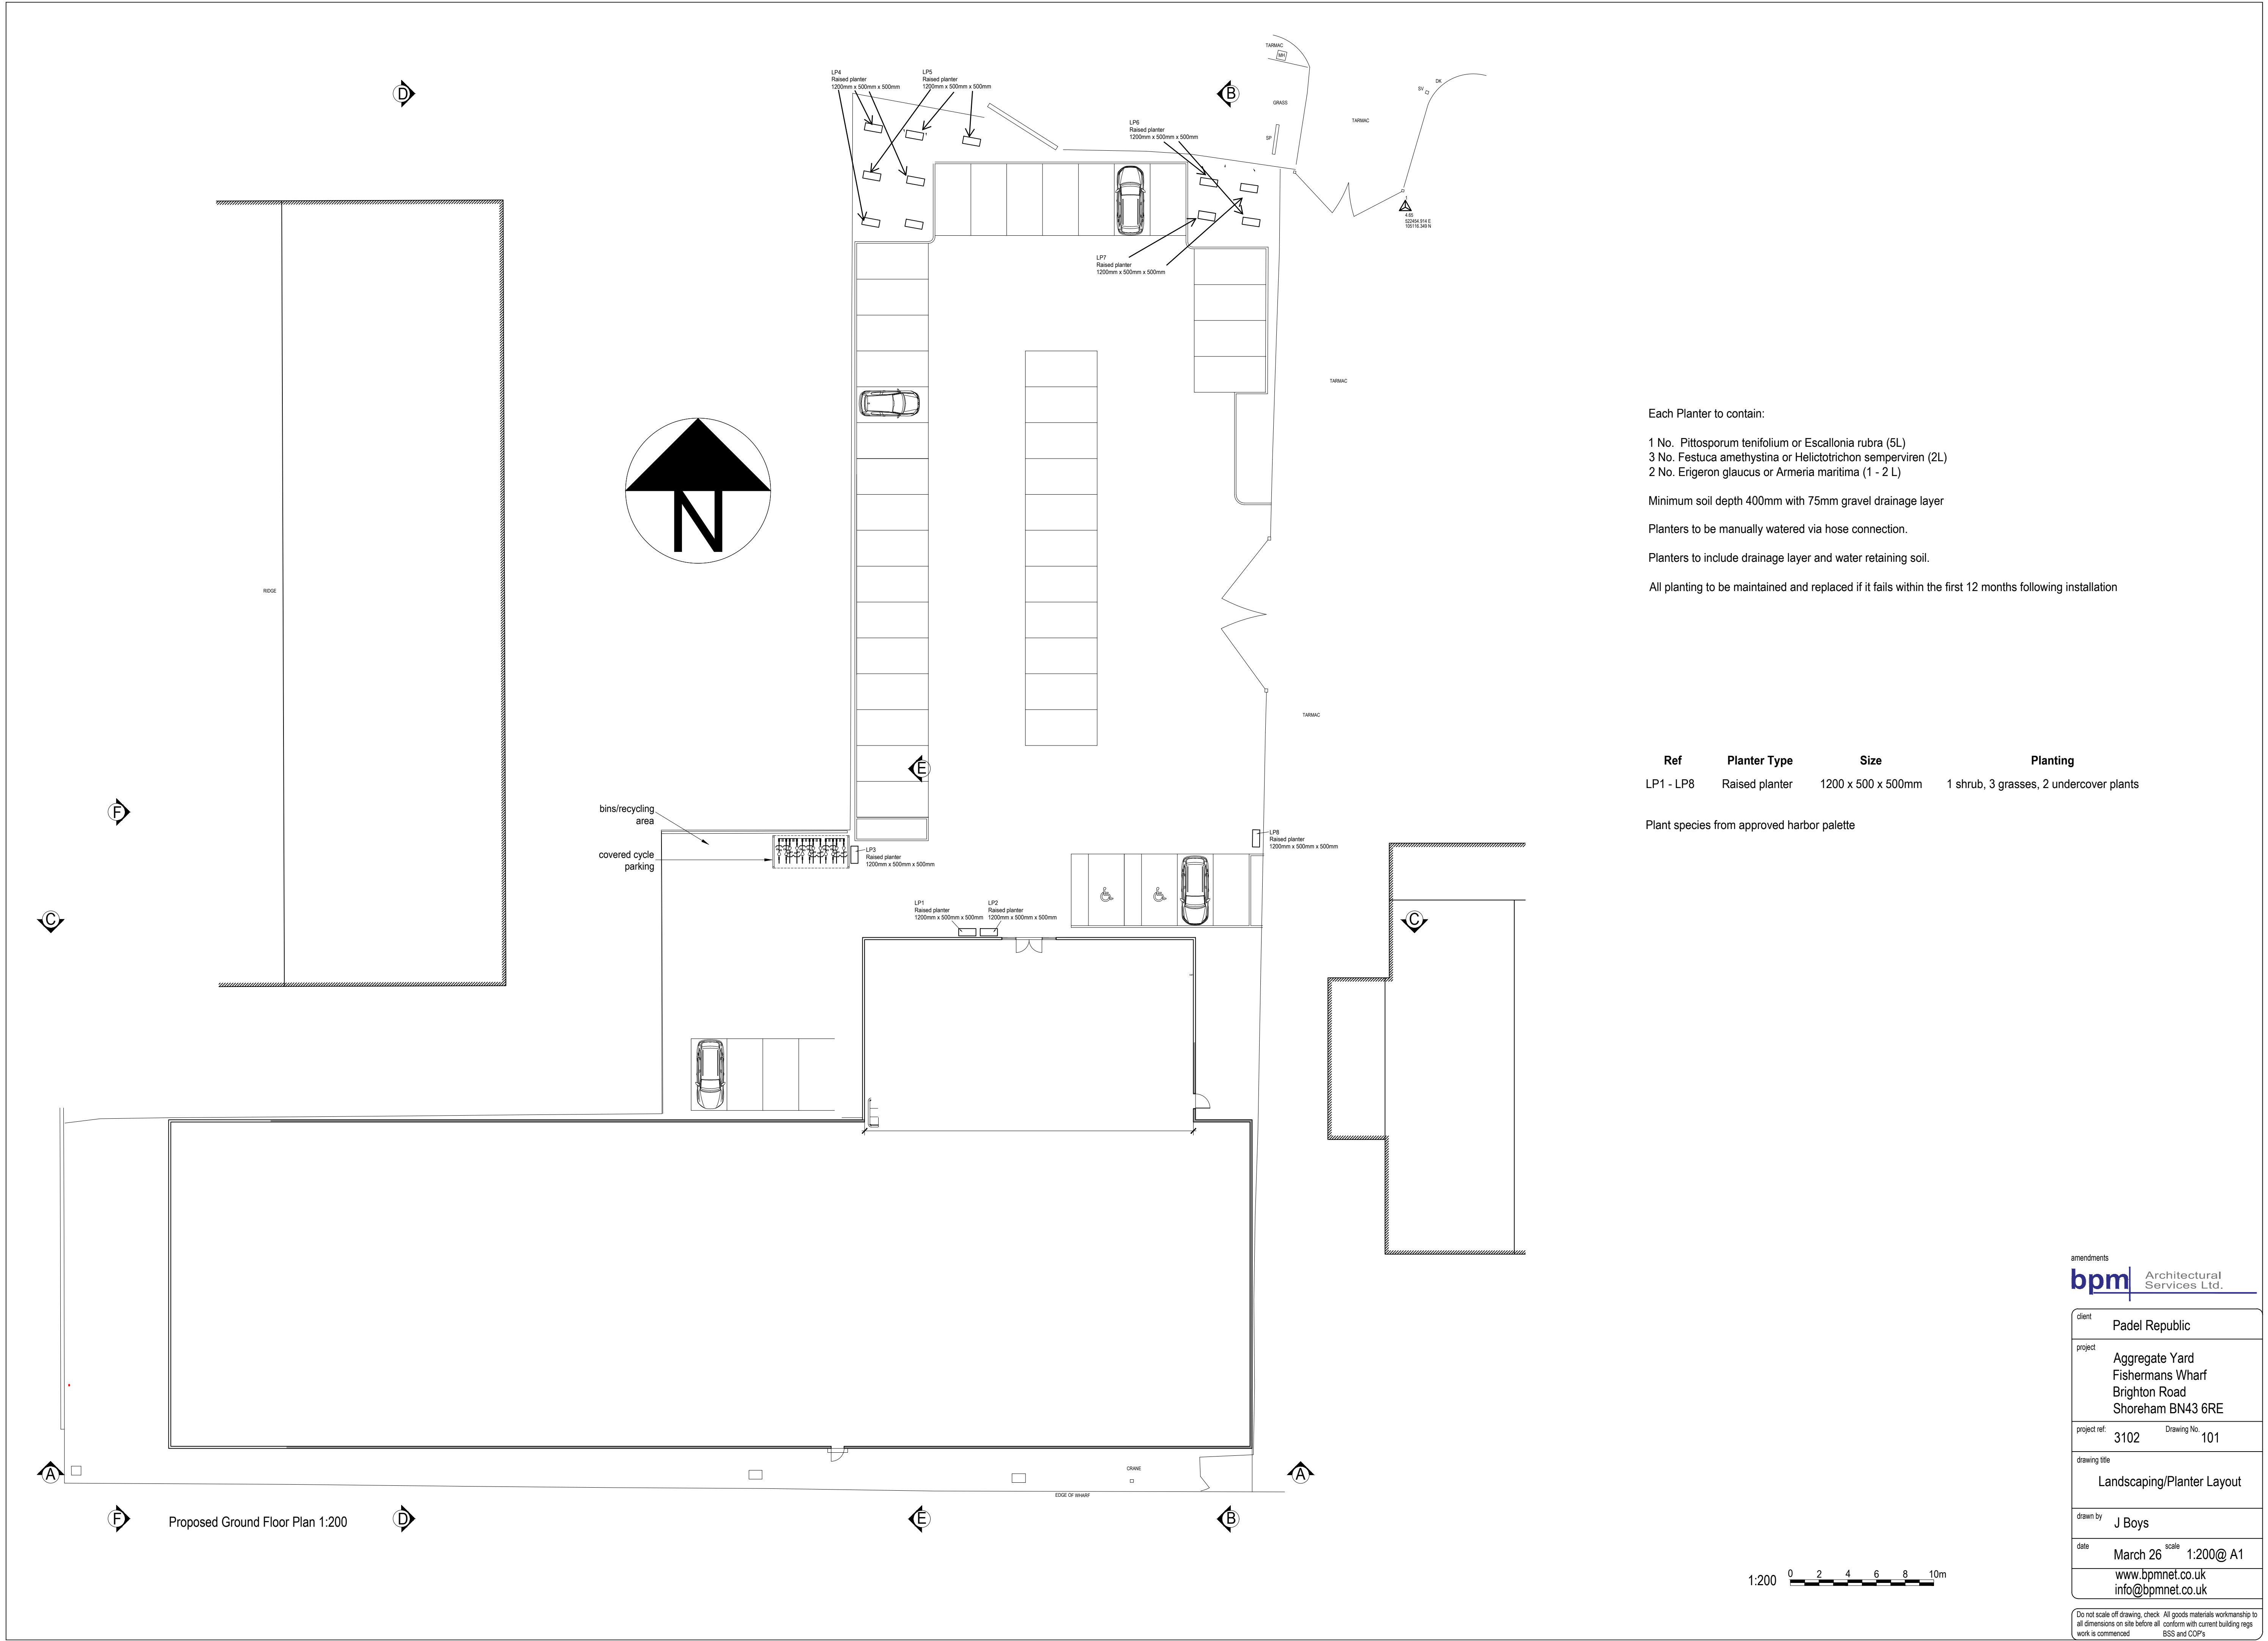

Each Planter to contain:

- 1 No. Pittosporum tenifolium or Escallonia rubra (5L)
- 3 No. Festuca amethystina or Helictotrichon sempervirens (2L)
- 2 No. Erigeron glaucus or Armeria maritima (1 - 2 L)

Minimum soil depth 400mm with 75mm gravel drainage layer

Planters to be manually watered via hose connection.

Planters to include drainage layer and water retaining soil.

All planting to be maintained and replaced if it fails within the first 12 months following installation

Ref	Planter Type	Size	Planting
LP1 - LP8	Raised planter	1200 x 500 x 500mm	1 shrub, 3 grasses, 2 undercover plants

Plant species from approved harbor palette

amendments

bpm

Architectural
Services Ltd.

client	Padel Republic
project	Aggregate Yard Fishermans Wharf Brighton Road Shoreham BN43 6RE
project ref.	3102 Drawing No. 101
drawing title	Landscaping/Planter Layout
drawn by	J Boys
date	March 26 scale 1:200@ A1
	www.bpmnet.co.uk info@bpmnet.co.uk
Do not scale off drawing, check all dimensions on site before all work is commenced. All goods materials workmanship to conform with current building regs BSS and COP's	