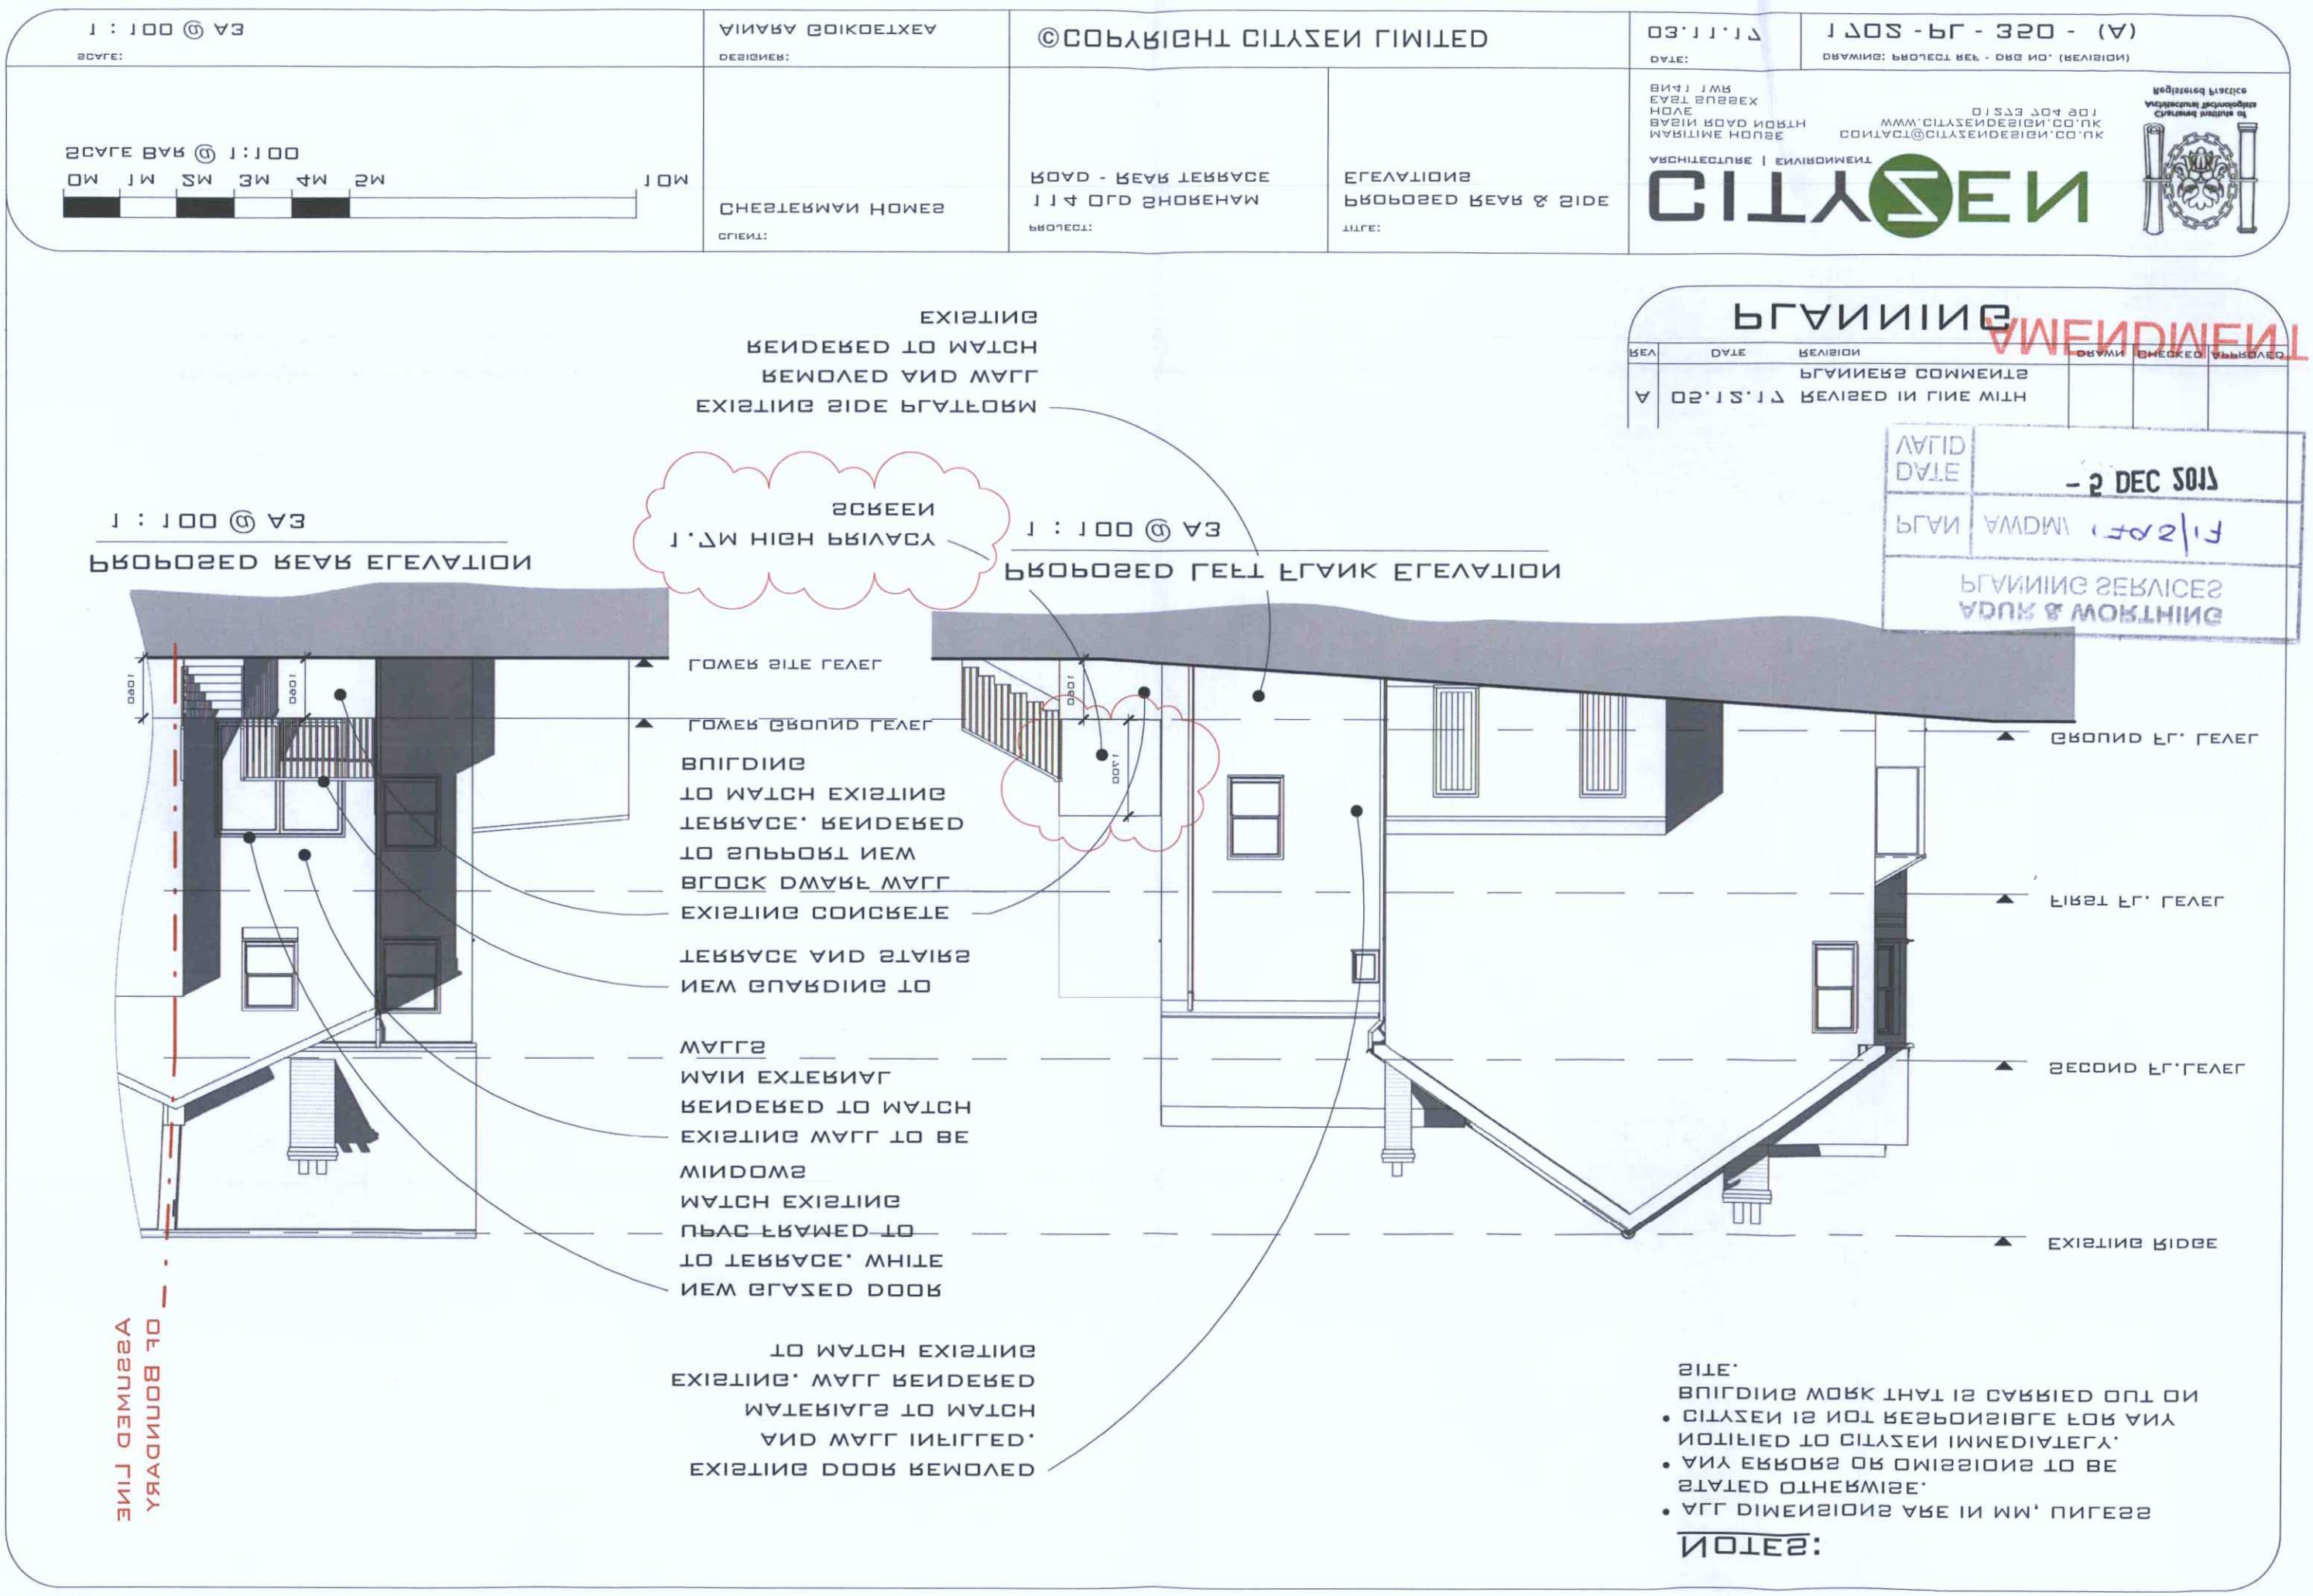

©COPYRIGHT CITYZEN LIMITED

SCALE: 1 : 100 @ A3	DESIGNER: AINARA GOIKOETXEA	DATE: 03.11.17	DRAWING: PROJECT REF - DRG NO. (REVISION) 1702 - PL - 350 - (A)
SCALE BAR @ 1:100 0M 1M 2M 3M 4M 5M 10M	CLIENT: CHESTERMAN HOMES	PROJECT: 114 OLD SHOREHAM ROAD - REAR TERRACE	TITLE: PROPOSED REAR & SIDE ELEVATIONS

CITYZEN
ARCHITECTURE | ENVIRONMENT
MARITIME HOUSE
BASIN ROAD NORTH
HOVE
EAST SUSSEX
BN41 1WR
CONTACT@CITYZENDESIGN.CO.UK
WWW.CITYZENDESIGN.CO.UK

Registered Practice
Chartered Institute of Architectural Technologists