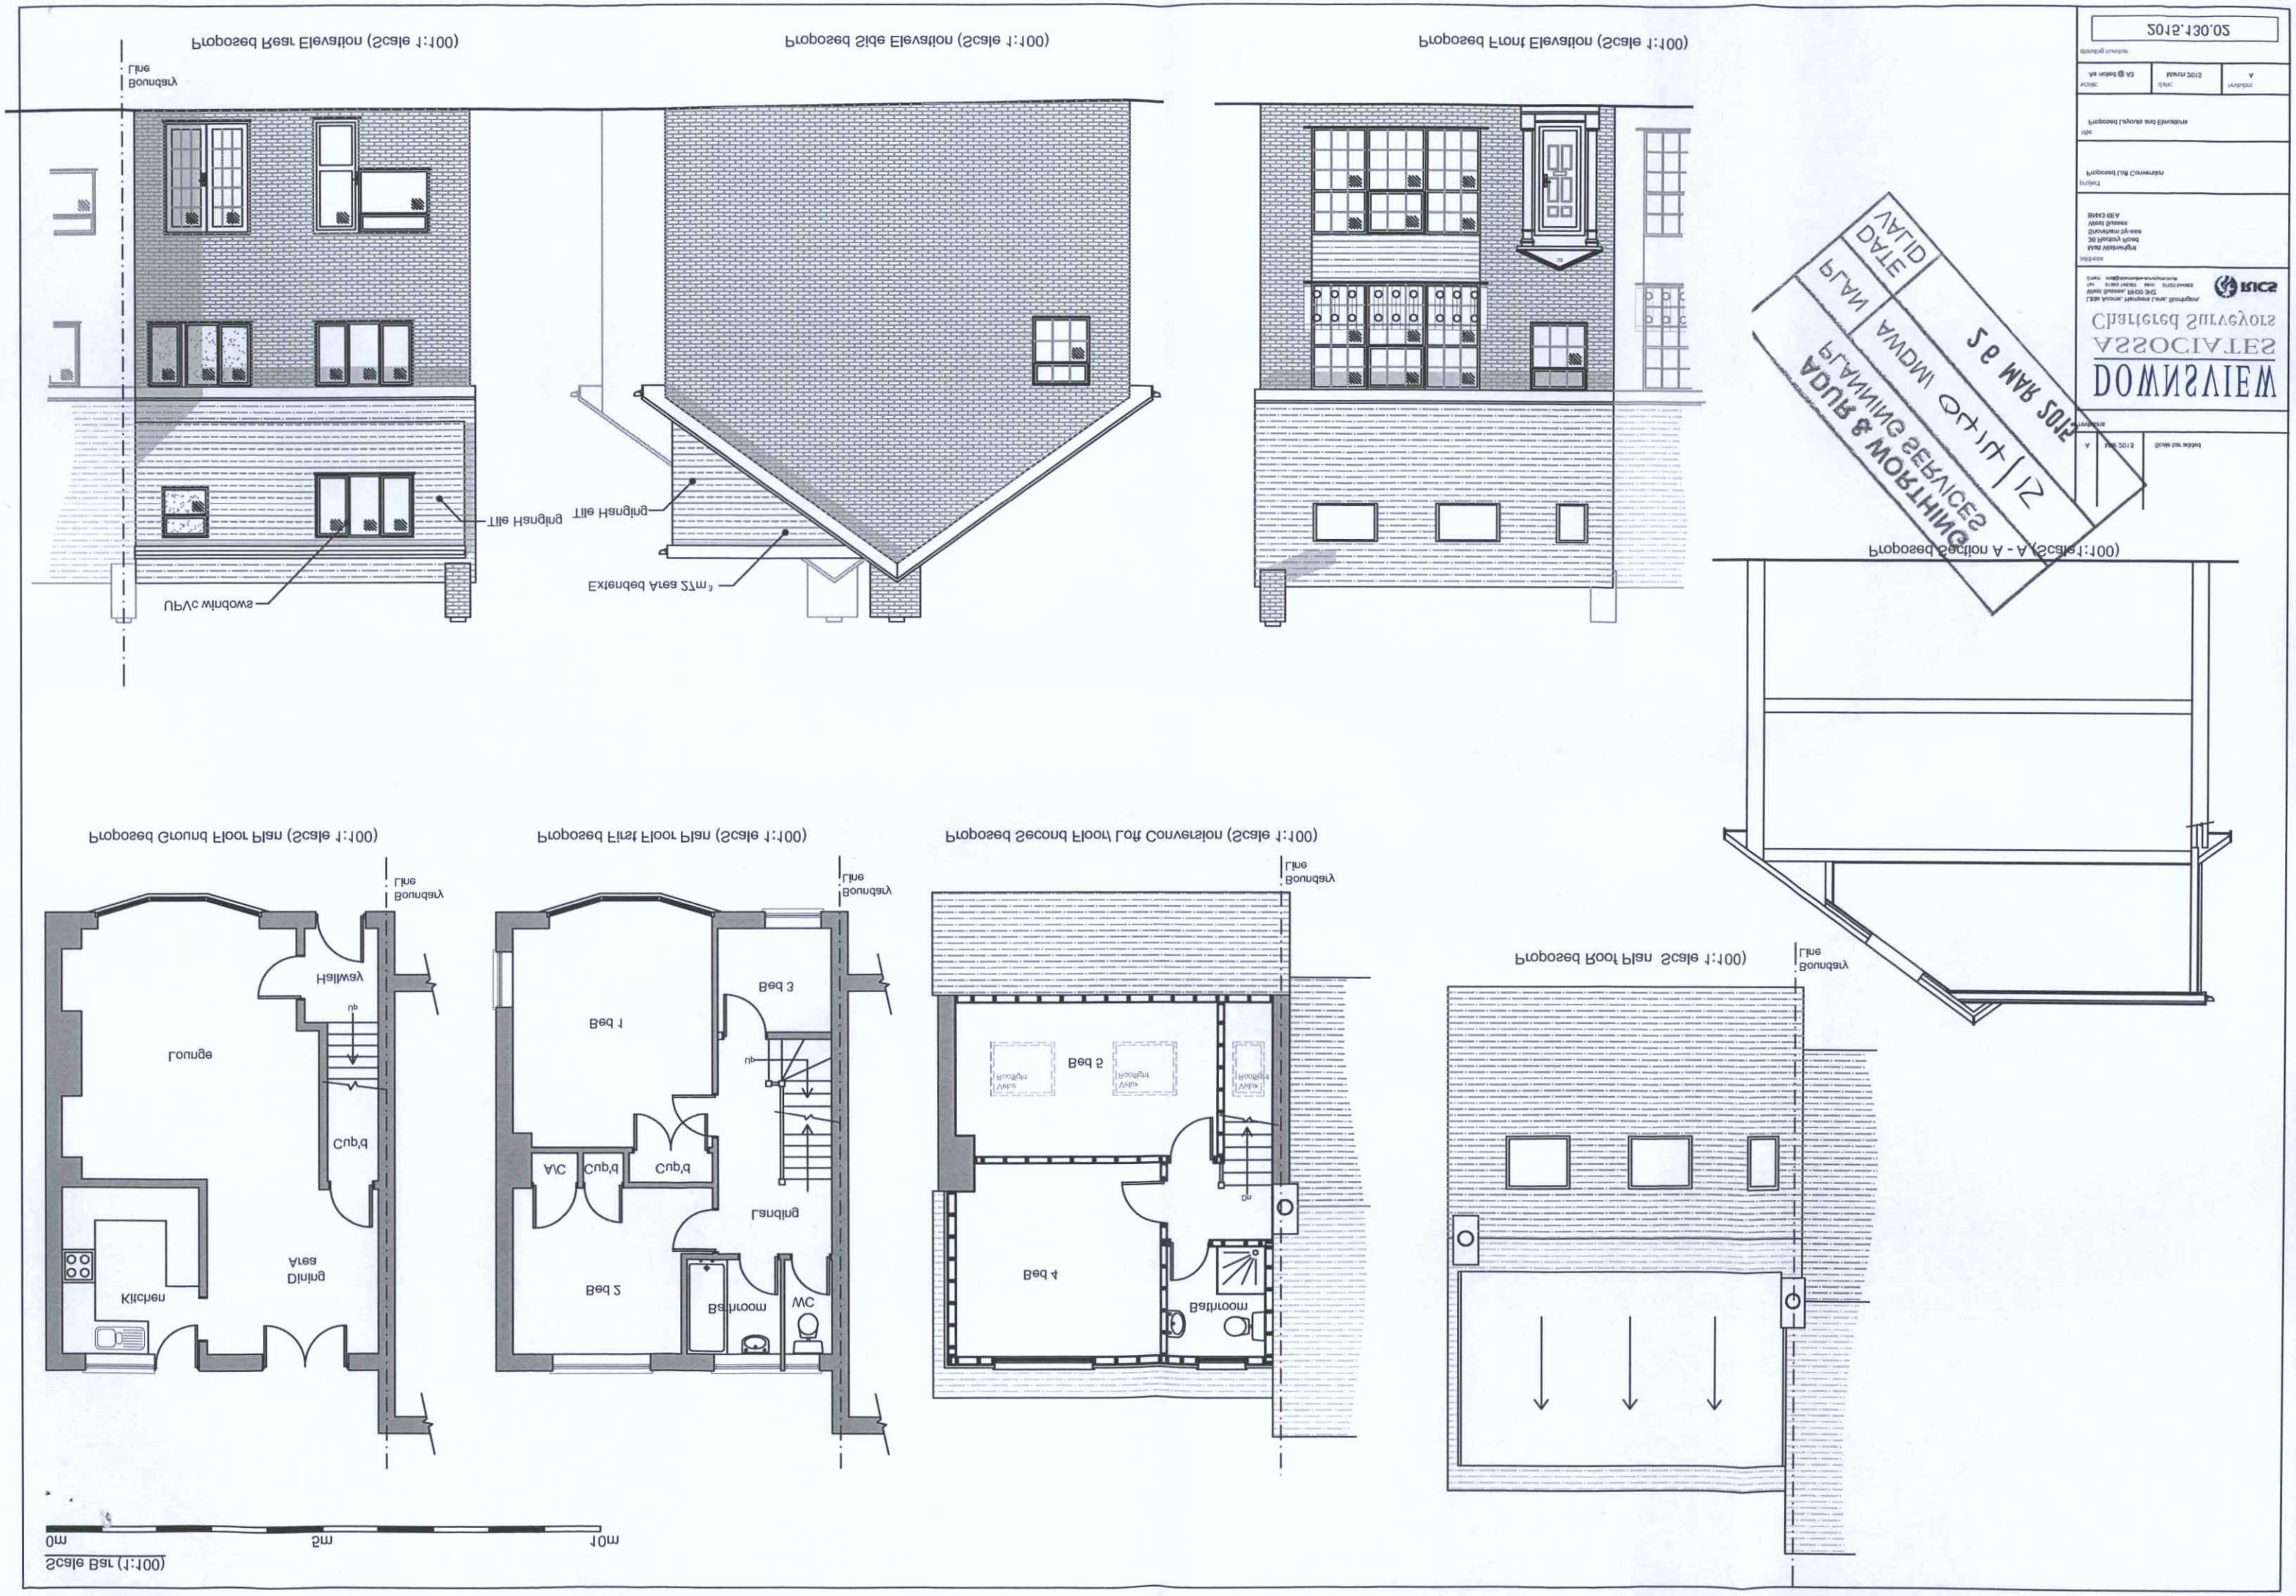

Proposed Rear Elevation (Scale 1:100)
Proposed Side Elevation (Scale 1:100)
Proposed Front Elevation (Scale 1:100)
Proposed Section A - A (Scale 1:100)
Proposed Ground Floor Plan (Scale 1:100)
Proposed First Floor Plan (Scale 1:100)
Proposed Second Floor/ Loft Conversion (Scale 1:100)
Proposed Roof Plan Scale 1:100)
Scale Bar (1:100)
0m
5m
10m
Line
Boundary
Tile Hanging
UPVC windows
Extended Area 27m²
Lounge
Hallway
Cub'd
Kitchen
Dining
Area
Bed 1
Bed 2
Bed 3
Bed 4
Bed 5
Landing
Bathroom
WC
Velux
Rooflight
Up
Dn
DOWNSVIEW
ASSOCIATES
Chartered Surveyors
Proposed Layouts and Elevations
Proposed Loft Conversion
Scale: As noted @ A3
Date: March 2012
Revision: A
2015.130.02