


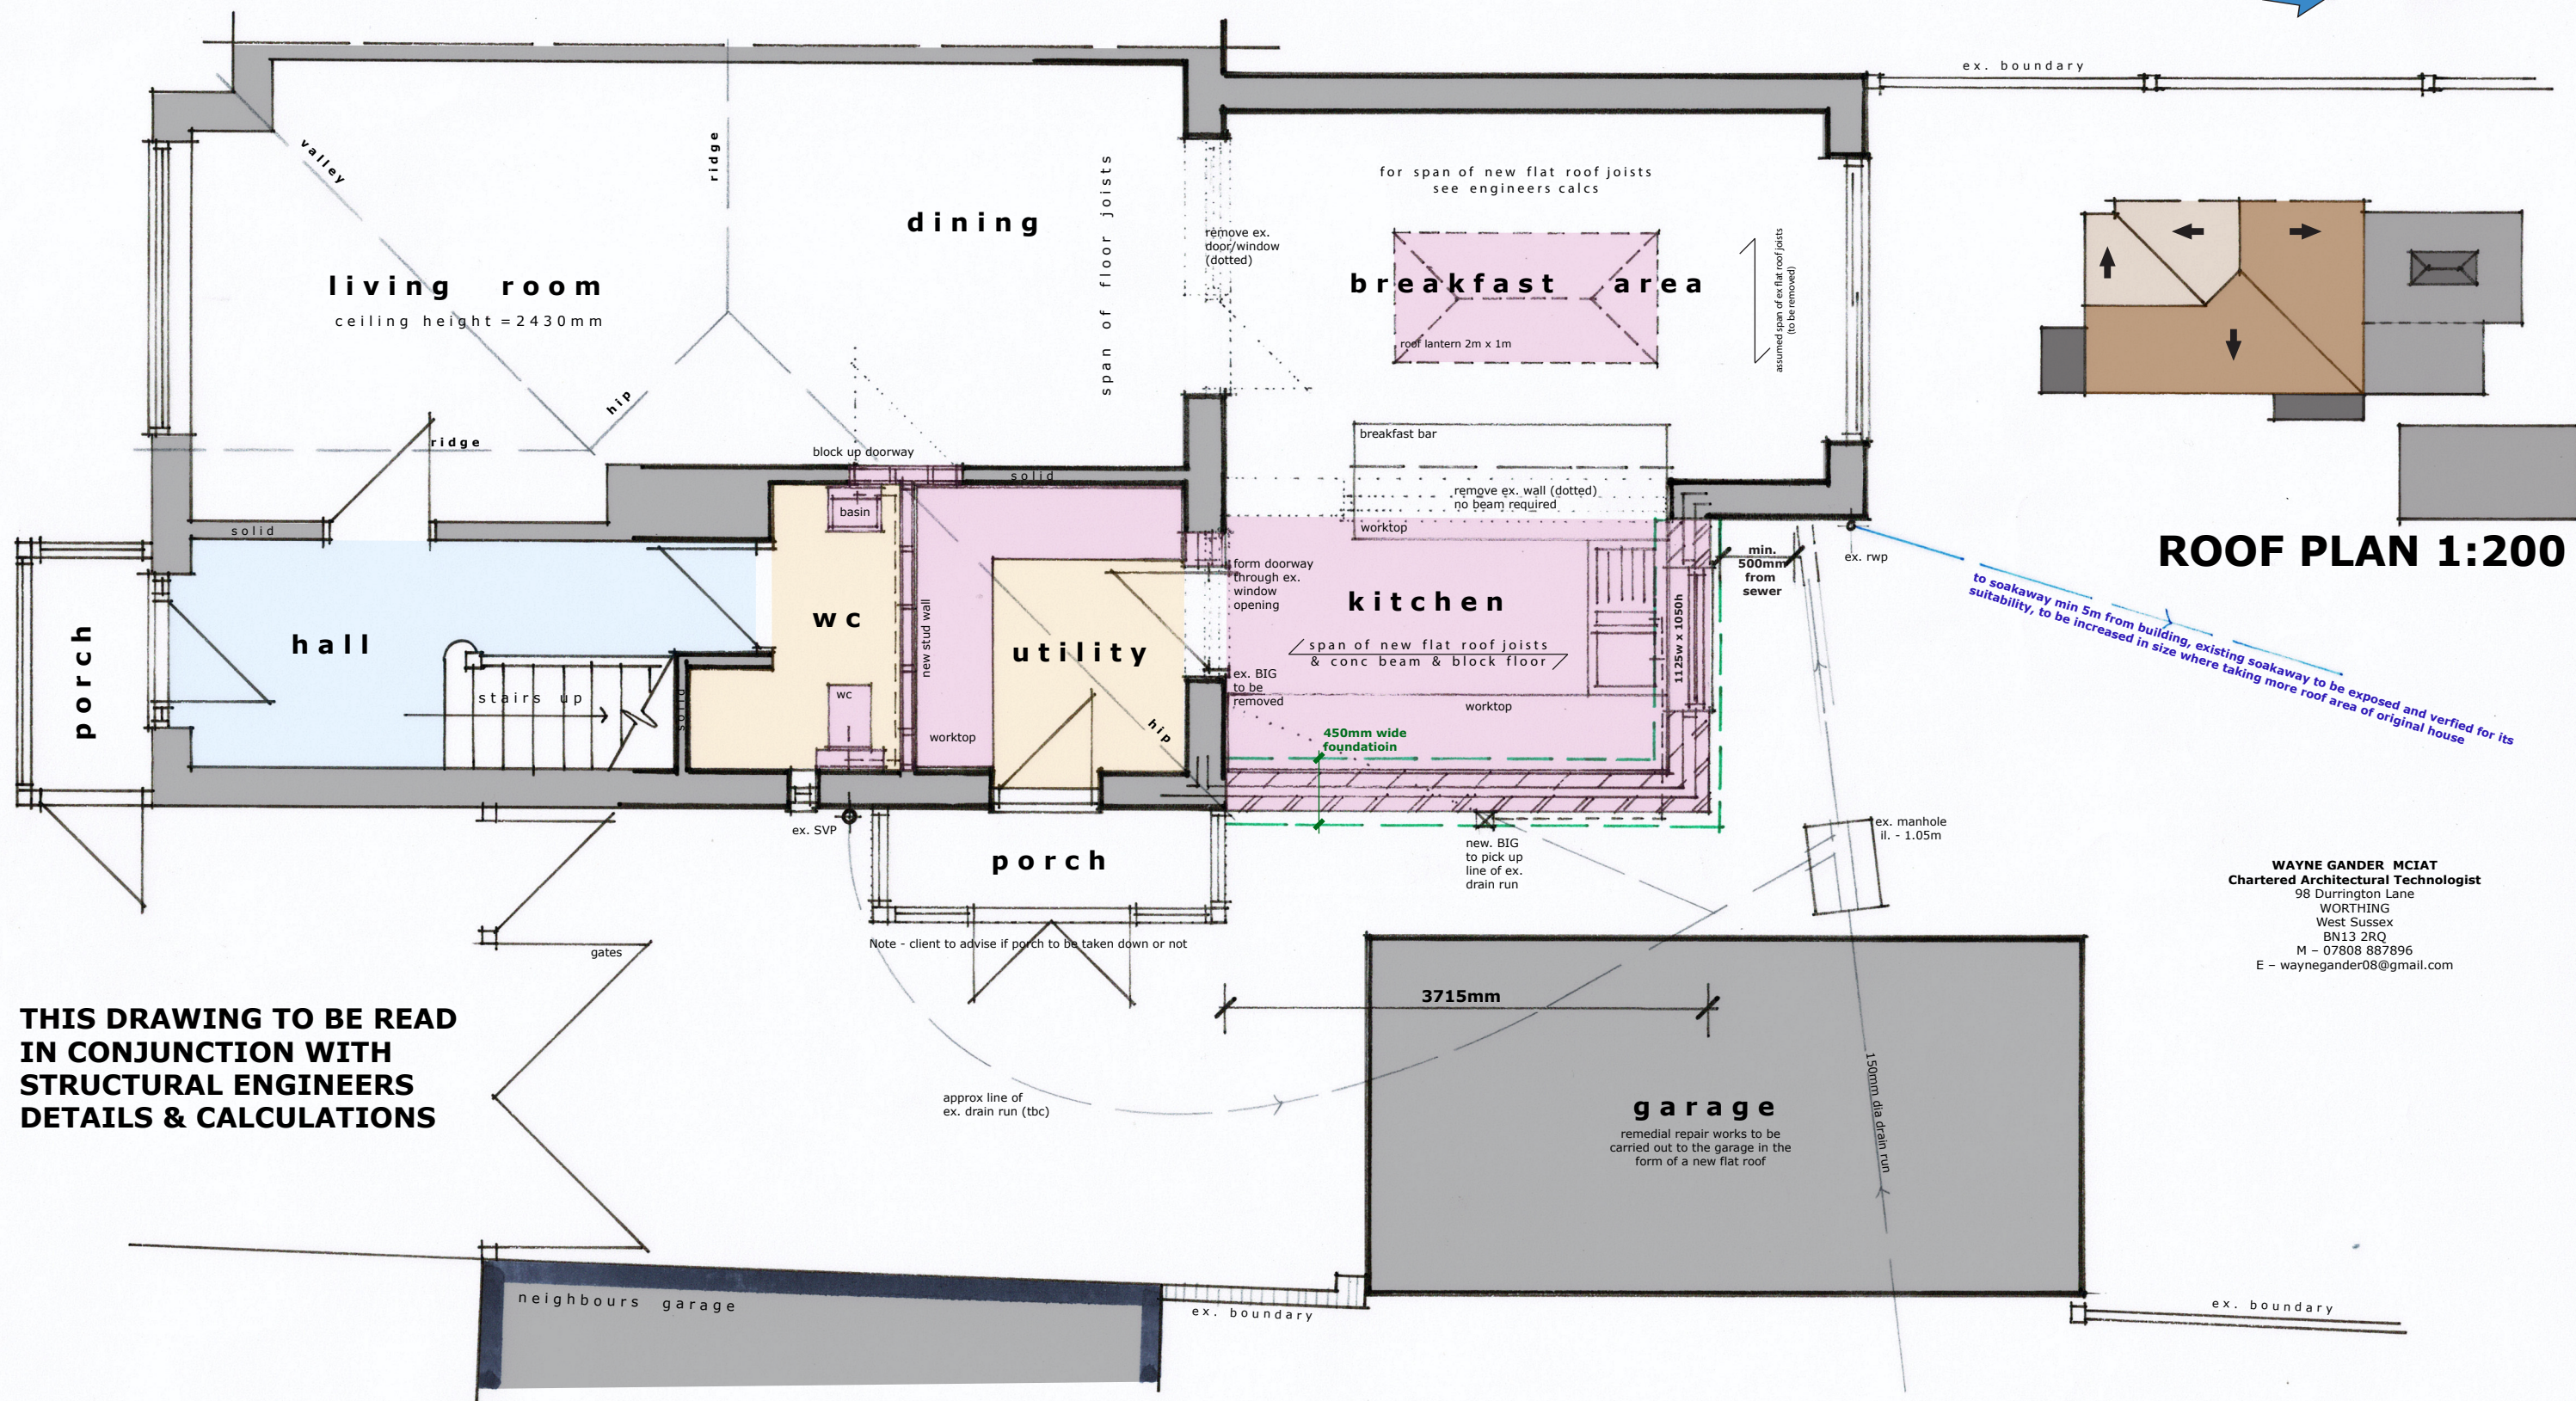

A - updated following engineers calculations 24/3/26

REVISIONS

48 RALEIGH CRESCENT, WORTHING

Proposals 03A

Jan 2026