



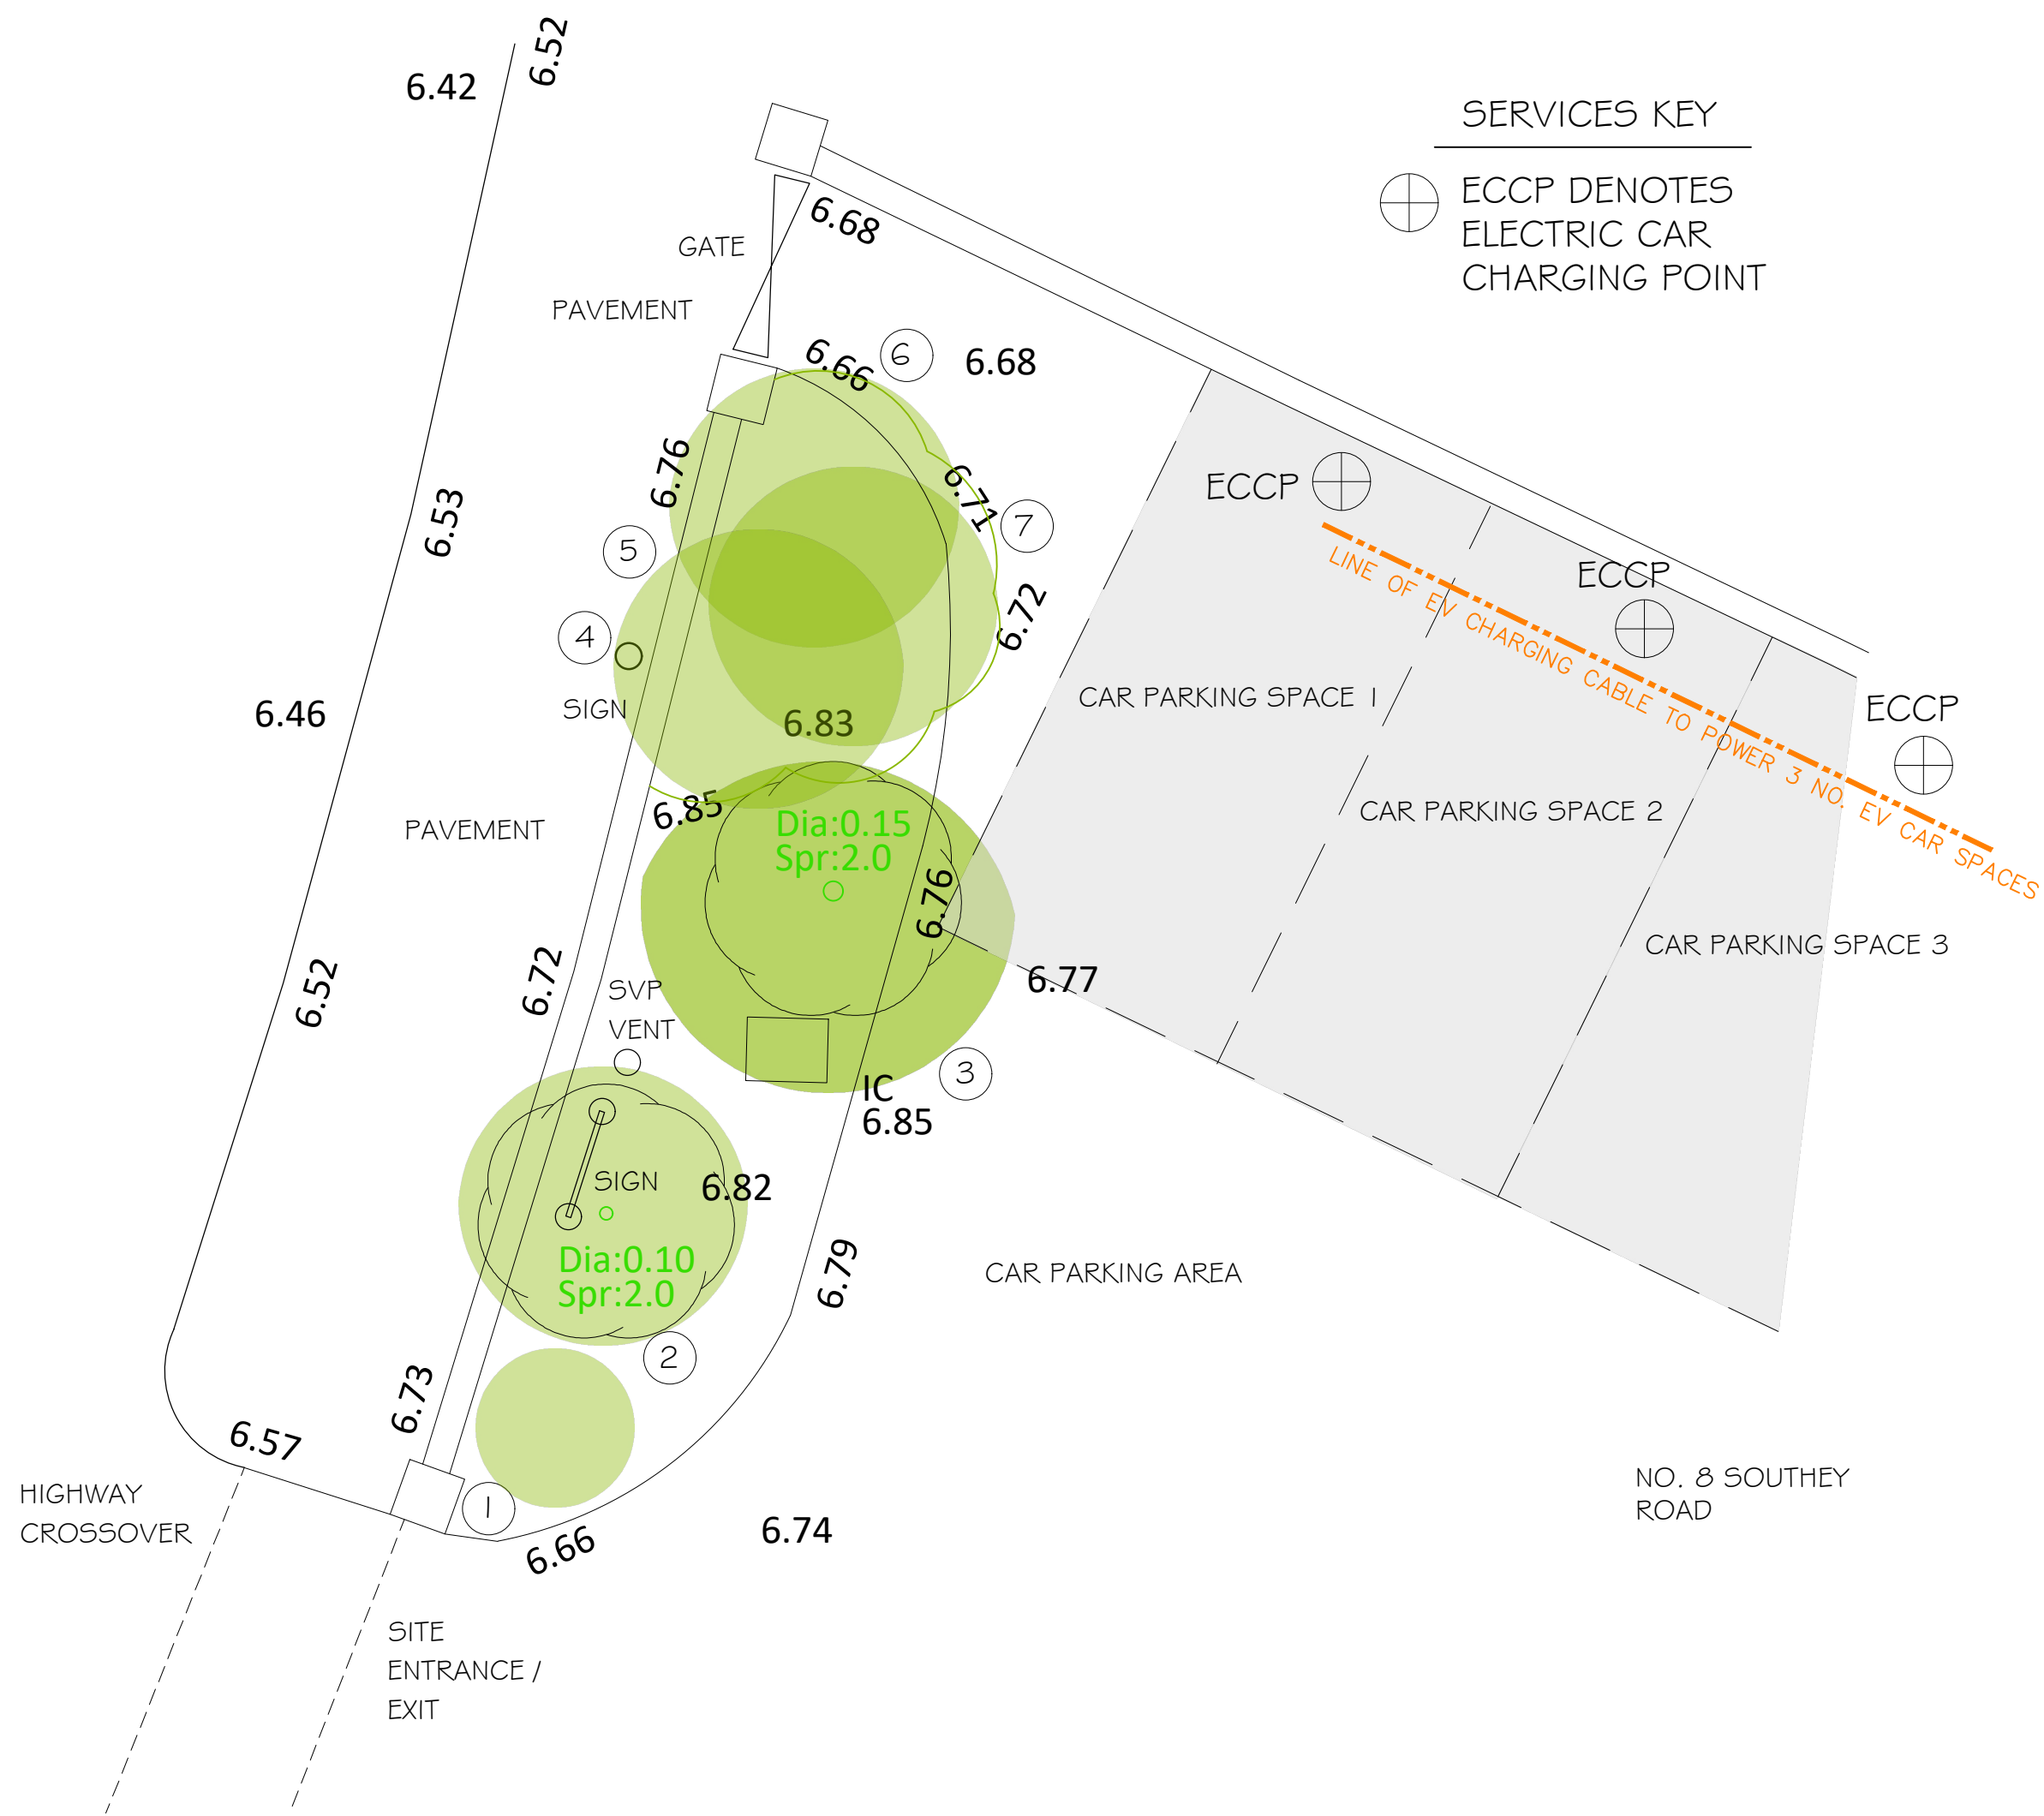

PROPOSED ENTRANCE SHOWING EXISTING PLANTING
(NO CHANGES PROPOSED)

EXISTING PLANTING KEY

- | | |
|--|--|
| ① AUTUMN OLIVE (ELAEAGNUS UMBELLATA) | ⑭ ROSES (ROSA) |
| ② HOLM OAK (QUERCUS ILEX) | ⑮ MAGNOLIA (MAGNOLIA GRANDIFLORA) |
| ③ CABBAGE PALM (CORDYLINE AUSTRALIS) | ⑯ BAY TREE (LAURUS NOBILIS) |
| ④ SHRUB ROSE (ROSA) | ⑰ CLIMBING MILKWEED (VINCETOXICUM NIGRUM) |
| ⑤ JAPANESE SPINDLE TREE (EUONYMUS JAPONICUS) | ⑱ PERSIAN IVY (HEDERA COLCHICA) |
| ⑥ EASTERN TEABERRY (GAULTHERIA PROCUMBENS) | ⑲ COMMON LILAC (SYRINGA VULGARIS) |
| ⑦ HOLLY LEAVED HELLEBORE (HELLEBORUS ARGUTIFOLIUS) | ⑳ IRISH IVY (HEDERA HIBERNICA) |
| ⑧ MEXICAN BUSH SAGE (SALVIA LEUCOPHYLLA) | ㉑ EUROPEAN HORSE CHESTNUT (AESCULUS HIPPOCASTANUM) |
| ⑨ BLACKBERRY (RUBUS FRUTICOSUS) | |
| ⑩ COMMON CAMELLIA (CAMELLIA JAPONICA) | |
| ⑪ COMMON MEADOW ROW (THALICTRUM FLAVUM) | |
| ⑫ MOCK ORANGES (PHILADELPHUS) | |
| ⑬ FLOWER CARPET PINK (NOATRAUM) | |

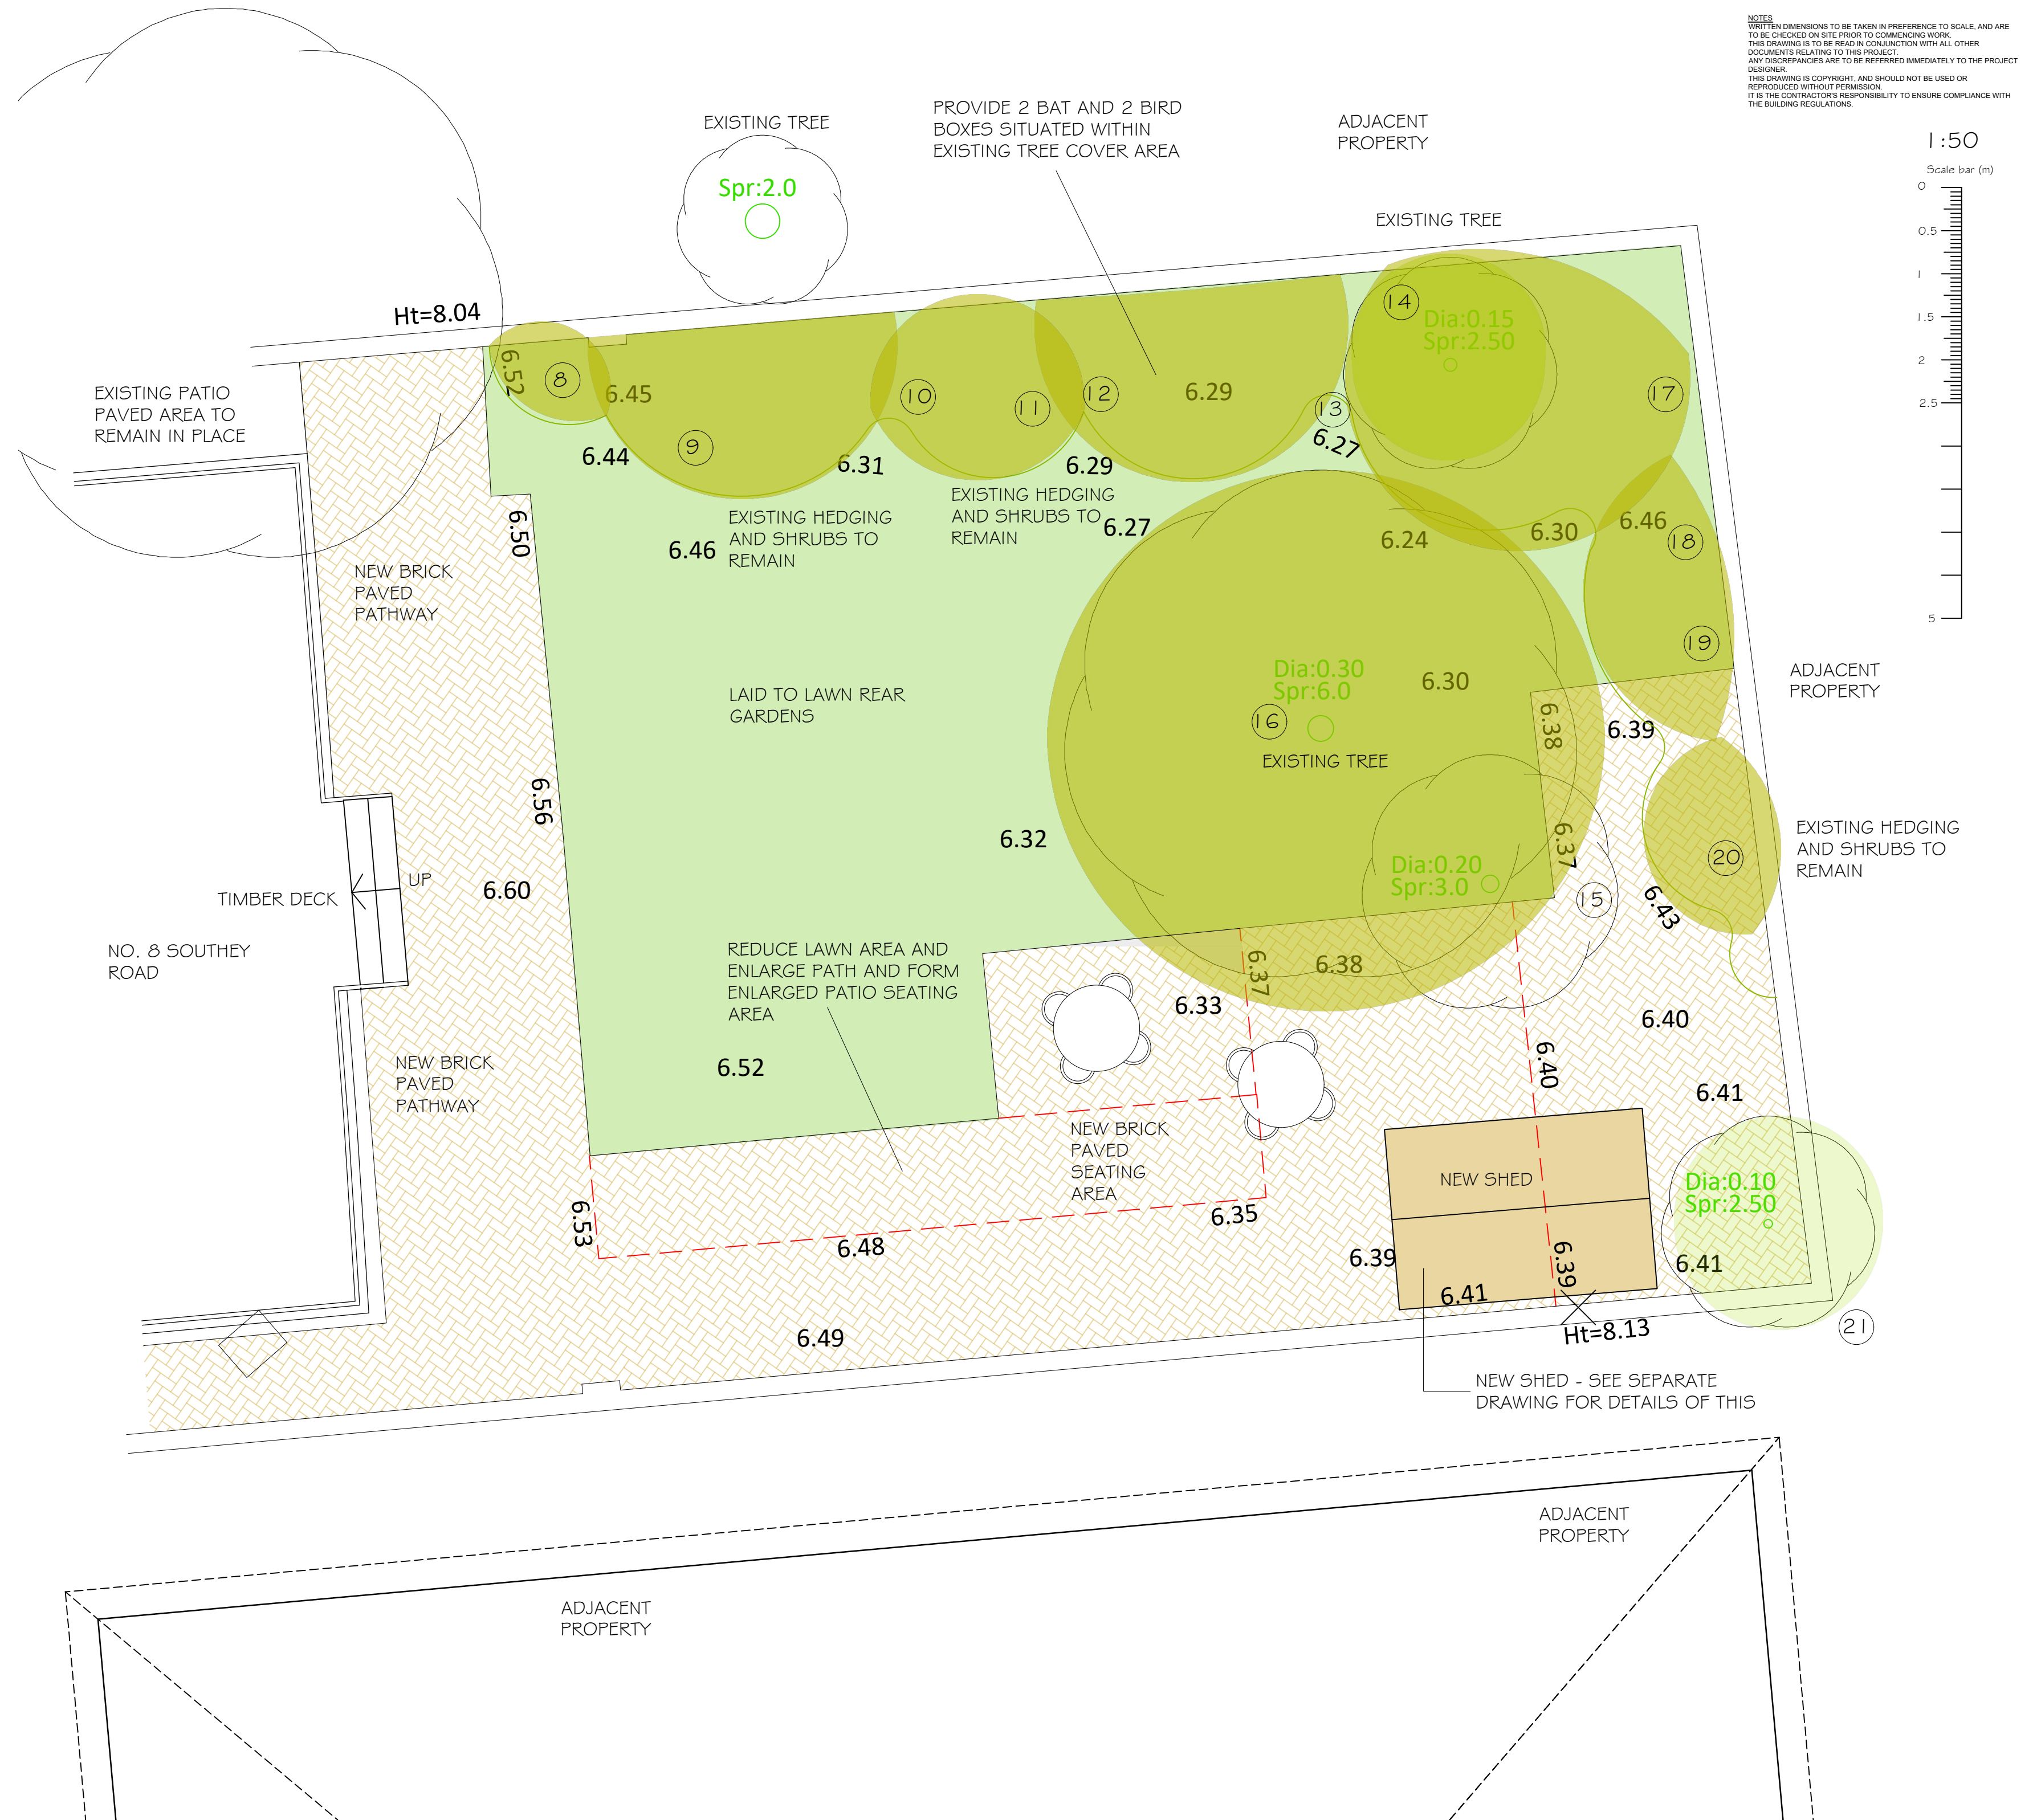

PROPOSED REAR GARDEN SHOWING EXISTING PLANTING
(NO CHANGES PROPOSED)

NOTE. NO PLANTING CHANGES ARE TO BE UNDERTAKEN TO FRONT AND REAR SIDE AREAS.
PROPOSED SITE LAYOUT DETAILS DO HOWEVER, SHOW CHANGES TO HARD LANDSCAPING.