


VALLEY DETAIL

(To be used for slopes in excess of 14°)

In some cases it is recommended to provide snow guards.

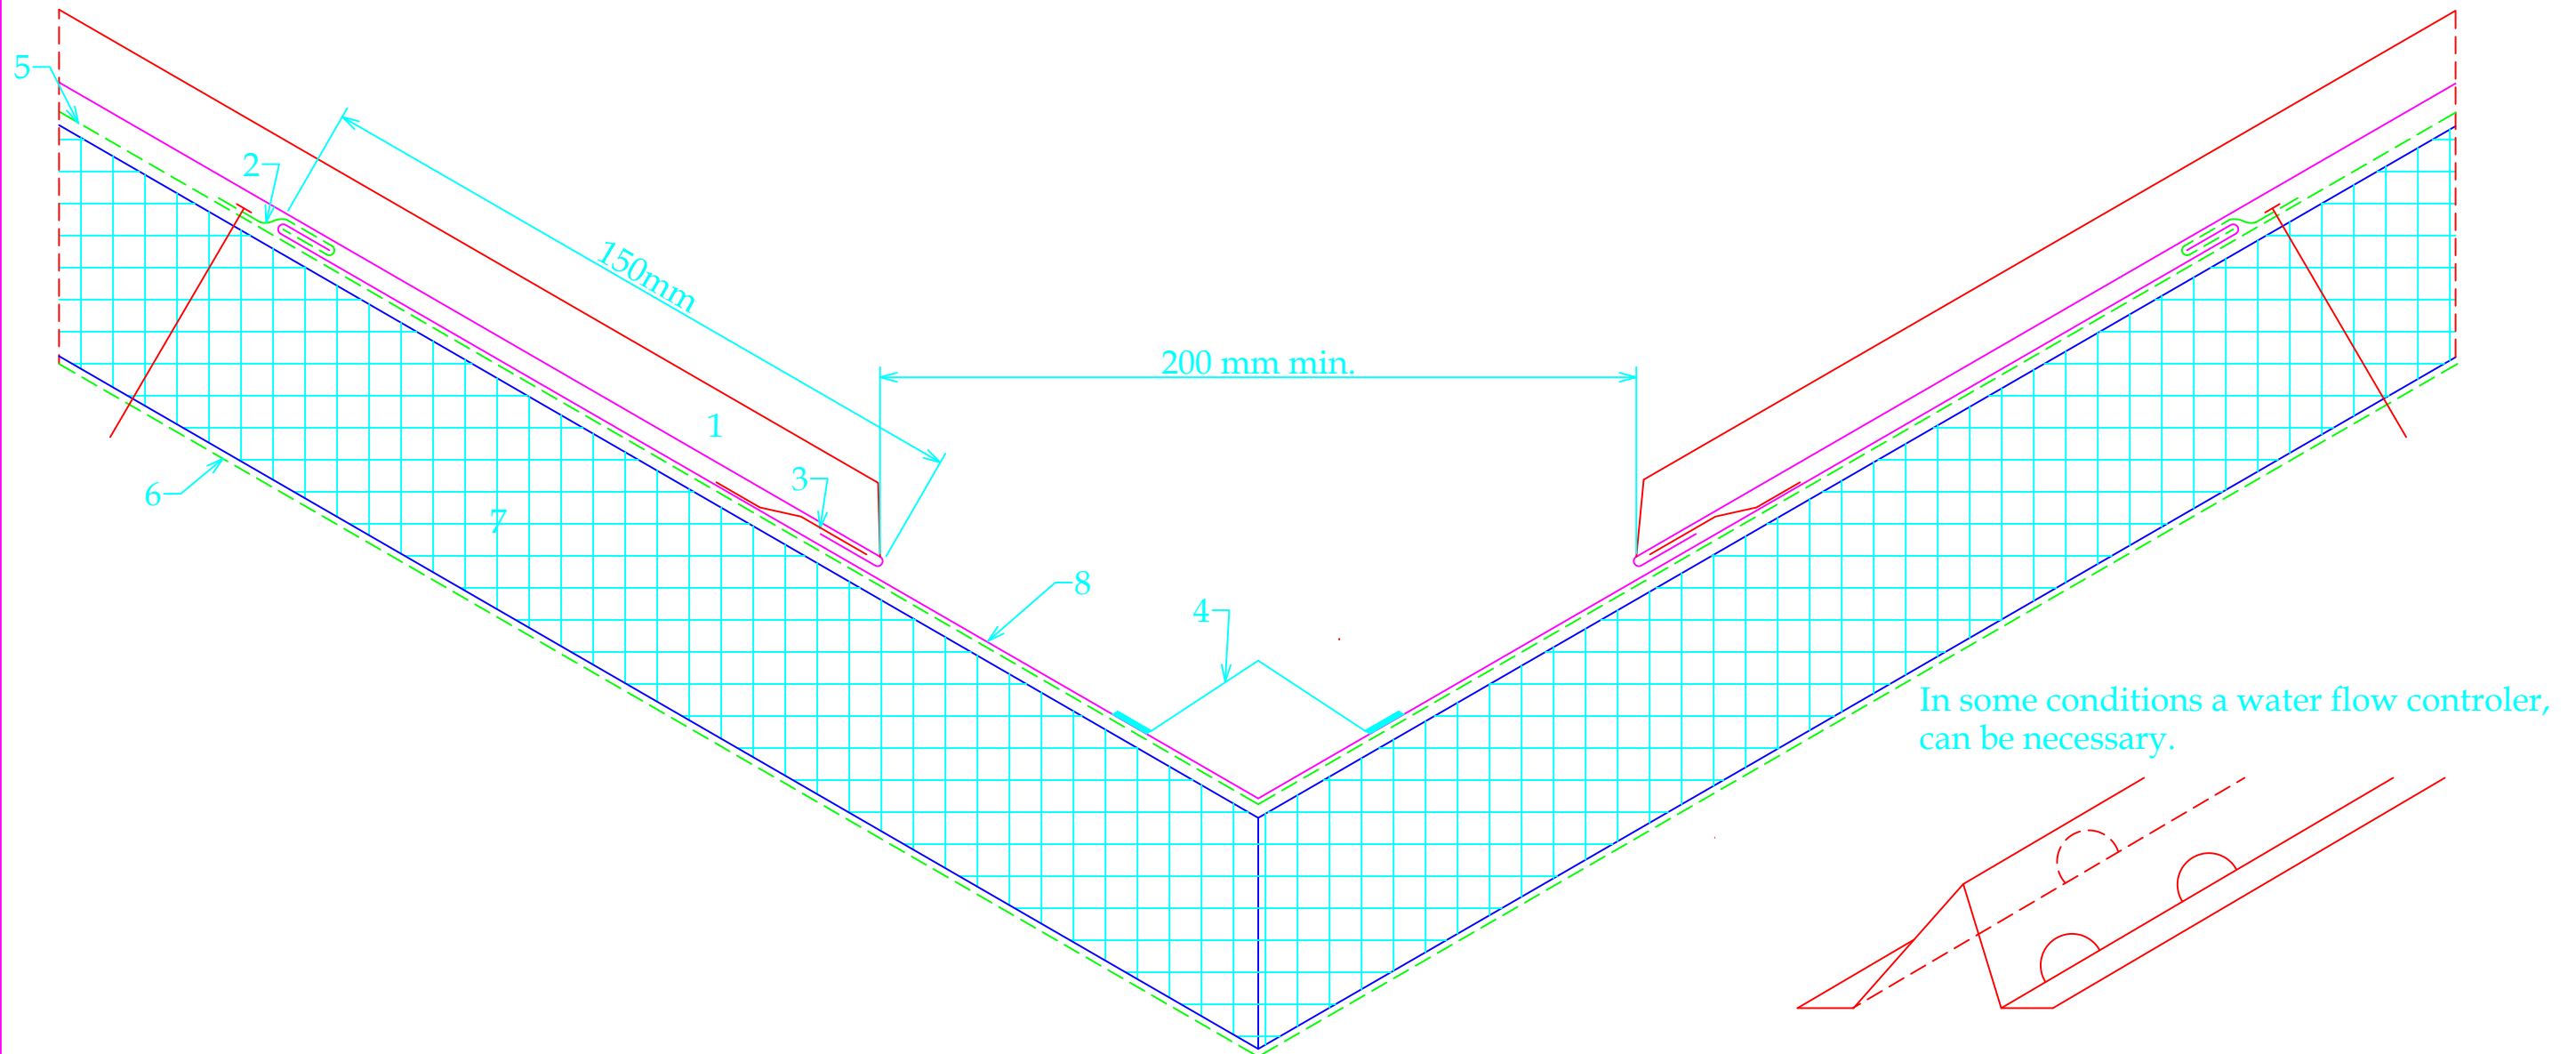

1. Standing Seam VMZINC® in zinc plus
2. sheet clip in zinc plus, th=0.7 mm, w=80 mm, 2 per m
3. continuous welt strip in zinc plus, soldered continuously
4. water flow controller
5. VMZINC Membrane
6. Aludex max fully supported by plywood or structural metal deck
7. insulation mineral wool or PIR, in accordance with specifications
8. valley gutter VMZINC® in zinc plus

VMZINC

STANDARD DETAIL

Ref : VMZ-SN-ST-KI-b1

Date : 09-2021

VM Building Solutions UK Collier House, Mead Lane, Hertford, SG13 7AX Tel: 0203.445.5640

VM BUILDING SOLUTIONS