



RIDGE / HIP G3

Attention : for hip, distance between 2 standing seam maximum 940 mm !

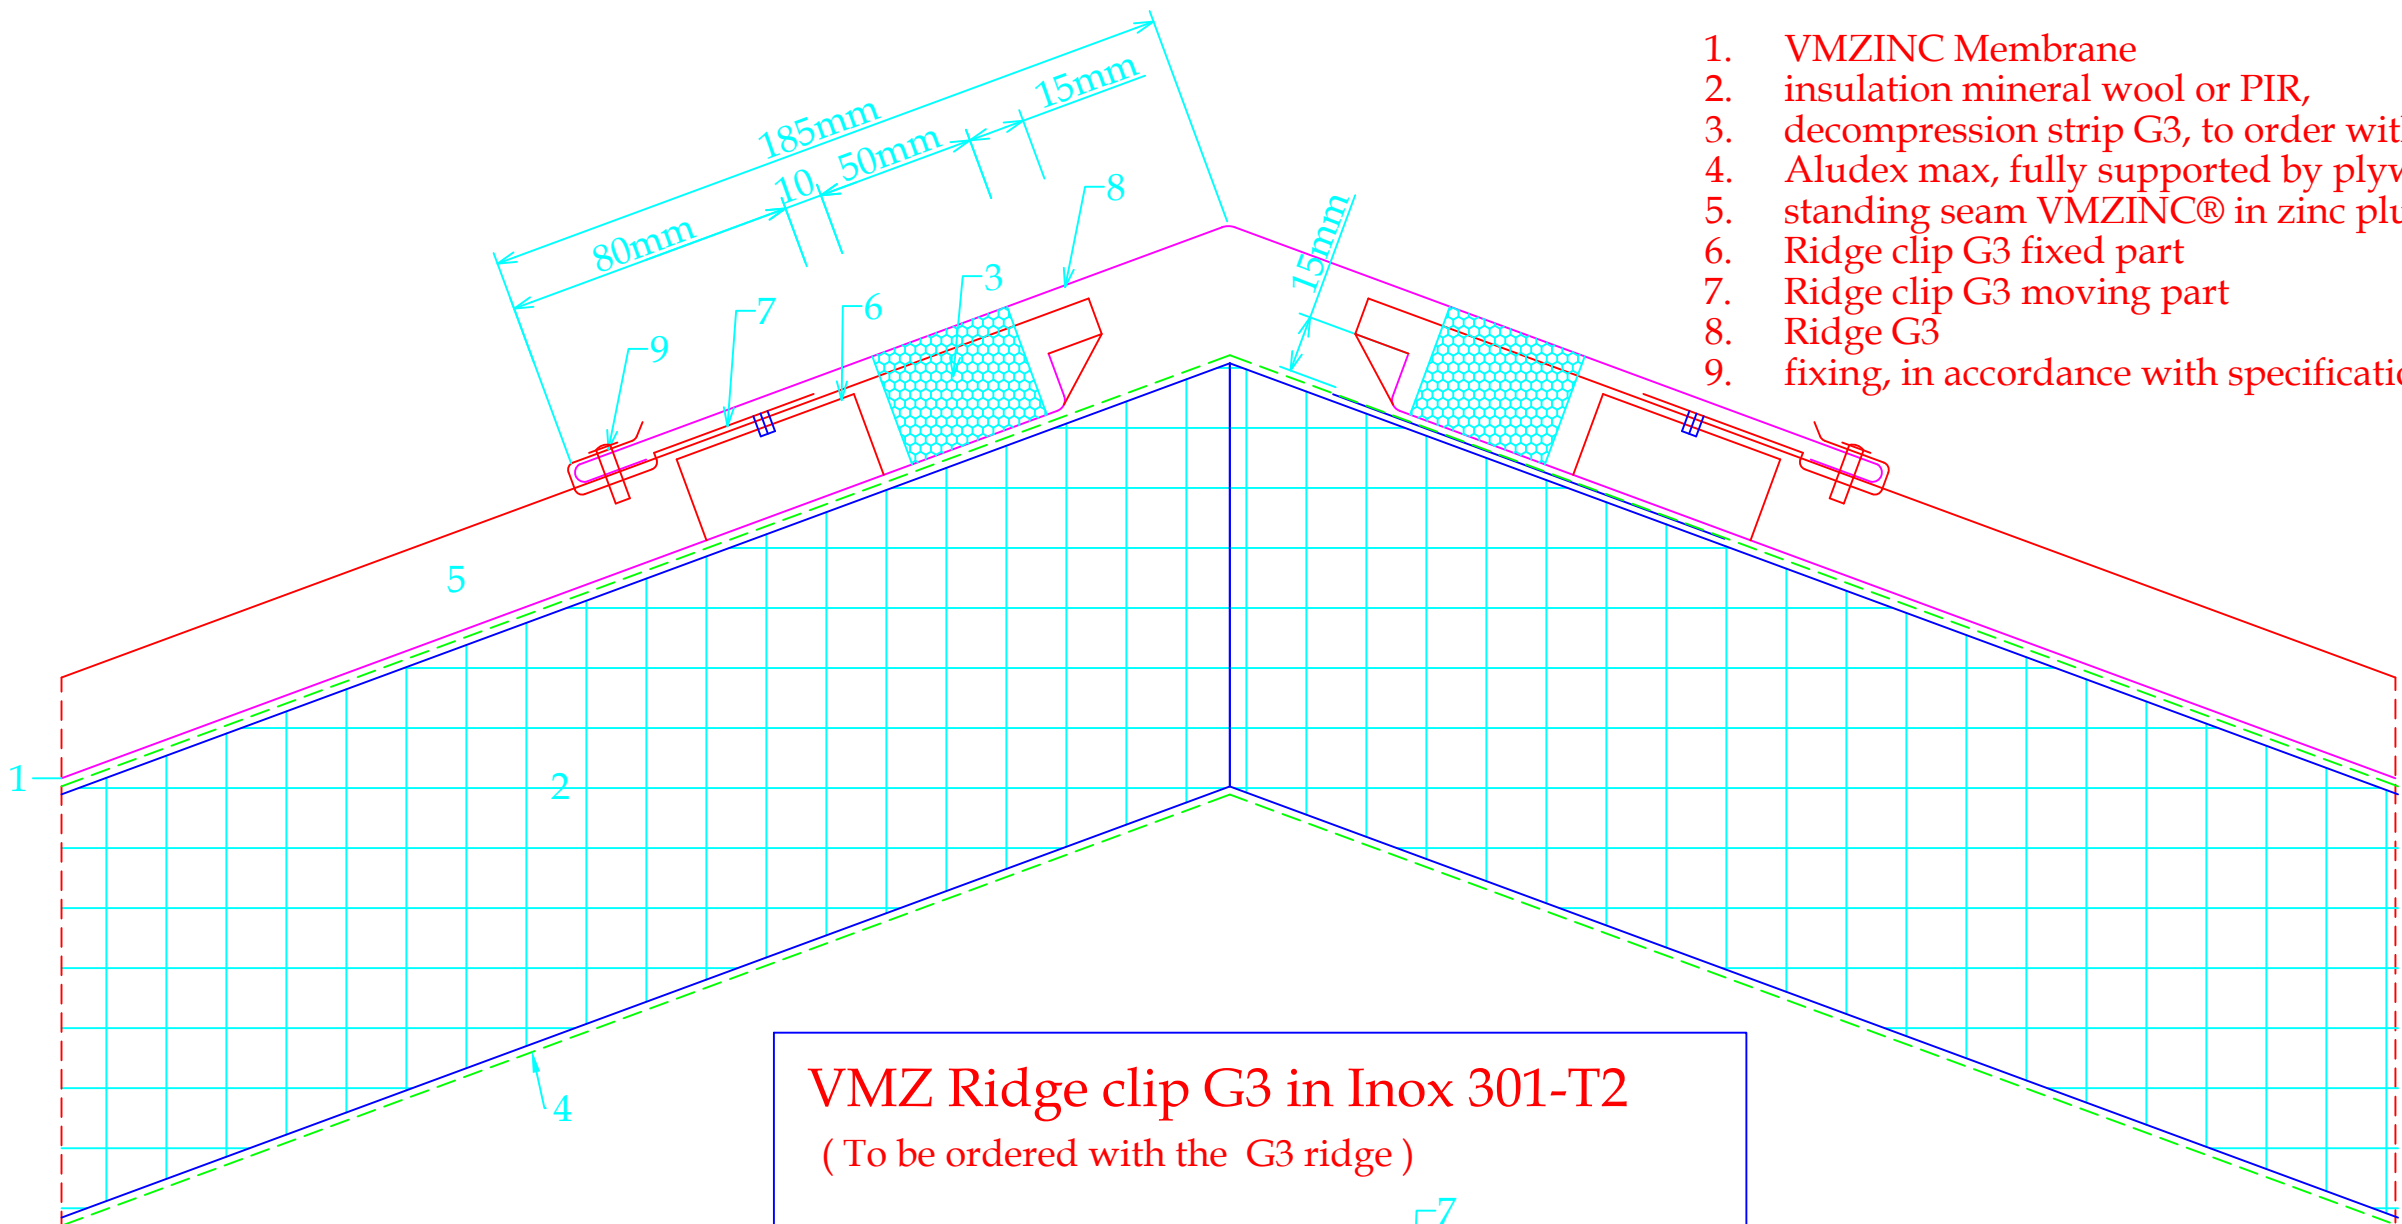

- 1. VMZINC Membrane
- 2. insulation mineral wool or PIR,
- 3. decompression strip G3, to order with the G3 ridge
- 4. Aludex max, fully supported by plywood or structural metal deck
- 5. standing seam VMZINC® in zinc plus
- 6. Ridge clip G3 fixed part
- 7. Ridge clip G3 moving part
- 8. Ridge G3
- 9. fixing, in accordance with specifications

VMZ Ridge clip G3 in Inox 301-T2
(To be ordered with the G3 ridge)

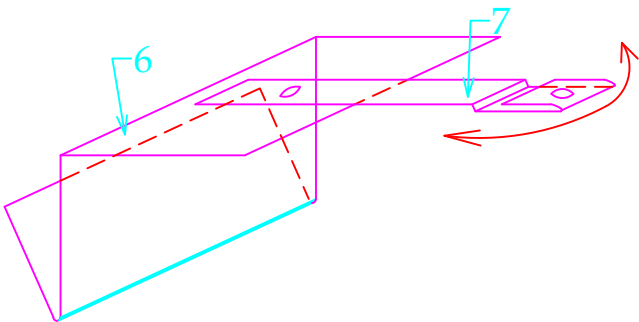

All Standard elements are tested and validated by VM BUILDING SOLUTIONS, to be exclusivly used with VMZINC® Products. there usage with other products is garanted by the roofer.

VMZINC

STANDARD DETAIL

Ref : VMZ-SN-ST-NO-G3-01

Date : 10/2021

VM Building Solutions UK Collier House, Mead Lane, Hertford, SG13 7AX Tel: 0203.445.5640

VM BUILDING SOLUTIONS