


JUNCTION AT VERGE OF ROOF

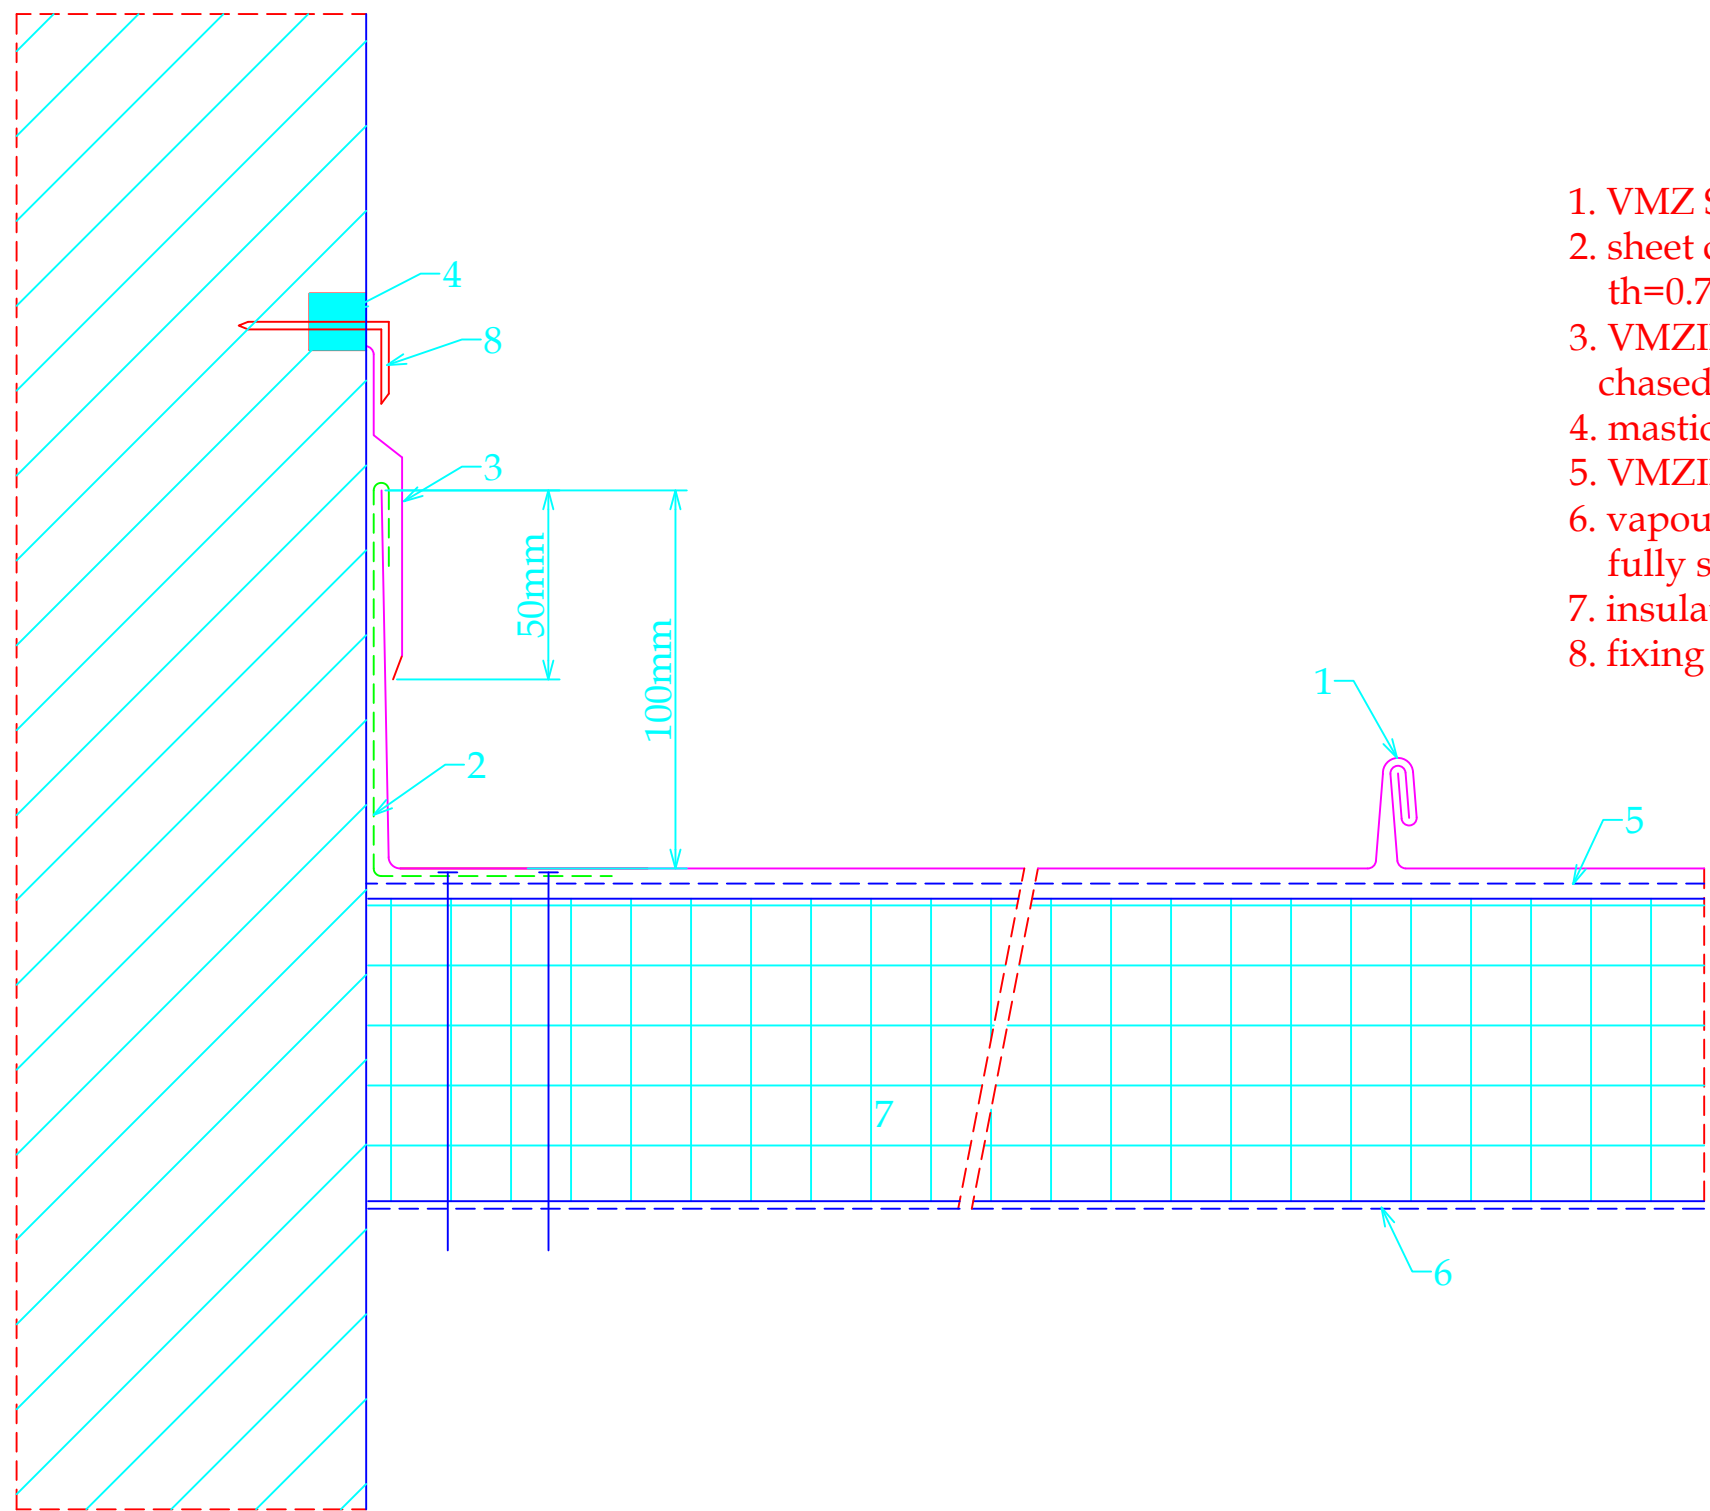

- 1. VMZ Standing Seam in VMZINC® PLUS
- 2. sheet clip in VMZINC® PLUS, th=0.7 mm, w=80 mm, 2 per m
- 3. VMZINC® PLUS stepped flashings chased into the wall
- 4. mastic sealant, compatible with VMZINC®
- 5. VMZINC Membrane
- 6. vapour barrier - type Aluminium foil with bitumen, fully supported by plywood or structural metal deck
- 7. insulation mineral wool or PIR, in accordance with specifications
- 8. fixing wedge



The confidential information in this design document is protected by intellectual property rights and is the sole property of Umicore. Any use/distribution of the design, in whole or in part, not related to the installation of Umicore products, is unauthorised and strictly prohibited.

STANDARD DETAIL

Ref : St/zr/b2 Date : 01/08/2016

This study is carried out free of charge, based on the elements in possession of the Project Support Bureau of nv Umicore sa - Building Products. The author is responsible for adaptation to the definitive characteristics of the project.

Work must be carried out in accordance with the "Guidelines for specification and installation" from the last edition of VMZINC®, produced by nv Umicore sa - Building Products

nv Umicore Building Products /Umicore Marketing Services UK Tel : 01992.822.288