


VERGE

- 1. Standing Seam VMZINC® in zinc plus
- 2. insulation mineral wool or PIR, in accordance with specifications
- 3. VMZ Slidding clip in stainless steel, (manually adapted/tranformed)
- 4. fascia VMZINC® in zinc plus
- 5. continuous edge flashing in zinc plus
- 6. wall
- 7. VMZINC Membrane
- 8. Aludex max, fully supported by plywood or structural metal deck

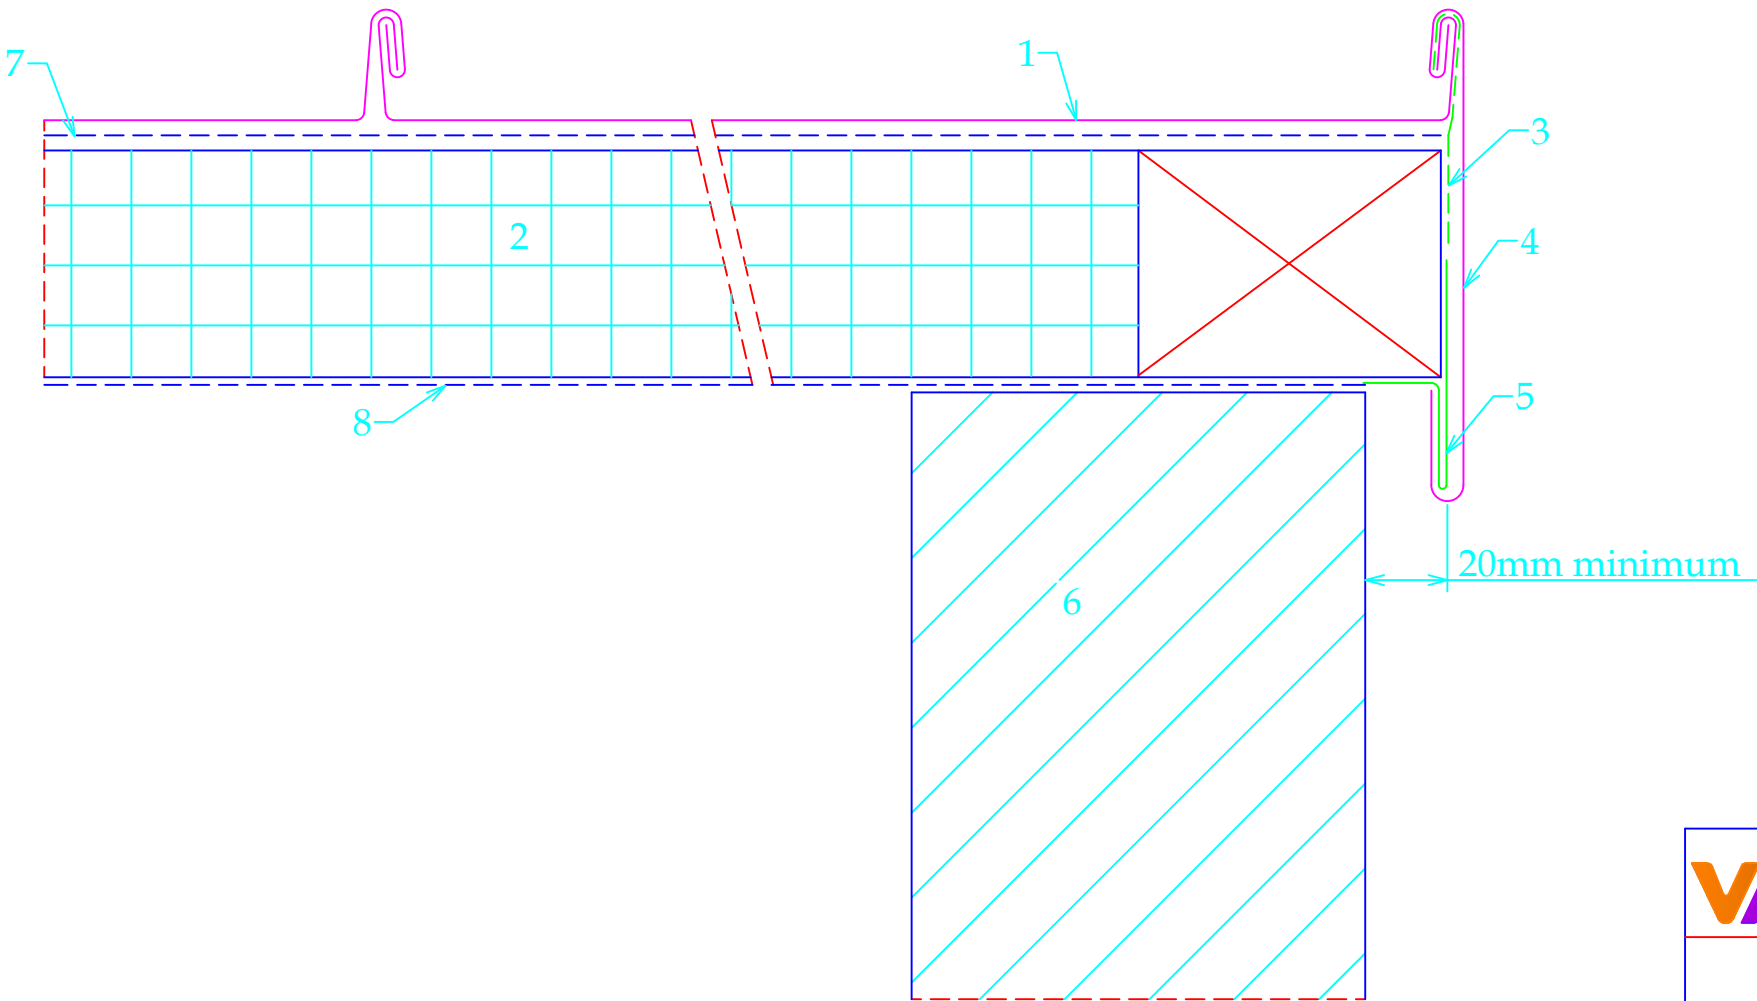

VMZINC

STANDARD DETAIL

Ref : VMZ-SN-ST-ZIJ-b1

Date : 10/2021

VM Building Solutions UK Collier House, Mead Lane, Hertford, SG13 7AX Tel: 0203.445.5640

VM BUILDING SOLUTIONS