RICHARD ROBINSON RIBA
RR ARCHITECTS
3 PACIFIC COURT, RIVERSIDE
SHOREHAM BY SEA
BN43 5AG
01273 453 634 07860 633 845
E-MAIL richard@rr-architects.co.uk

NORTH

DRAWN BY RR 03-03-15


SCALE 1:50 @A3

DRAWING NO. 15

ELEVATIONS AND SECTION AS PROPOSED

LANCING, BN15 9LY
70 St MEMBLEY AVENUE,
PROPOSED GARDEN EXTENSION

CROSS SECTION THROUGH NEW EXTENSION

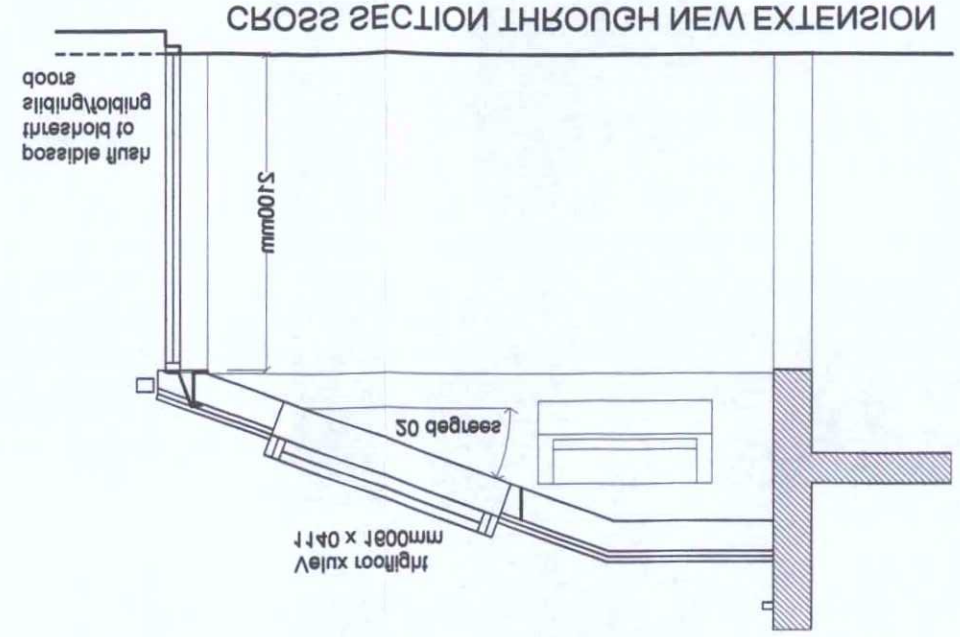





EAST ELEVATION AS PROPOSED



NORTH ELEVATION AS PROPOSED

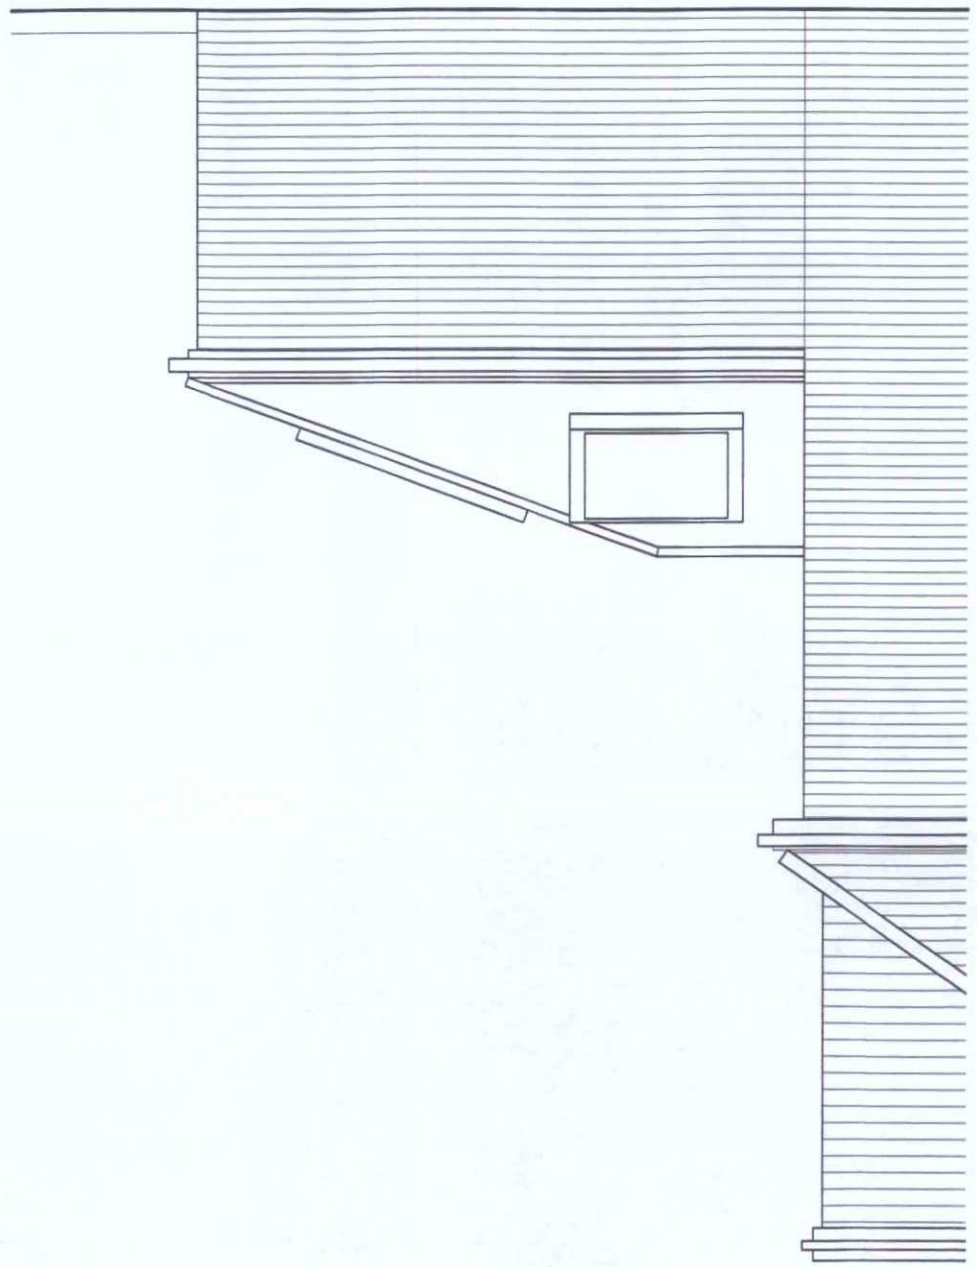

SOUTH ELEVATION AS PROPOSED

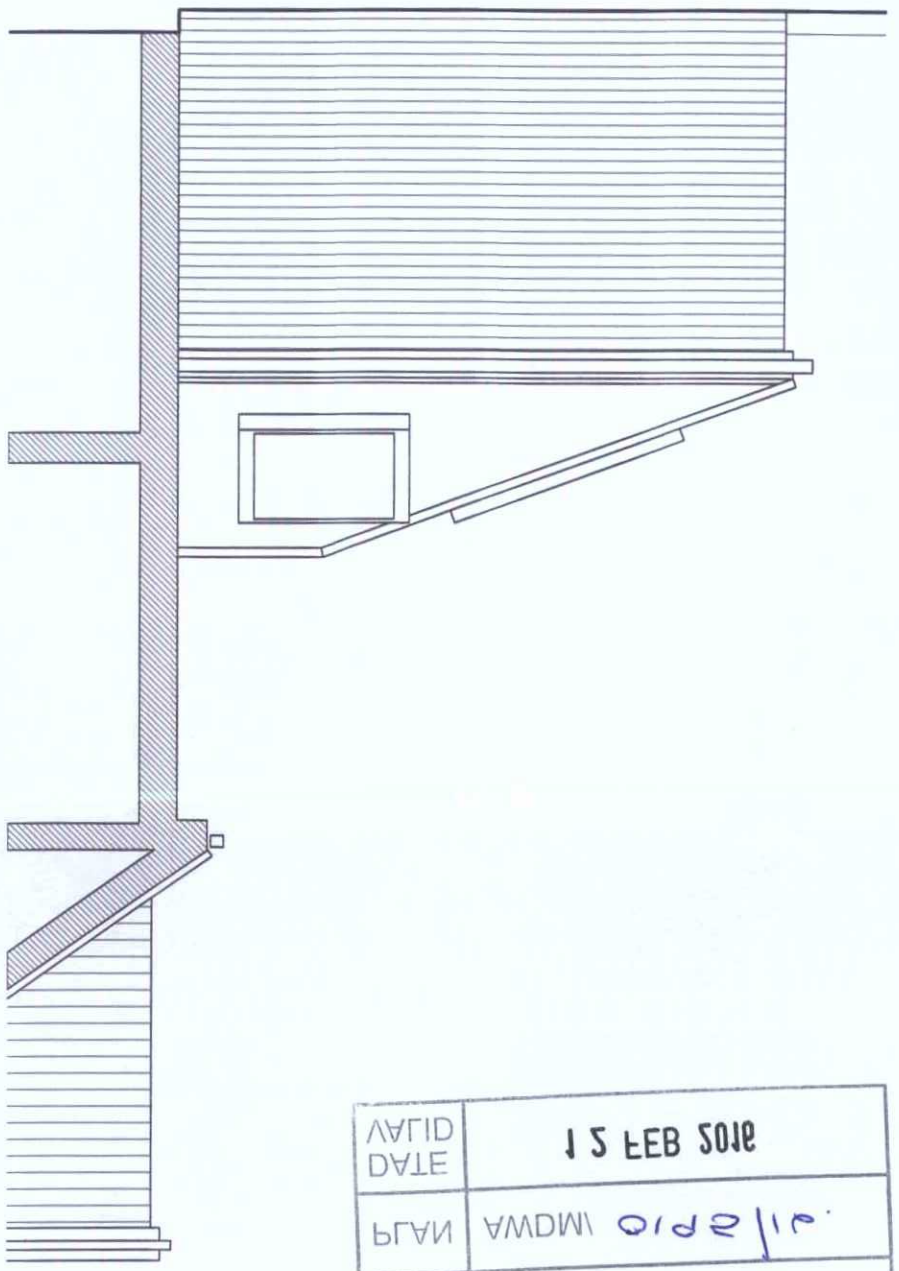

PLANNING SERVICES
ADUR & WORTHING

PLAN | AWDM/ 0128/15

VALID DATE | 15 FEB 2015