
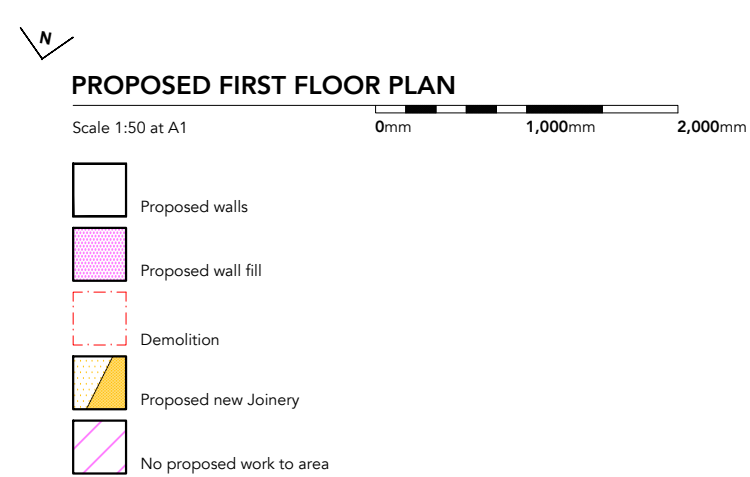


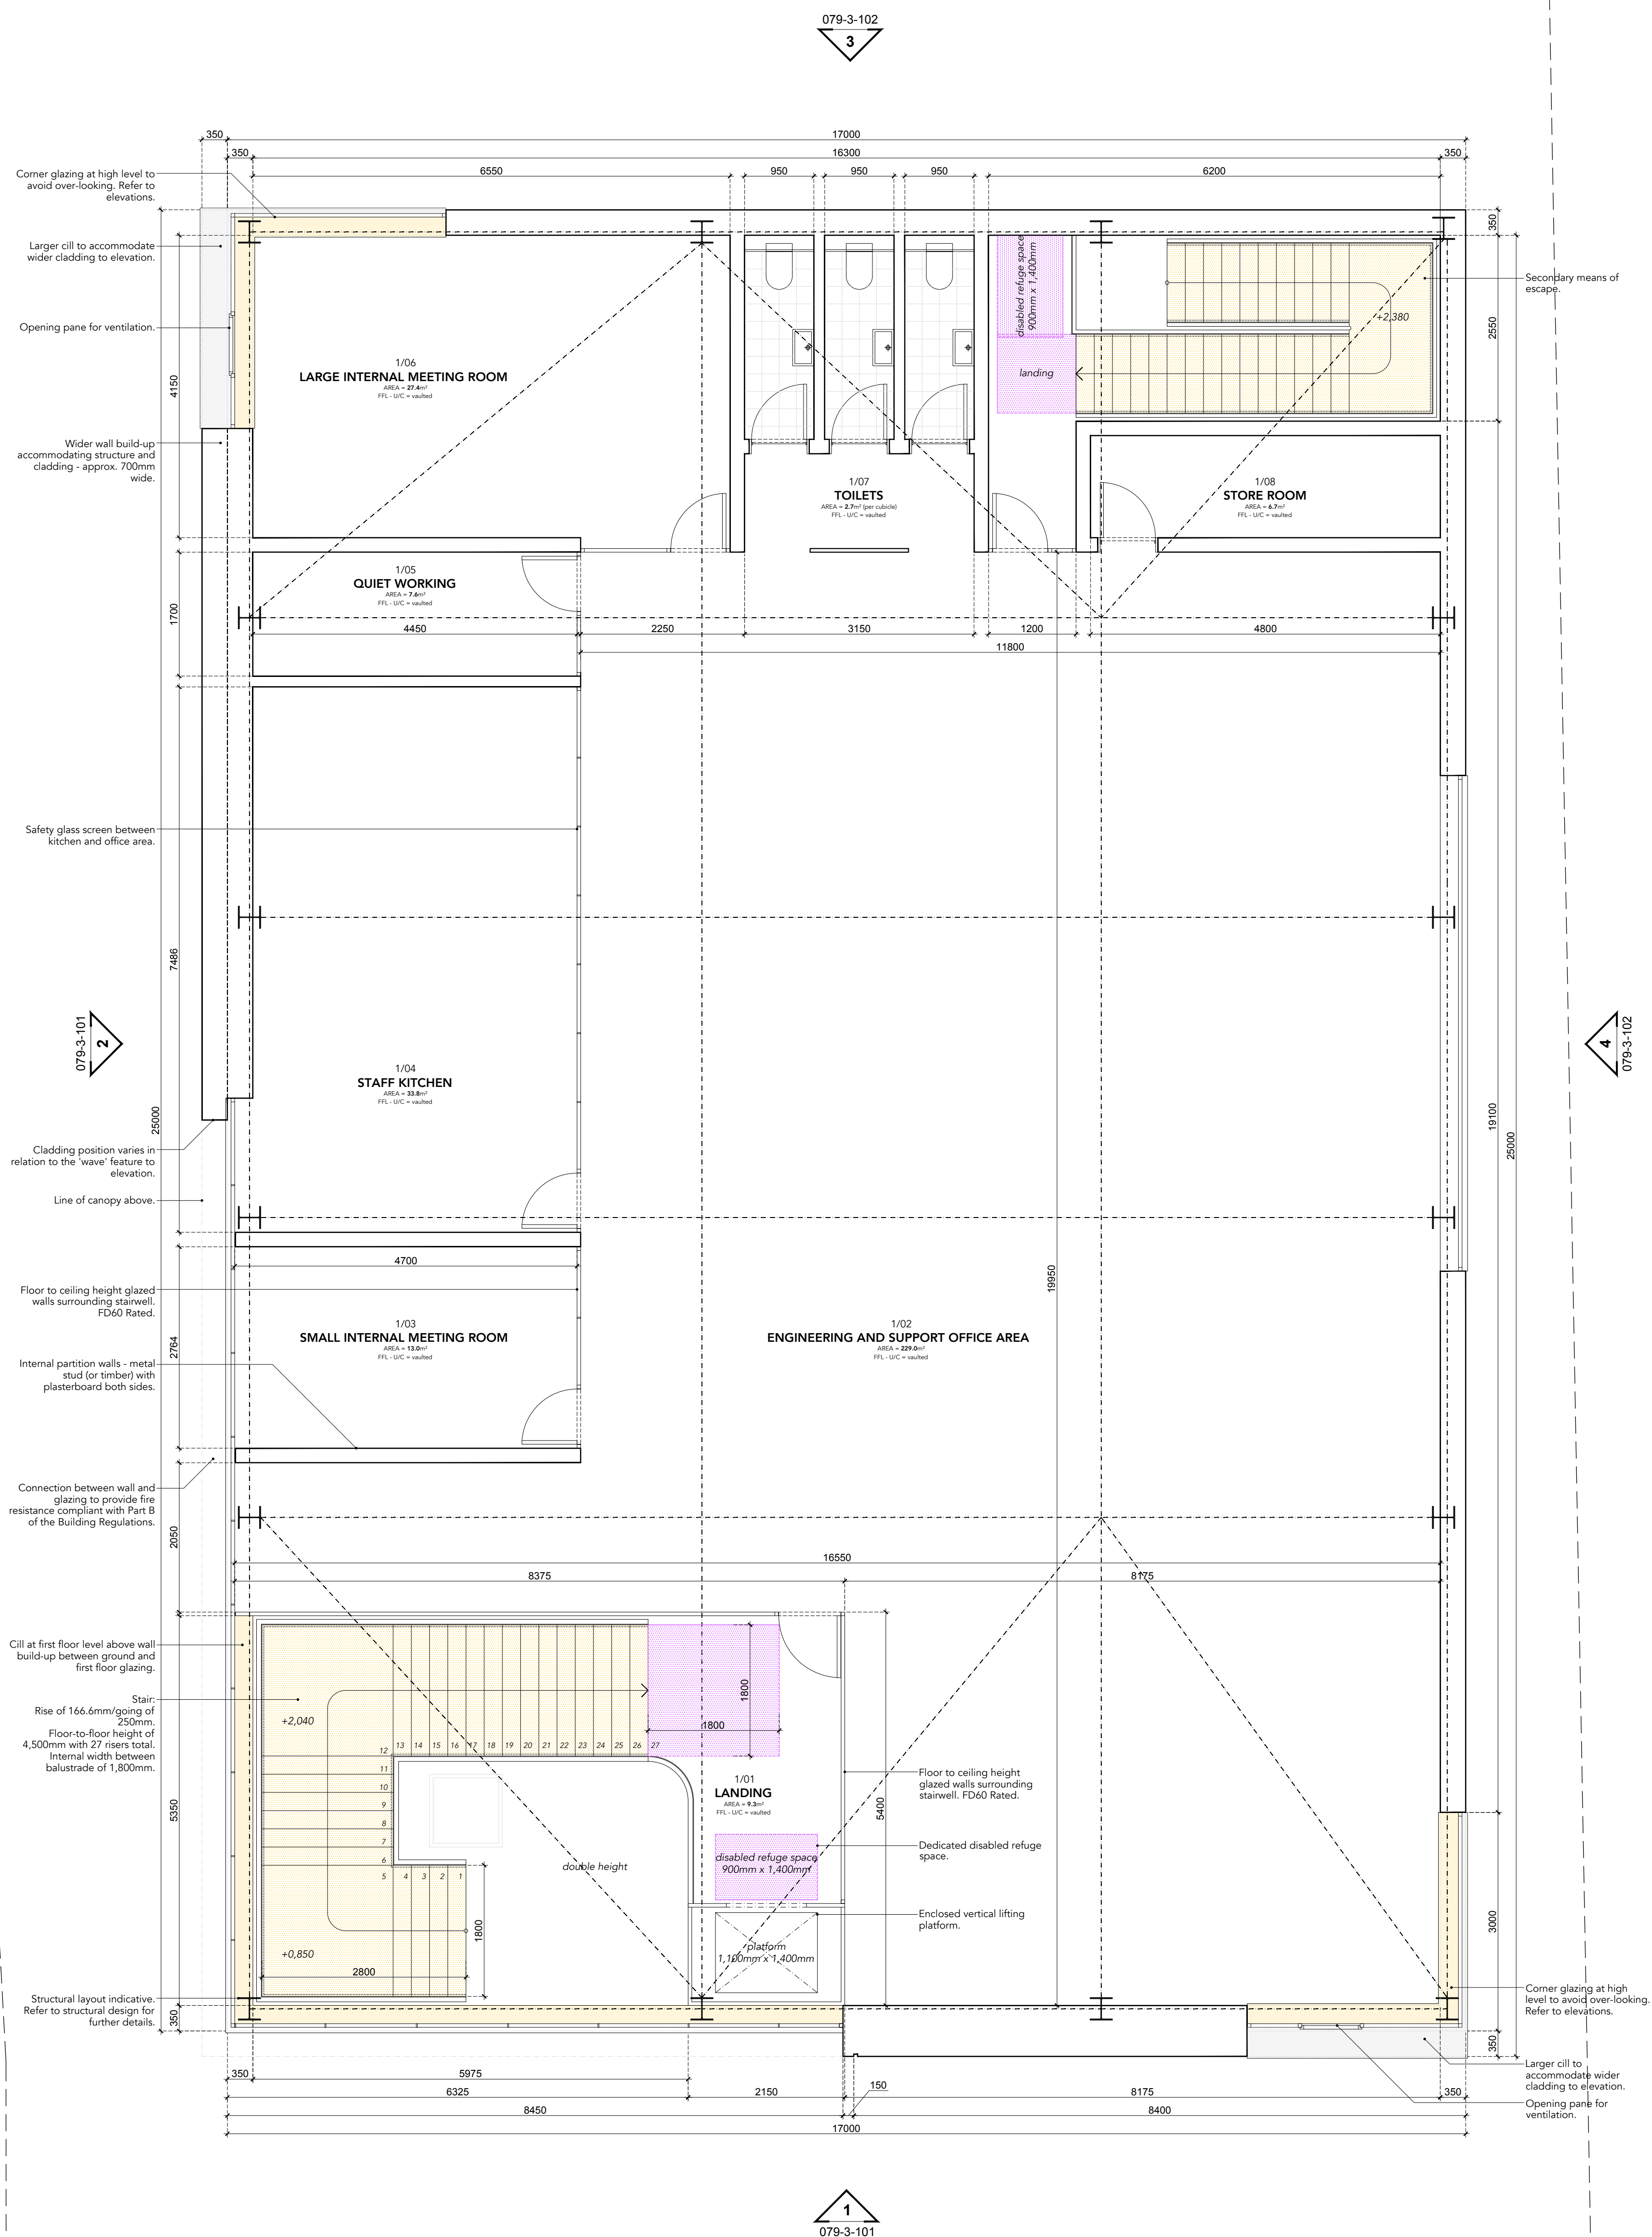

## PLANNING

Proposed first plan rev. E

079-3-002

|             |                                      |
|-------------|--------------------------------------|
| Project:    | 77 Marlborough Rd, Lancing. BN15 8UF |
| Scale:      | 1:50 at A1                           |
| Issue date: | 28/04/2026 - Rev. E - Layout amended |
| Drawn by:   | JMP                                  |

**NOTES:**  
All measurements and site conditions are to be checked prior to the preparation of drawings or commencement of works. This drawing belongs to James Patterson Architects Ltd. and is protected by the Copyright, Designs and Patents Act, 1998.

James Patterson Architects Ltd.  
info@jp-architects.co.uk  
01273 751158  
www.jp-architects.co.uk