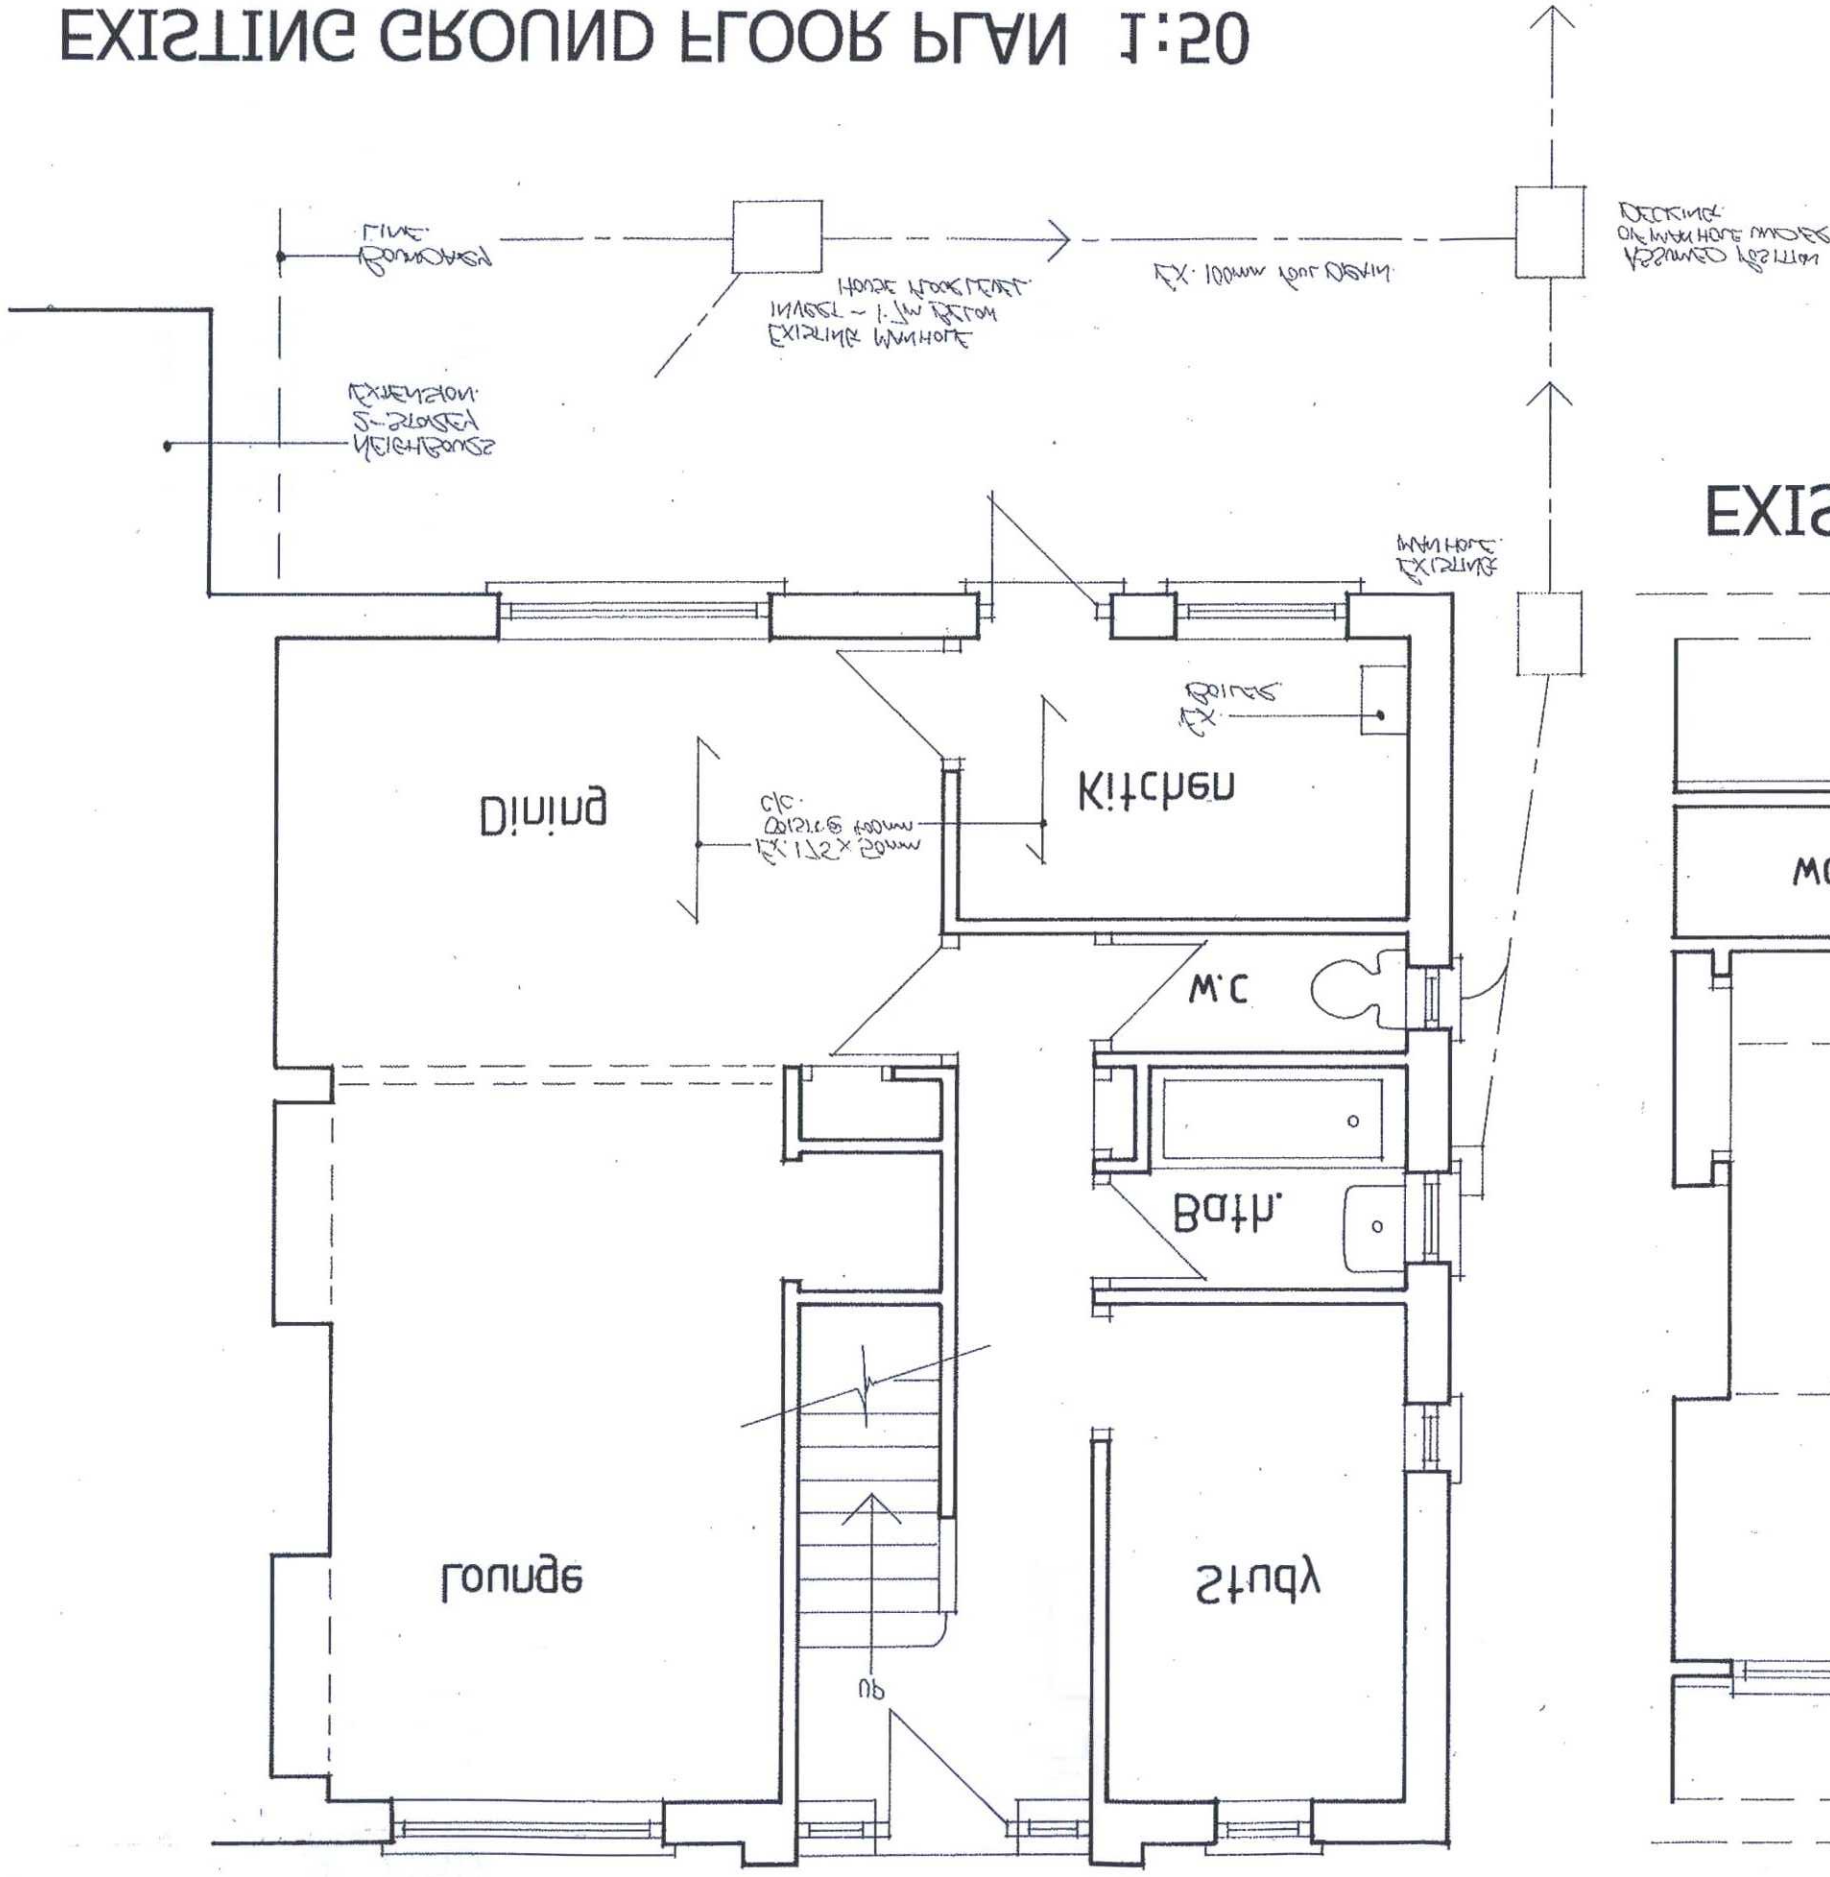


Dining
Kitchen
W.C
Bath.
Lounge
Study
