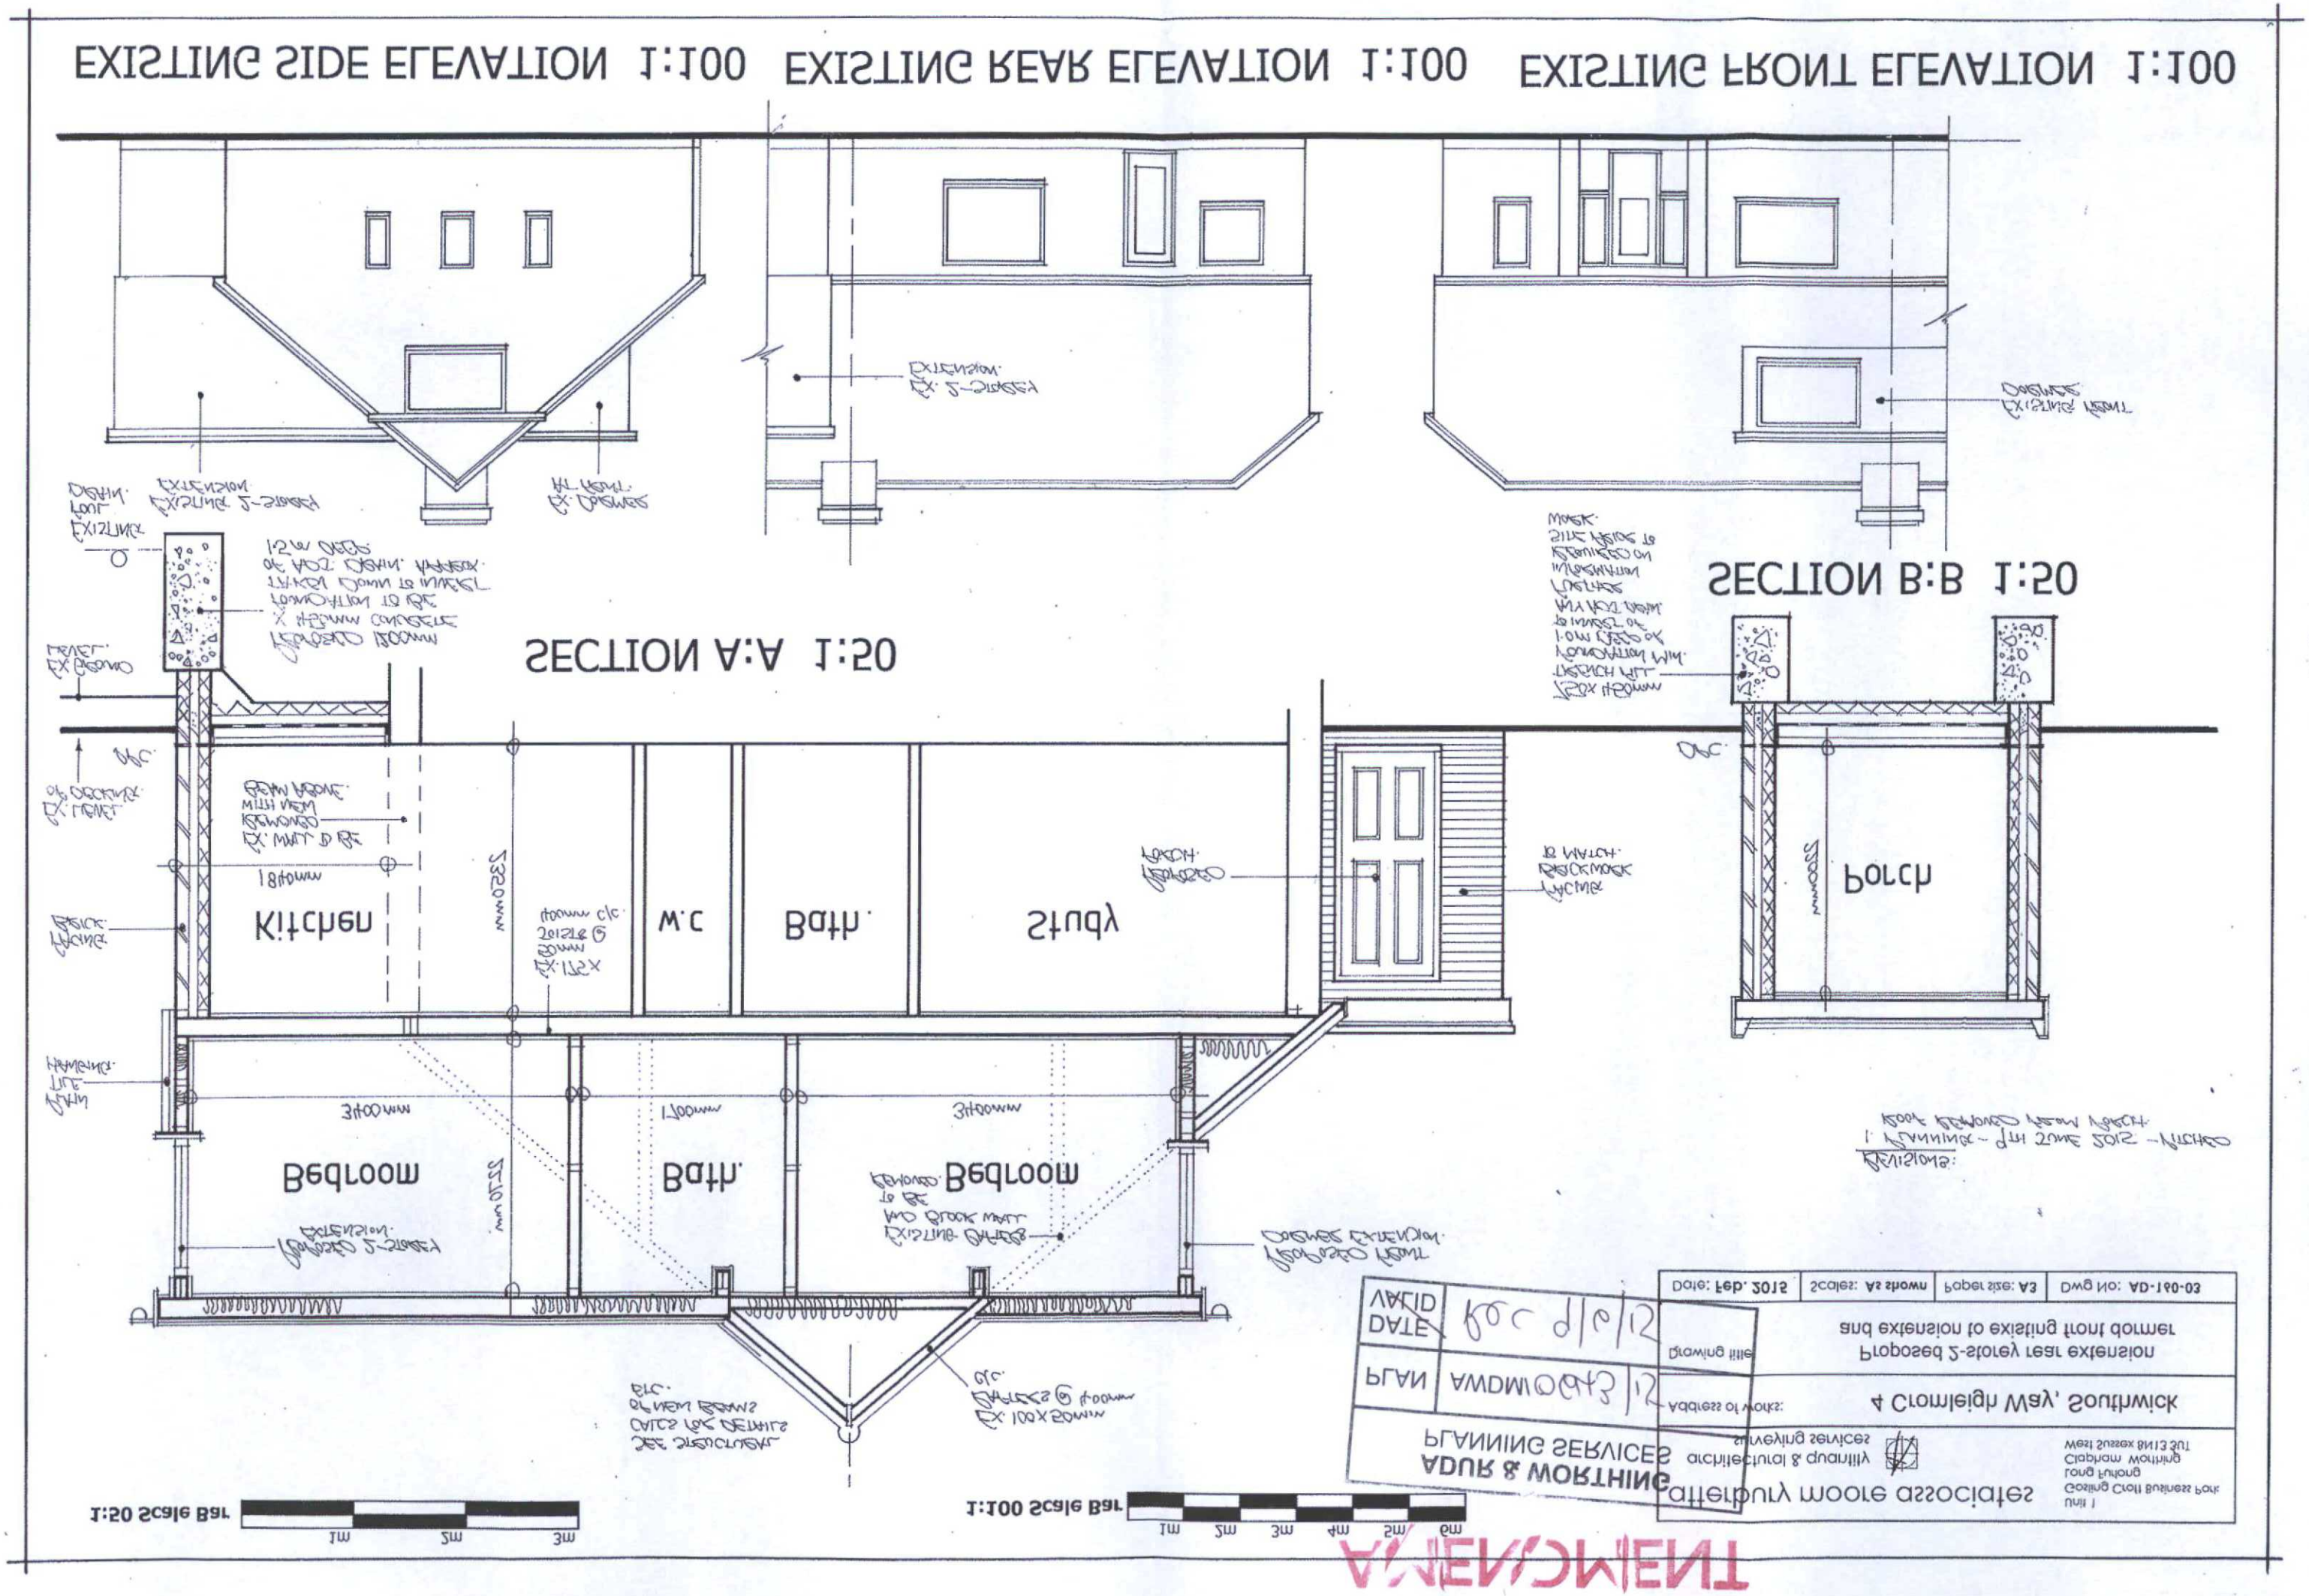
EXISTING SIDE ELEVATION 1:100
EXISTING REAR ELEVATION 1:100
EXISTING FRONT ELEVATION 1:100
SECTION A:A 1:50
SECTION B:B 1:50
Kitchen
W.C
Bath
Study
Porch
Bedroom
Bath
Bedroom
1:50 Scale Bar
1:100 Scale Bar
1m
2m
3m
4m
5m
6m
ADUR & WORTHING
PLANNING SERVICES
PLAN
AWDM/0643/12
DATE
VALID
Date: Feb. 2012
Scales: As shown
Paper size: A3
Dwg No: AD-160-03
Proposed 2-storey rear extension
and extension to existing front dormer
Drawing title
Address of works:
4 Cromleigh Way, Southwick
Unit 1
Gosling Croft Business Park
Long Furlong
Clapham Worthing
West Sussex BN13 3UT
Catterbury Moore associates
architectural & quantity
surveying services
ANNENCMENT