
| | | | |
|---|---|---|---|
| Date: Feb. 2015 | Scale: As shown | Paper size: A3 | Dwg No: AD-150-04 |

Drawing title: Proposed 2-storey rear extension and extension to existing front dormer

Address of works: 4 Cromleigh Way, Southwick


attention moore associates
architectural & drawing surveying services
Clapham Worthing
West Sussex BN13 3JU


# PROPOSED FIRST FLOOR PLAN 1:50

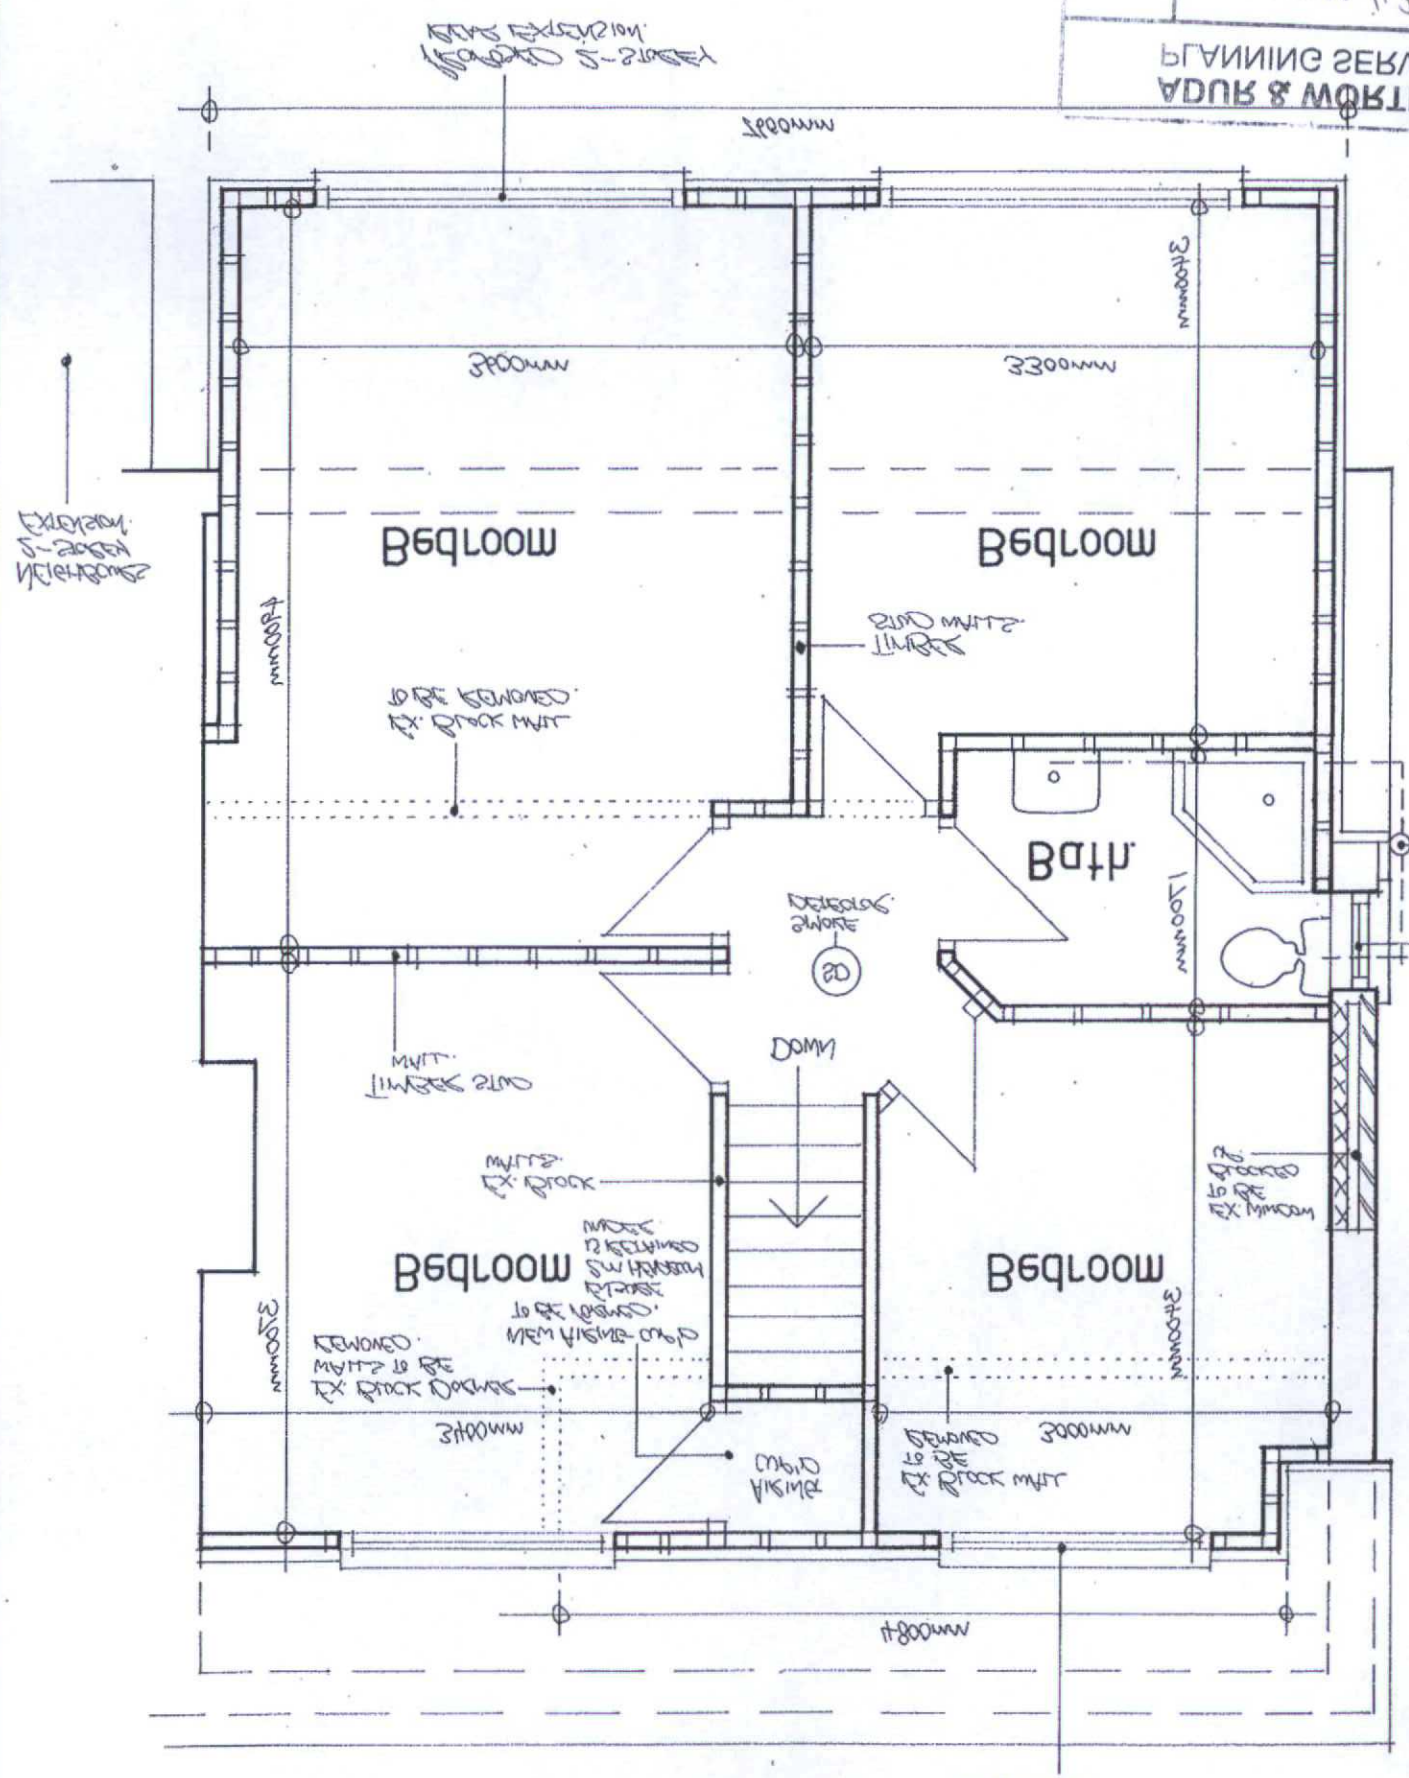


# SITE PLAN 1:200


1:200 Scale Bar
10m
20m
30m
Overhill
Crowmeir
Parking
Front
Rear
Side
Side
Rear
