Date: Feb. 2012	Scale: As shown	Paper size: A3	Dwg No: AD-180-03


Drawing title: Proposed 2-storey rear extension and external alterations to existing front dormer

Address of work: 4 Cromleigh Way, Southwick


attehpriy moore associates
architectural & drawing surveying services
Unit 1
Gosling Croft Business Park
Road From
Clapham Worthing
West Sussex BN13 3UL

1:100 Scale Bar
1m 2m 3m 4m 5m 6m

PROPOSED REAR ELEVATION 1:100

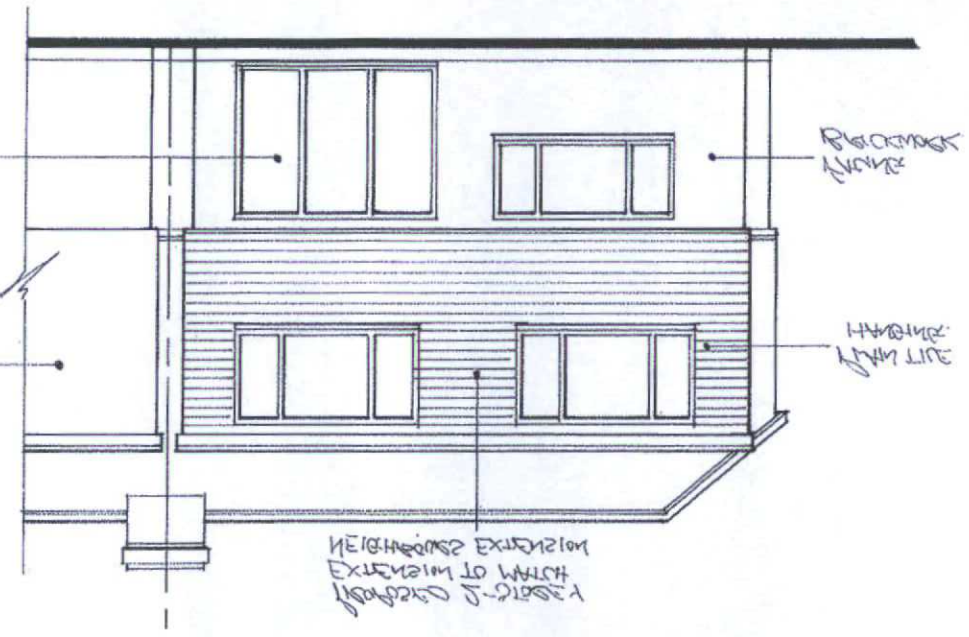


PROPOSED SIDE ELEVATION 1:100

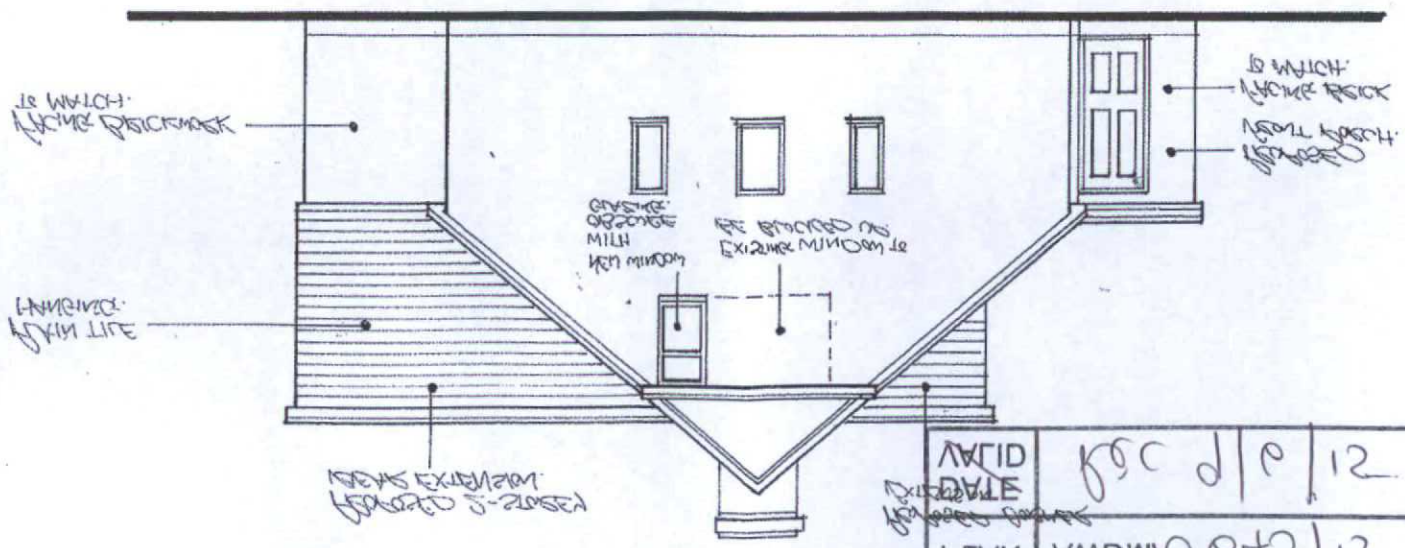



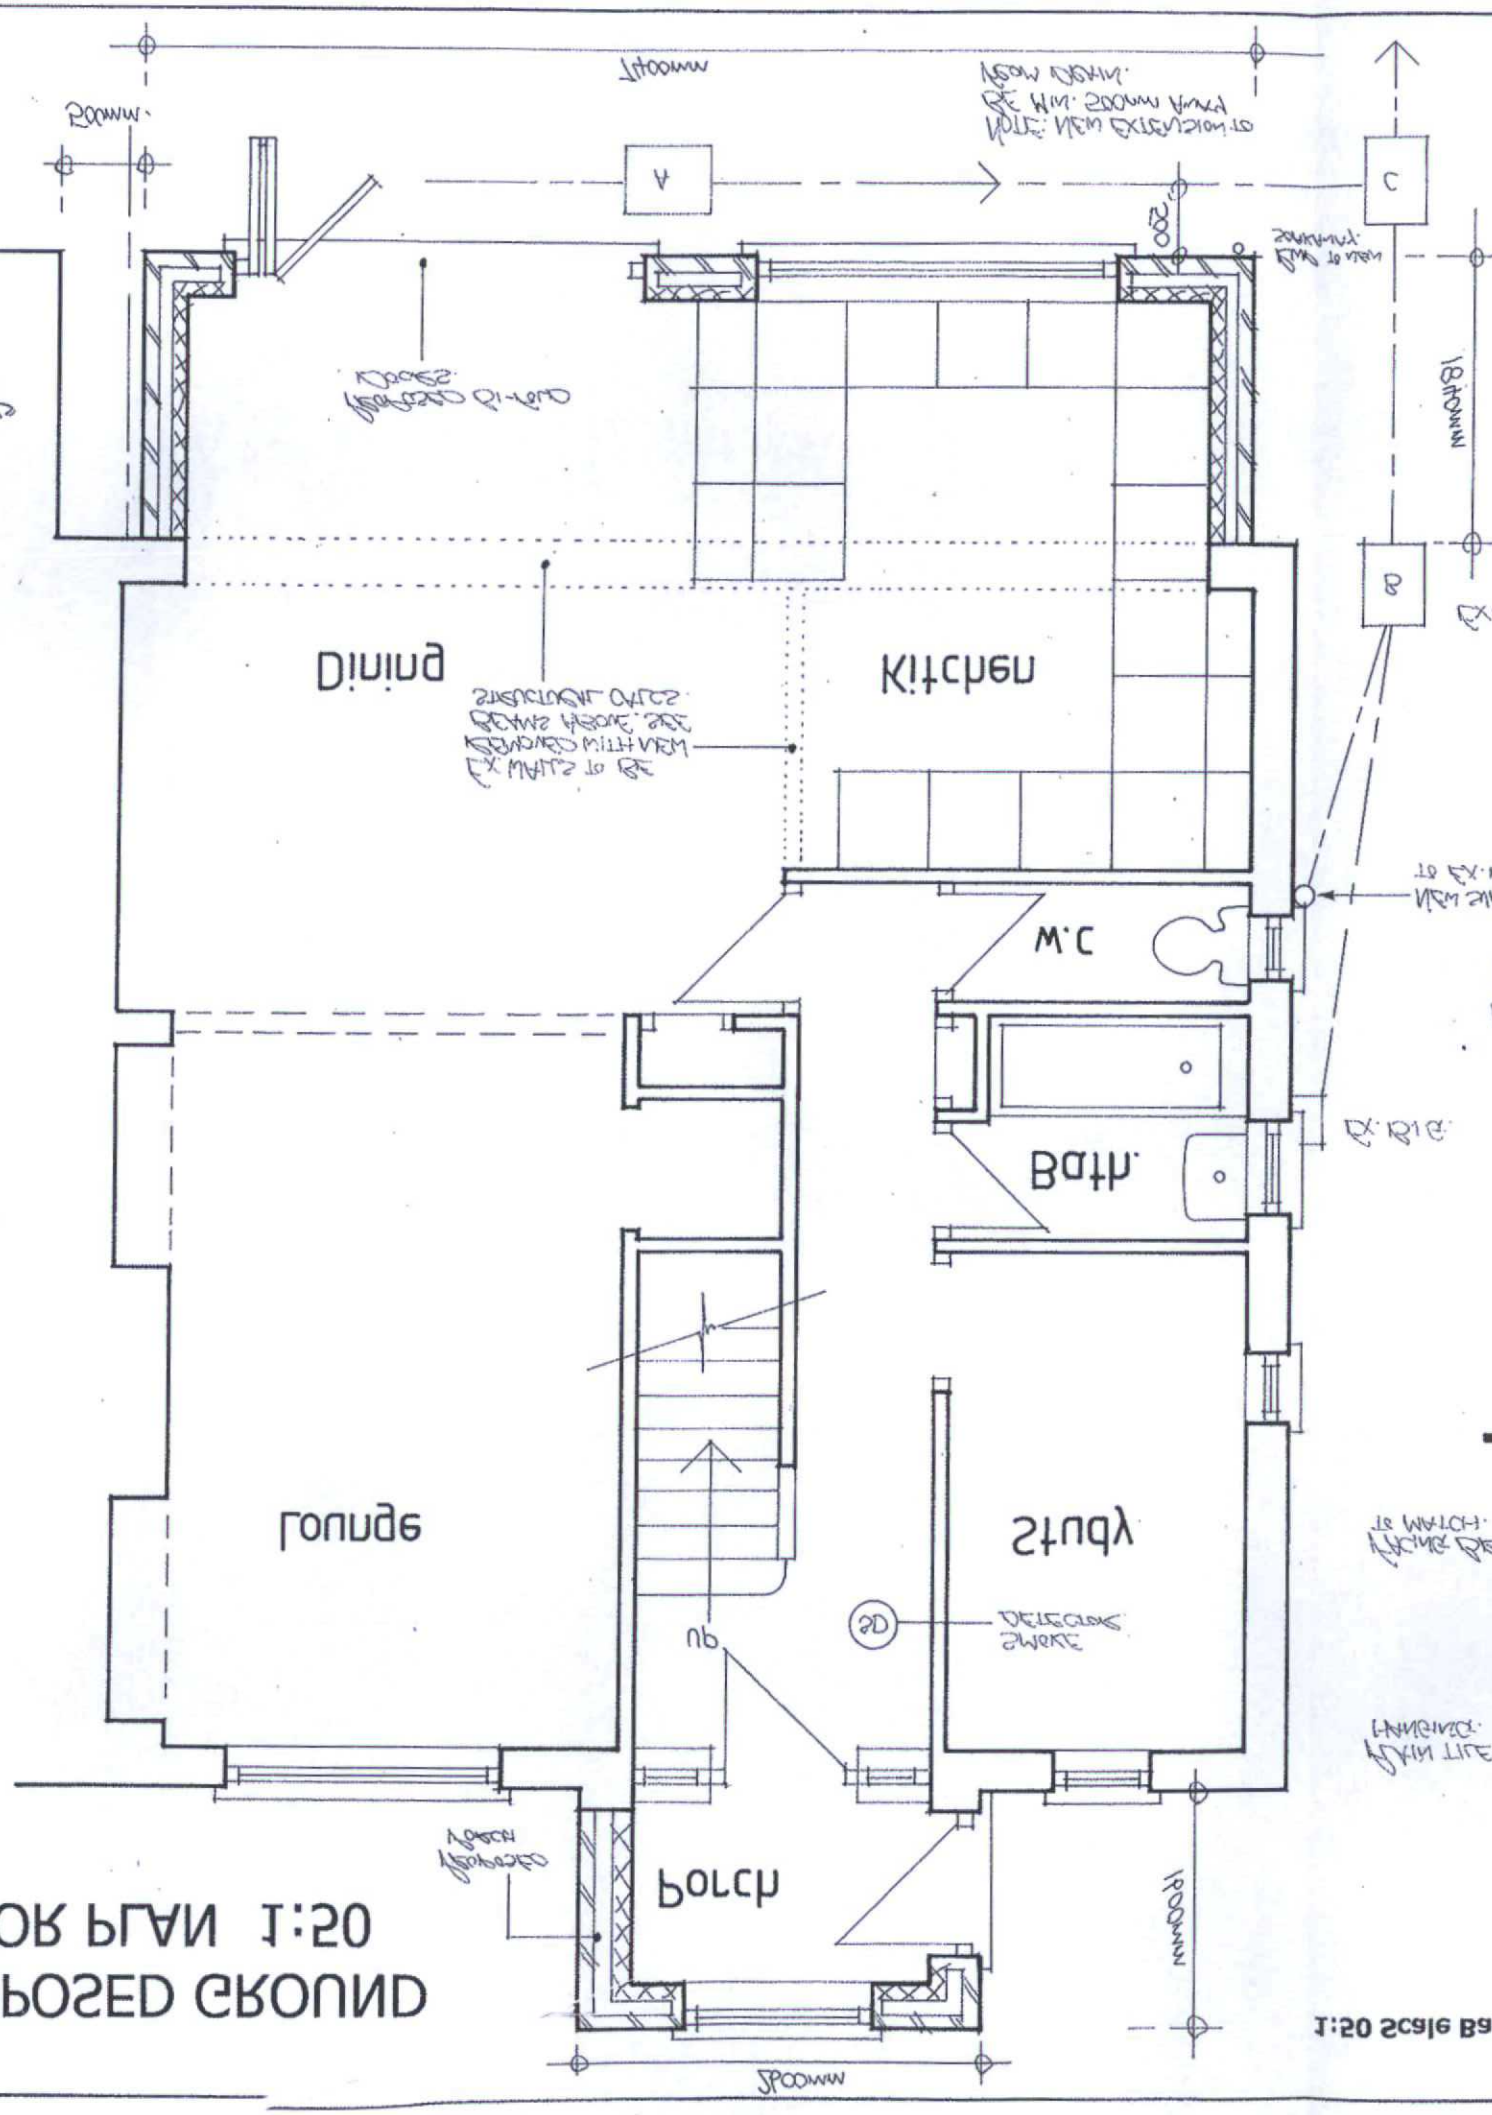
Lounge
Porch
Study
Bath
W.C
Kitchen
Dining
