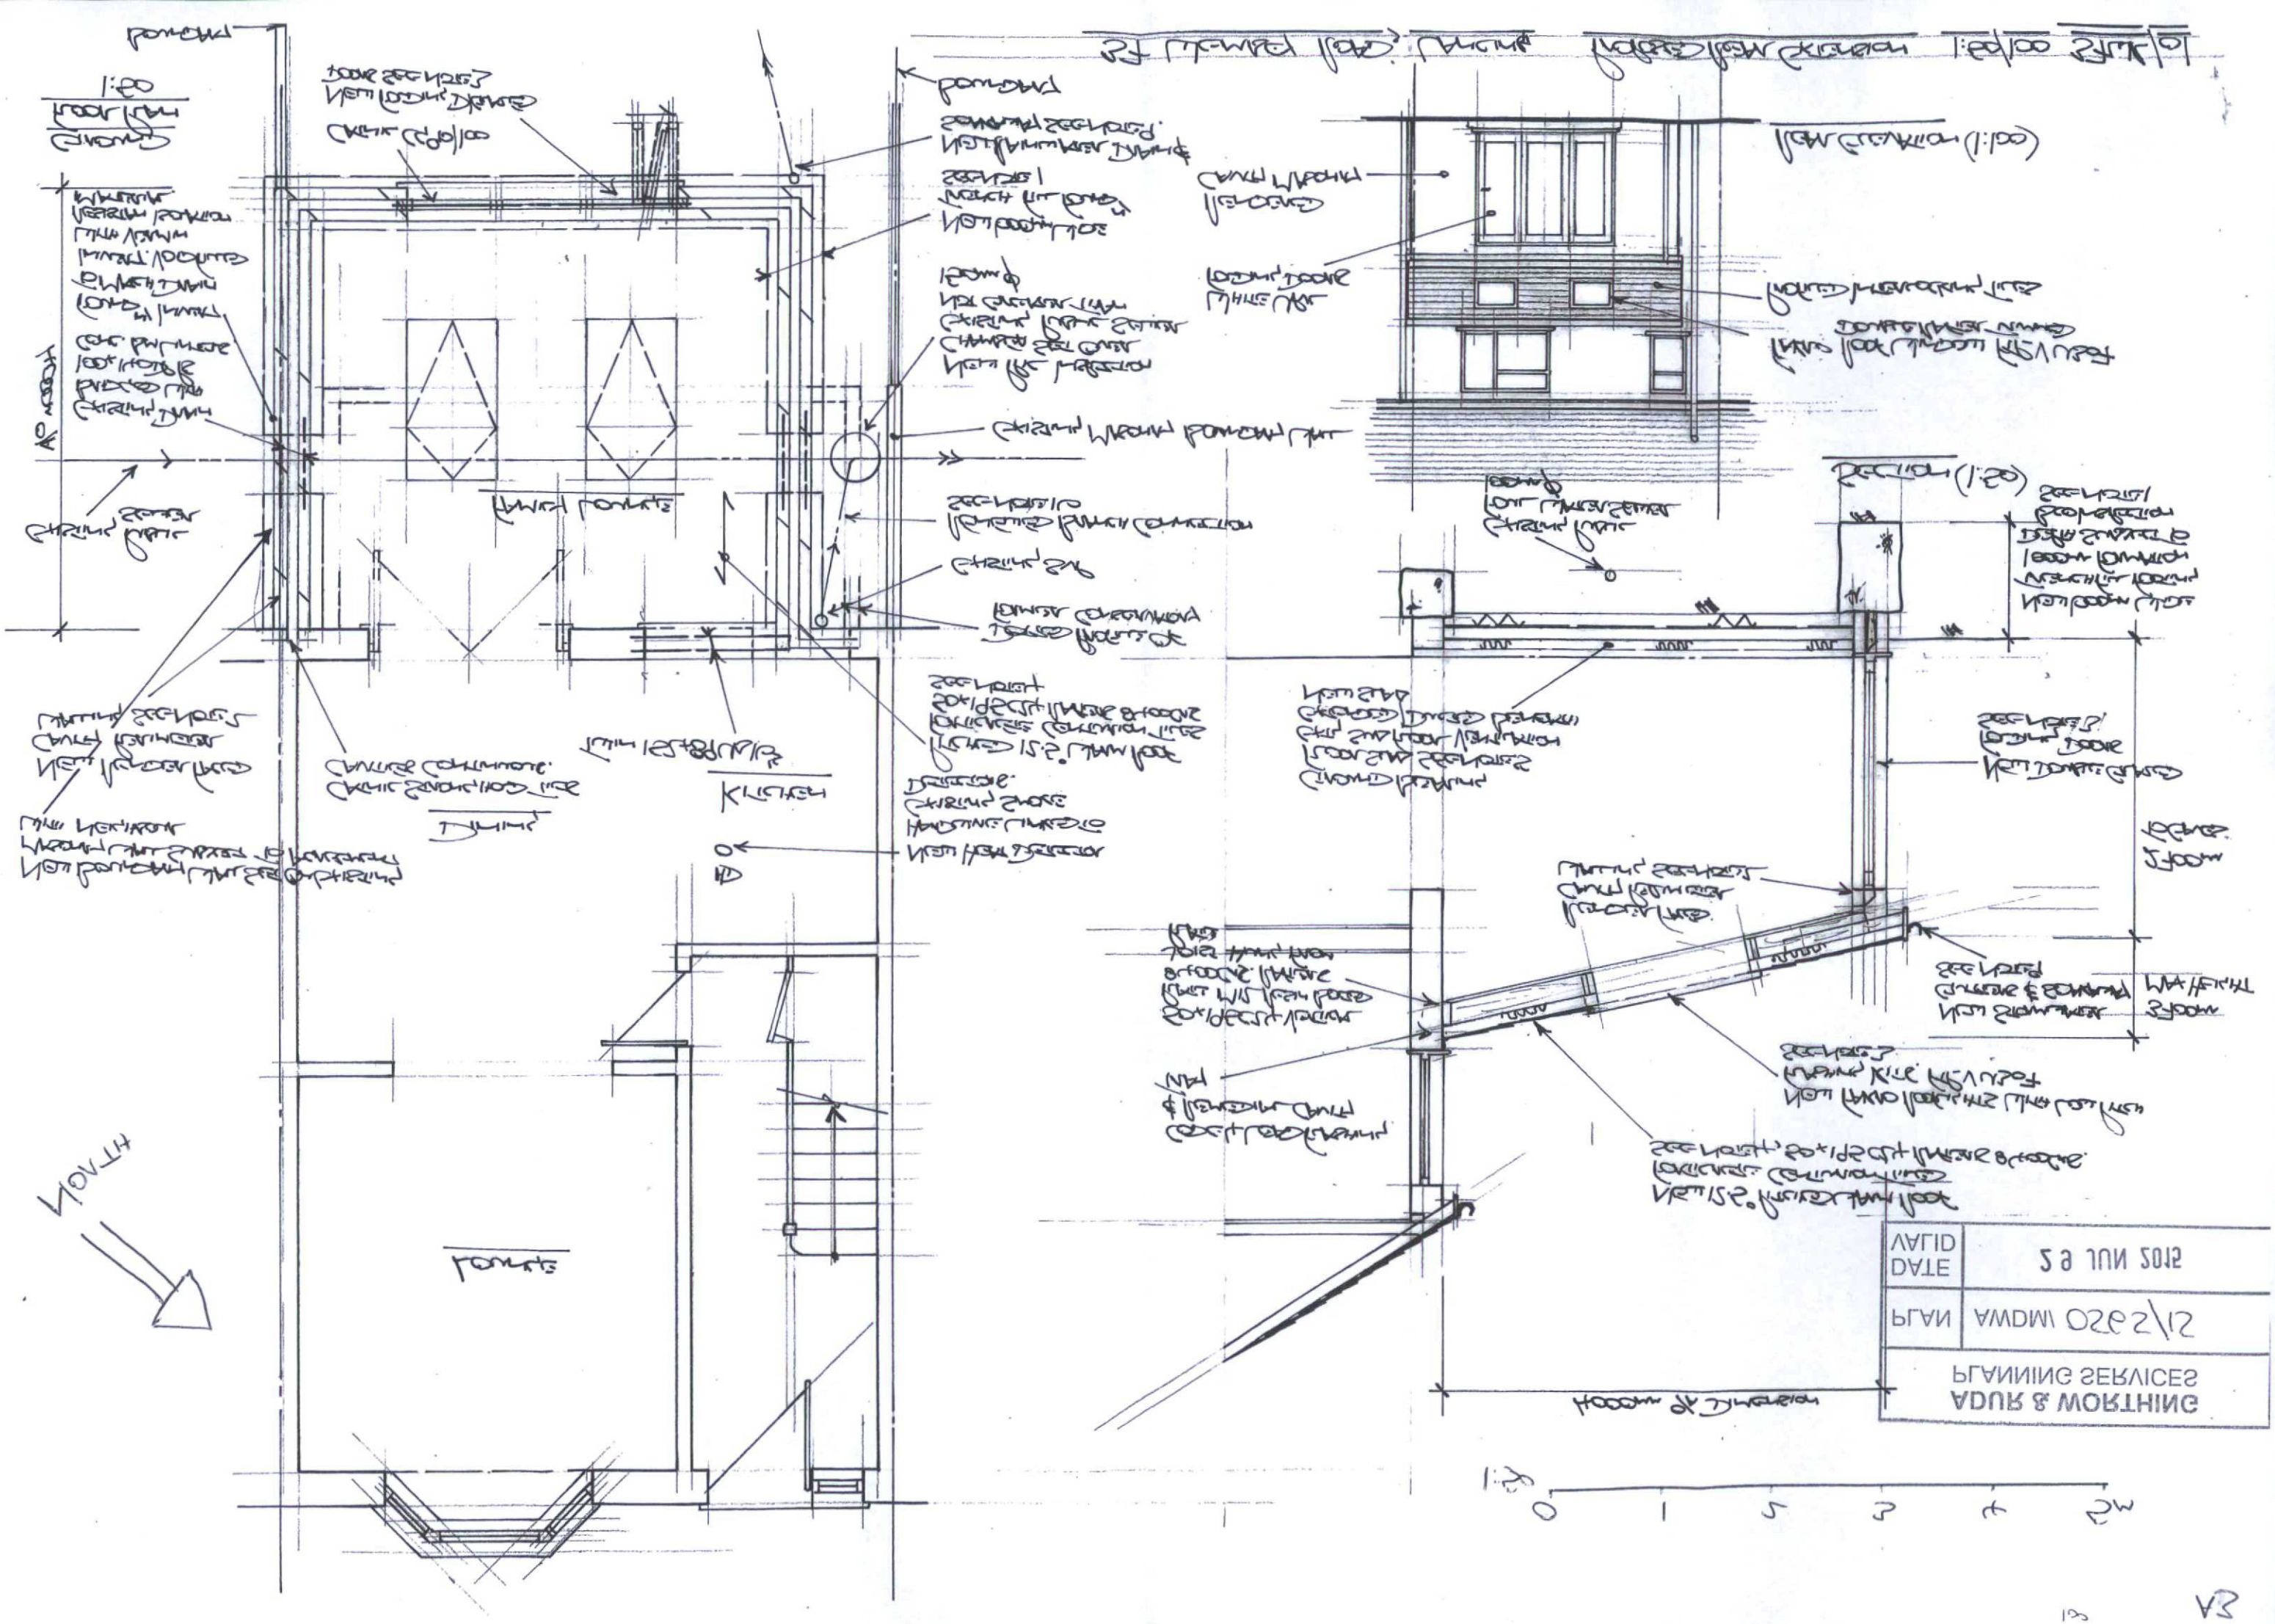

ADUR & WORTHING
PLANNING SERVICES
PLAN
AWDM/0292/12
DATE
VALID