

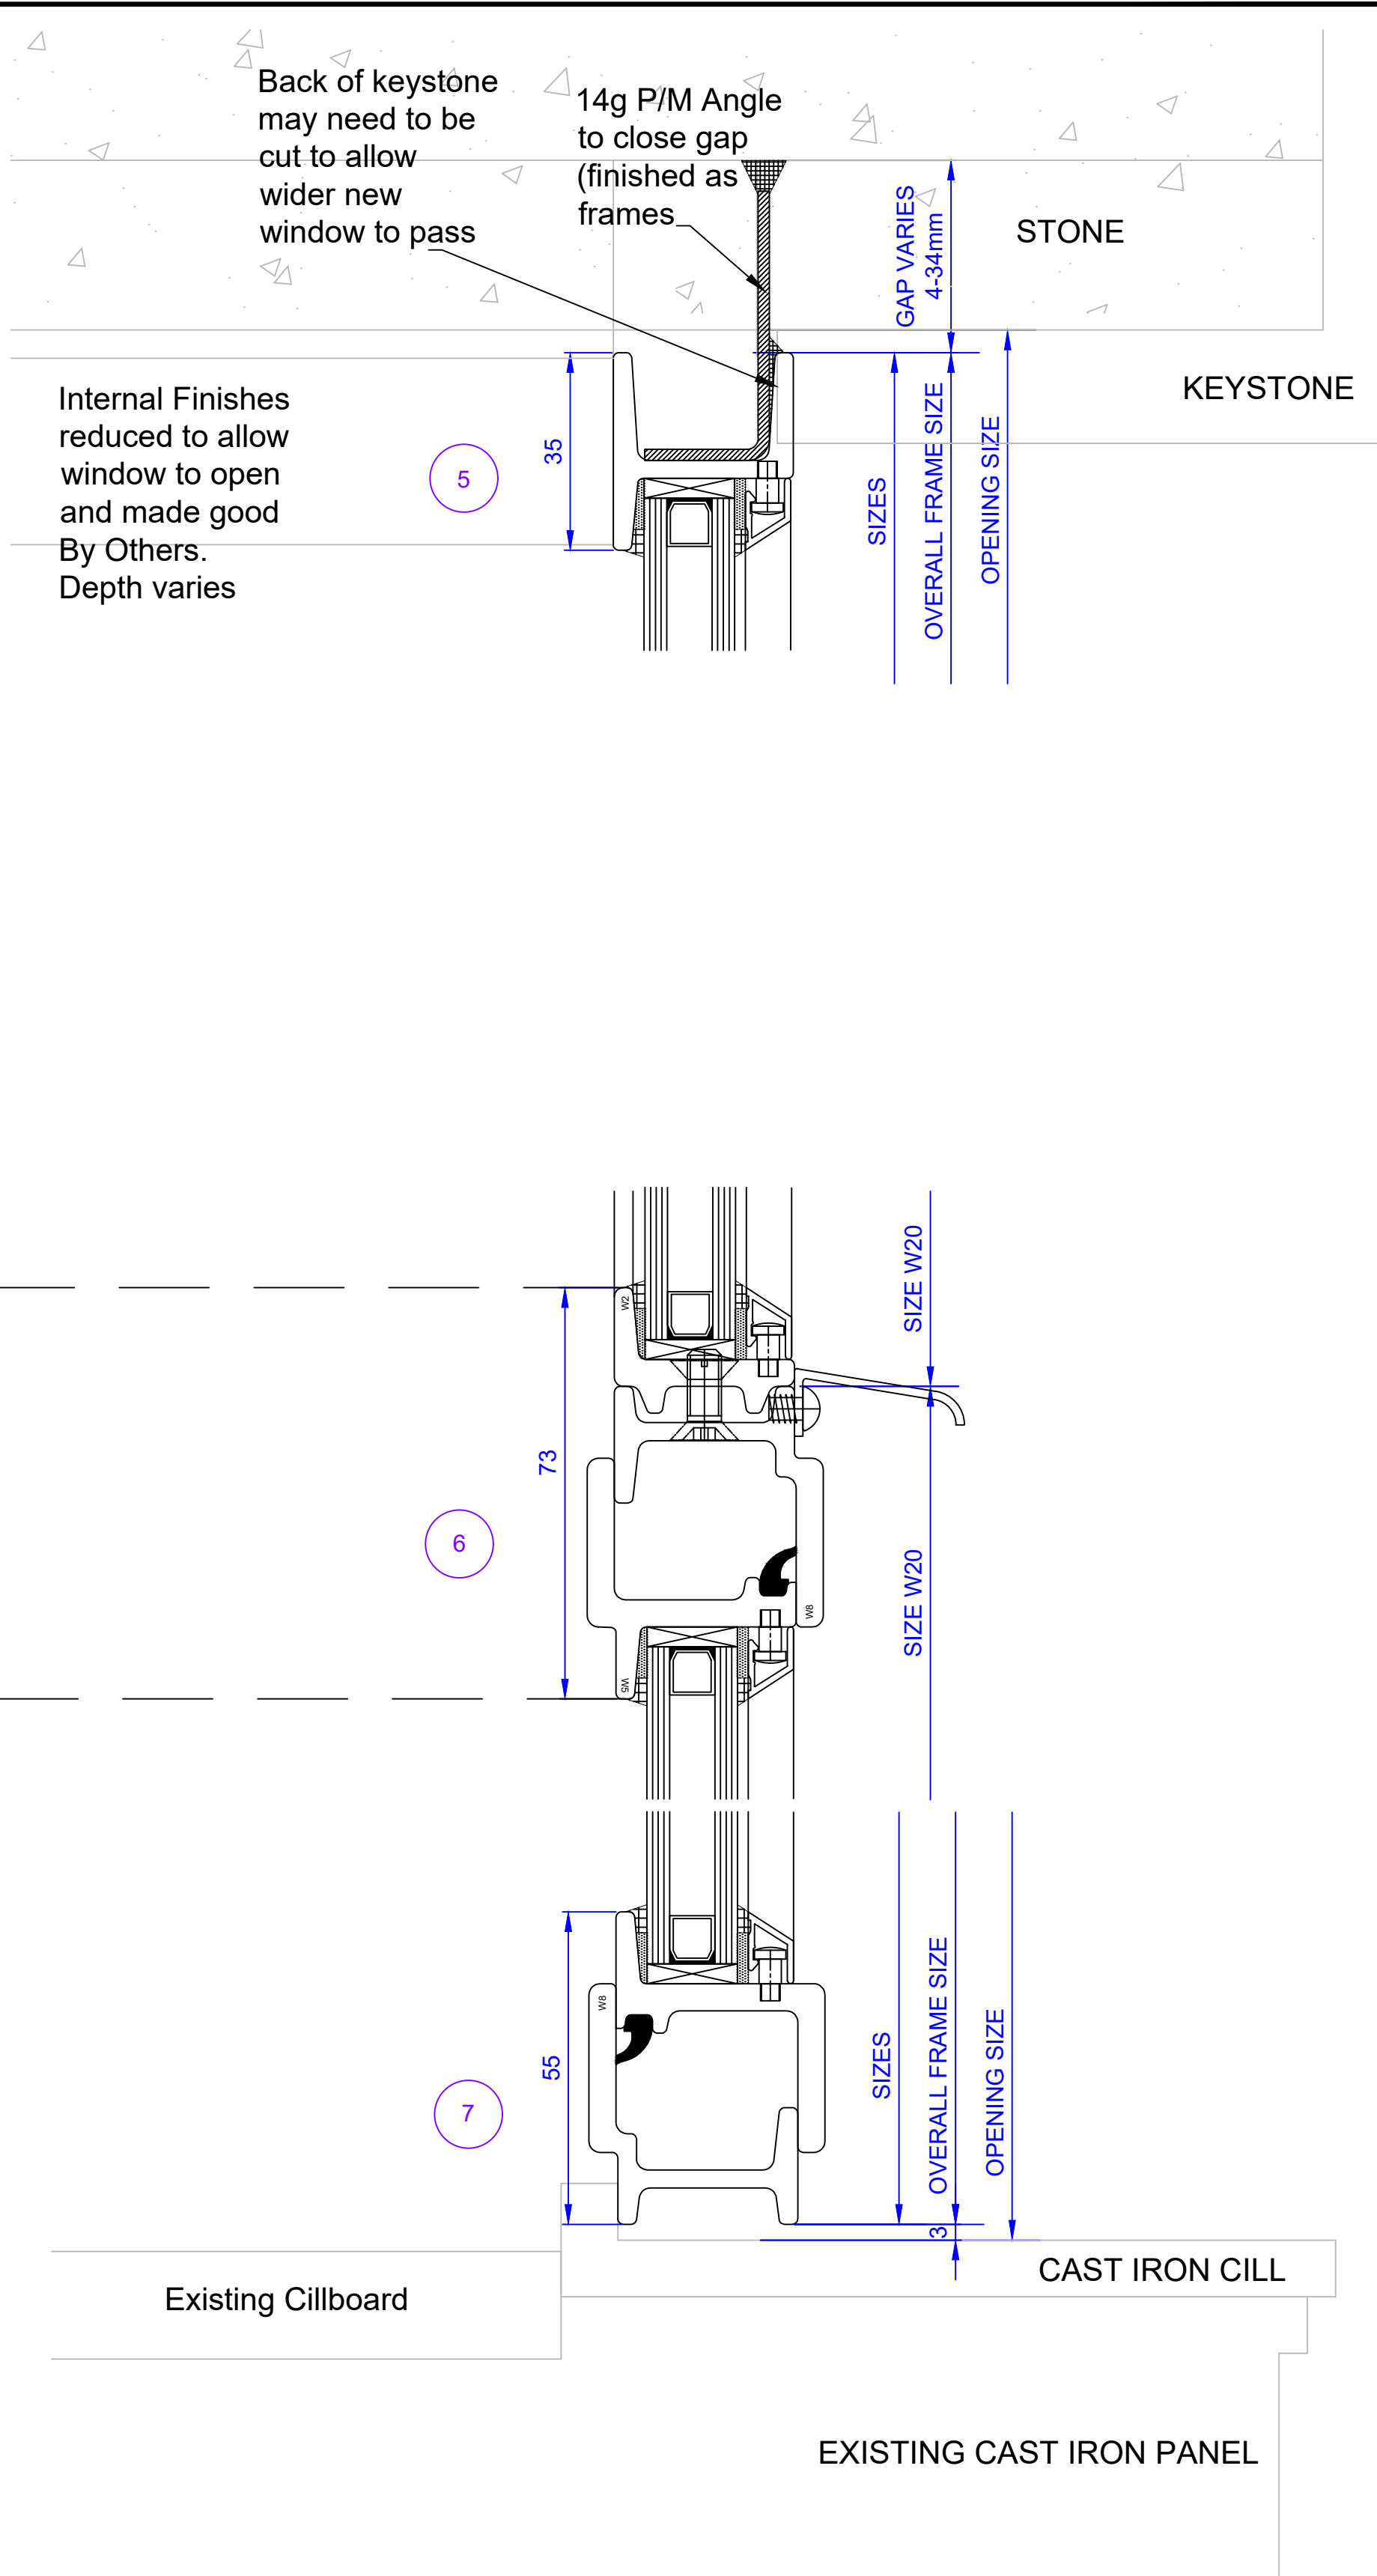


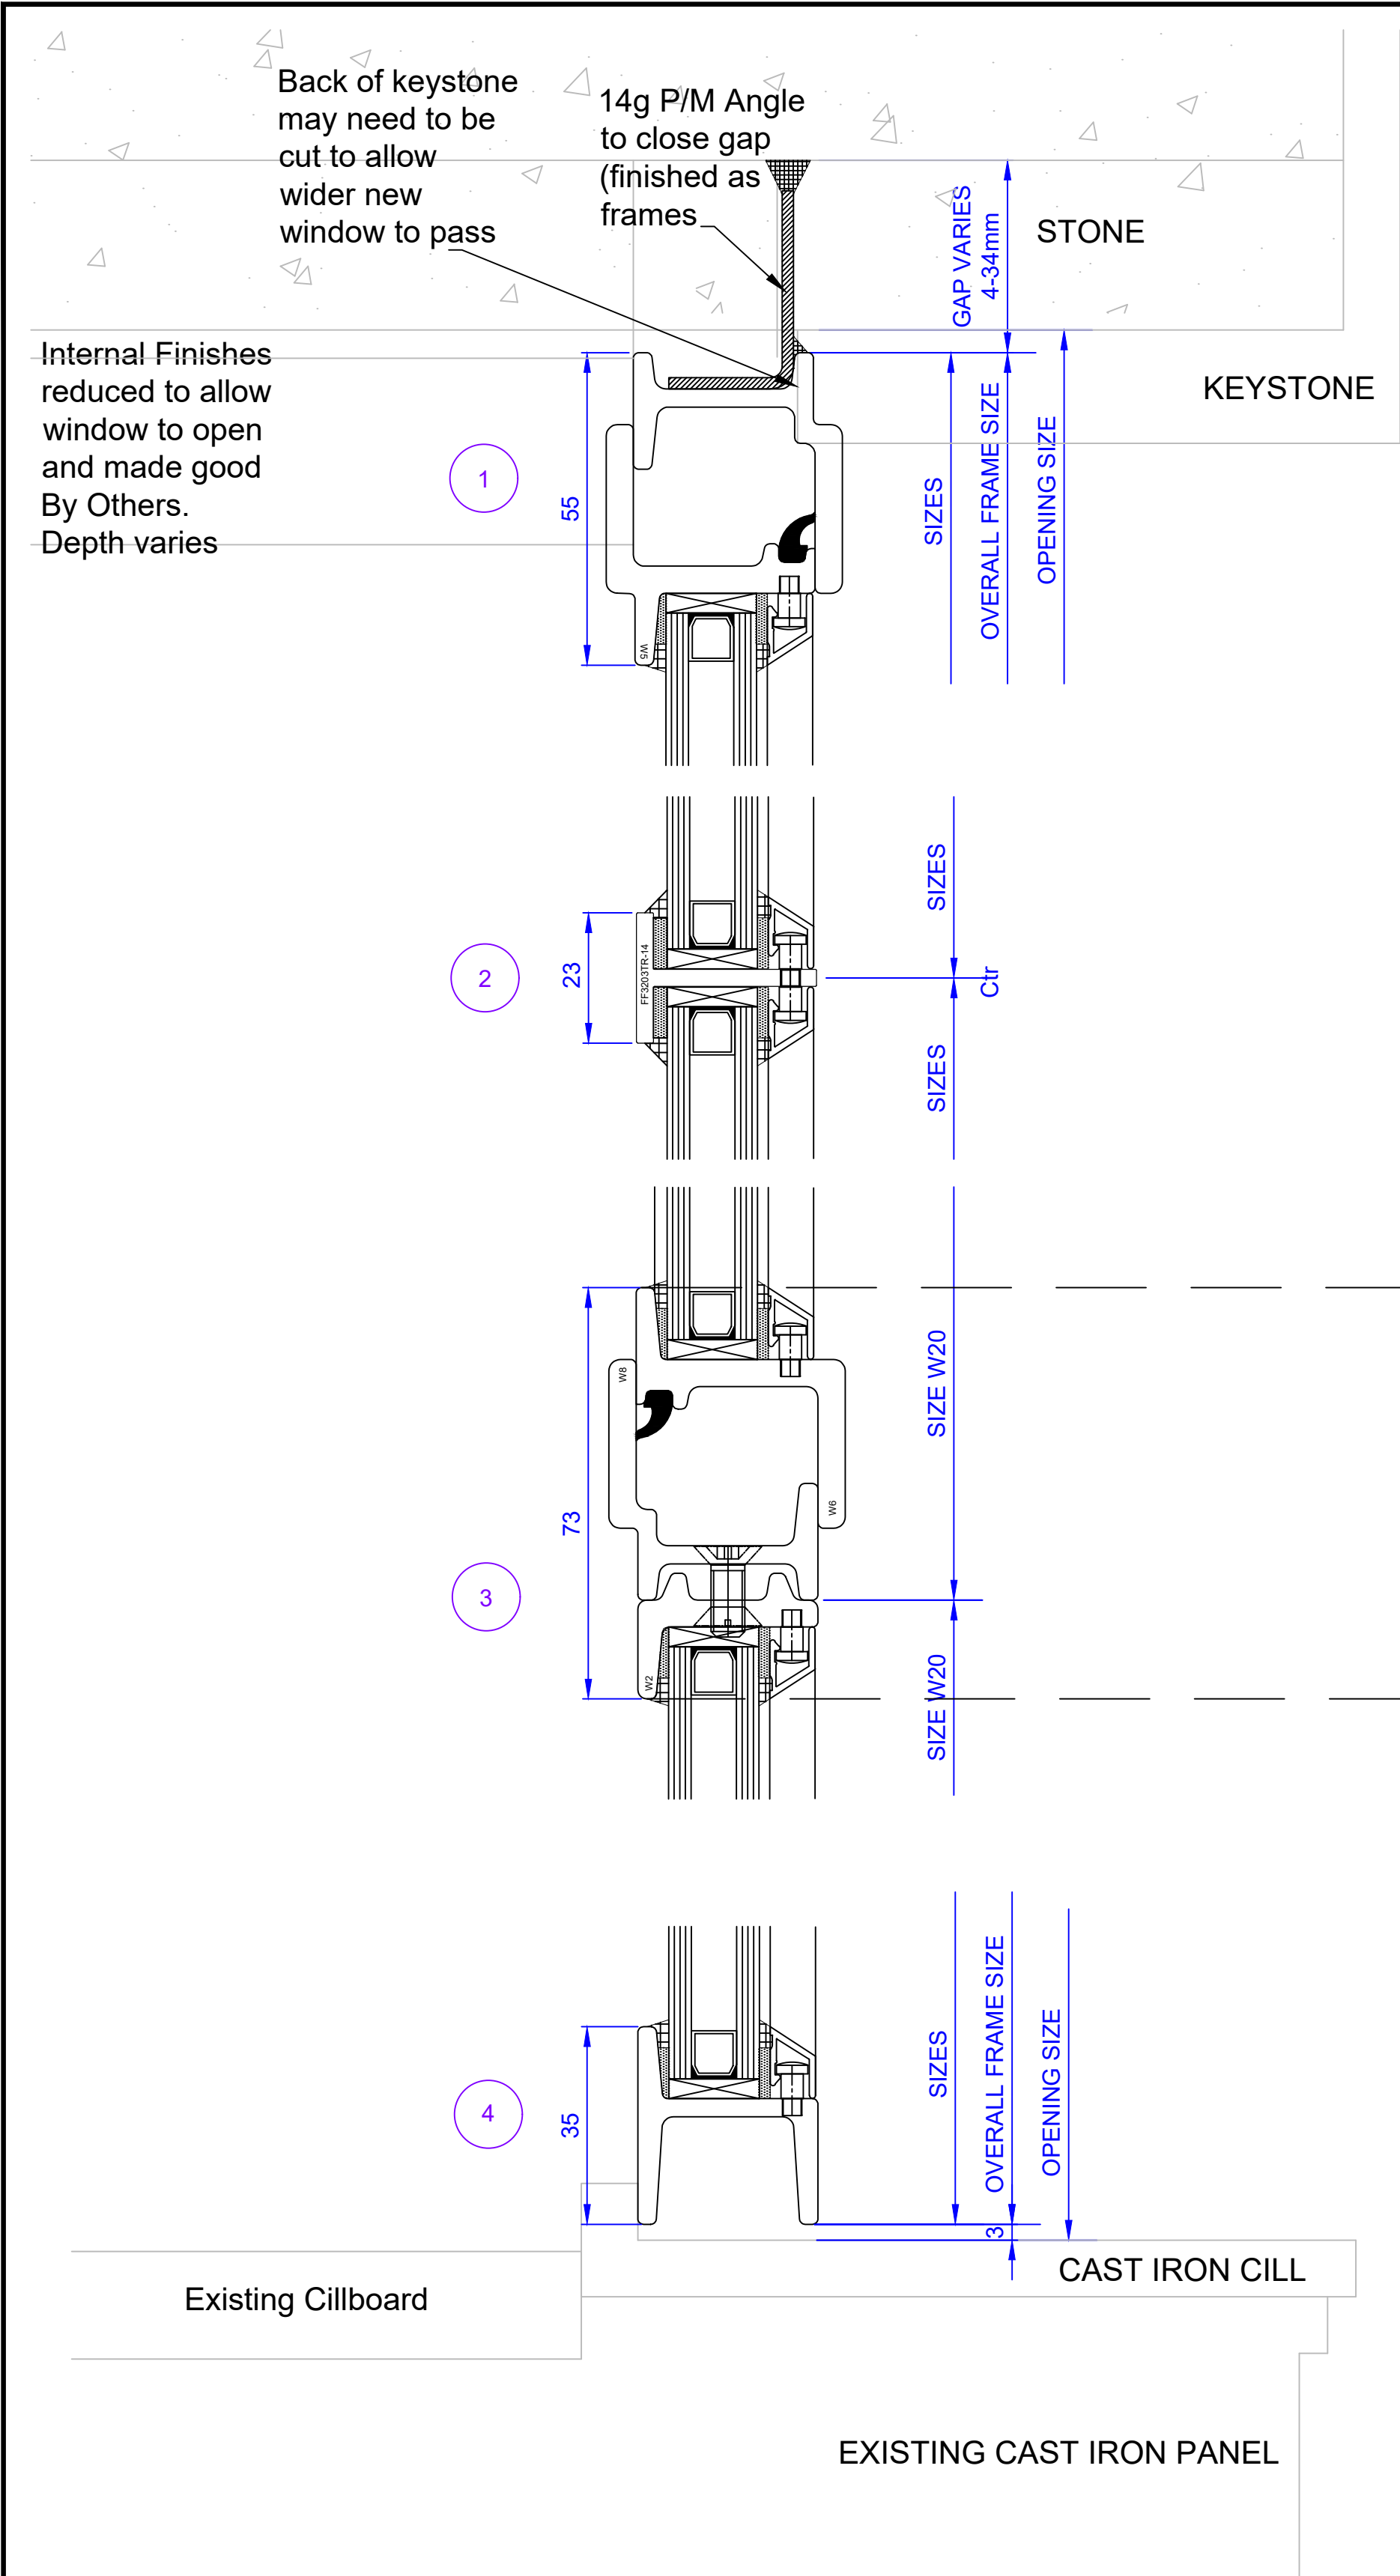

PROPOSED W20 PROFILES

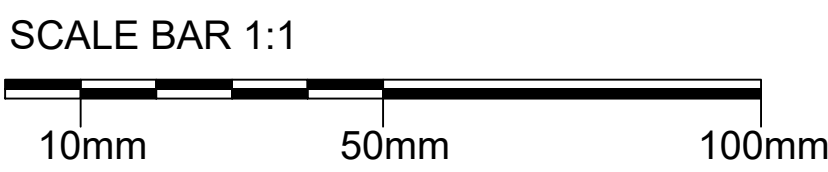

THIS DRAWING IS TO BE READ IN CONJUNCTION WITH DRAWING Nos. W100235-05

© This drawing is the property of WEST LEIGH Ltd. It is a confidential document and must not be copied, used or its contents divulged without prior written consent.

FIGURED DIMENSIONS PREFERRED TO THOSE SCALED

All details are subject to change dependent on site conditions.

WEST
LEIGH

HEAD OFFICE:
WEST LEIGH LIMITED
Unit 6, Meridian Trading Estate,
Bugby's Way, Charlton,
London, SE7 7SJ
Telephone: 020-7232-0030
Web: www.west-leigh.co.uk
email: info@west-leigh.co.uk

constructionline

Steel Window
Association

SPECIFICATION

Please note that permissible bead tolerances of up to 2mm may occur as part of the standard manufacturing tolerances.

AMENDMENTS		
-	-	-

CONTRACTS NO.	CE.18157
WORKS NO.	W100235

SITE
CAFE NERO,
10-11 ARCADE BUILDINGS,
SOUTH STREET,
WORTHING.
BN11 3AA.

TITLE OF DRAWING
PROPOSED DETAILS OF
REPLACEMENT W20 STEEL
WINDOWS.

SCALE 1:1 @ A1	DRAWN	04.06.26	DE
	CHECKED	-	-
DRAWING NO. W100235-06	REVISION	STATUS	
	-	FOR APPROVAL	