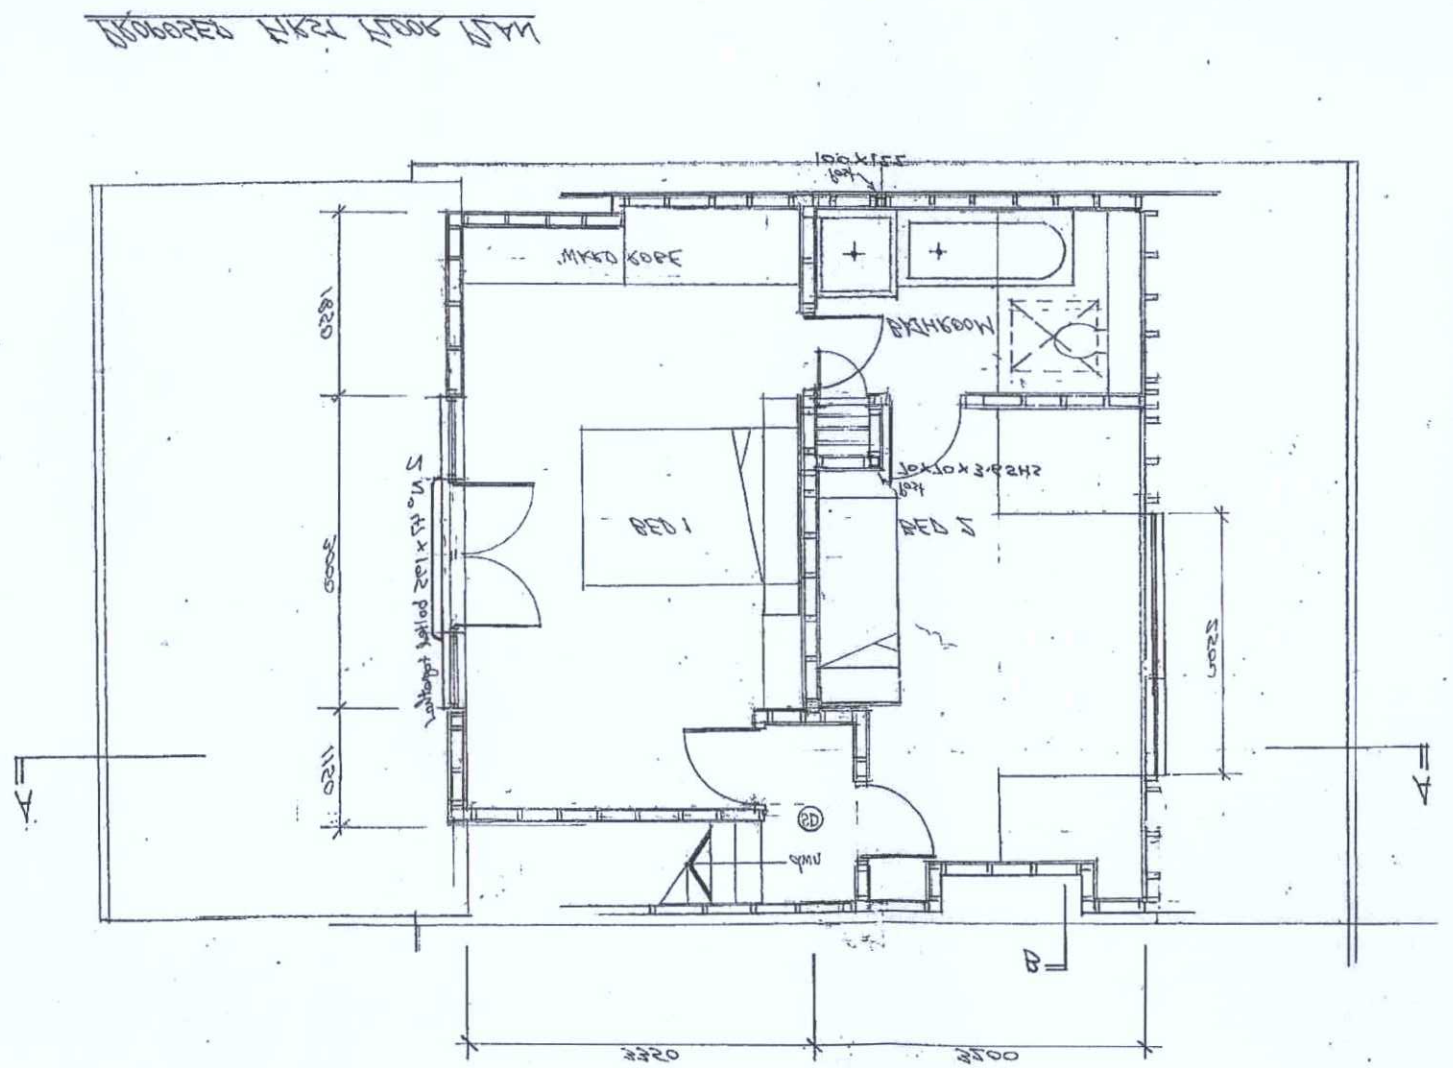


DRG No 1012 - 2

SCALE 1:50

DATE FEB 2018

REVISIONS

A

ADUR & WORTHING PLANNING SERVICES

PLAN AWDM 0438/18

DATE Rec: 23/2/18

AMENDMENT