


A3 PAPER SIZE

SCALE 0 1 2 3 4 5 METRES

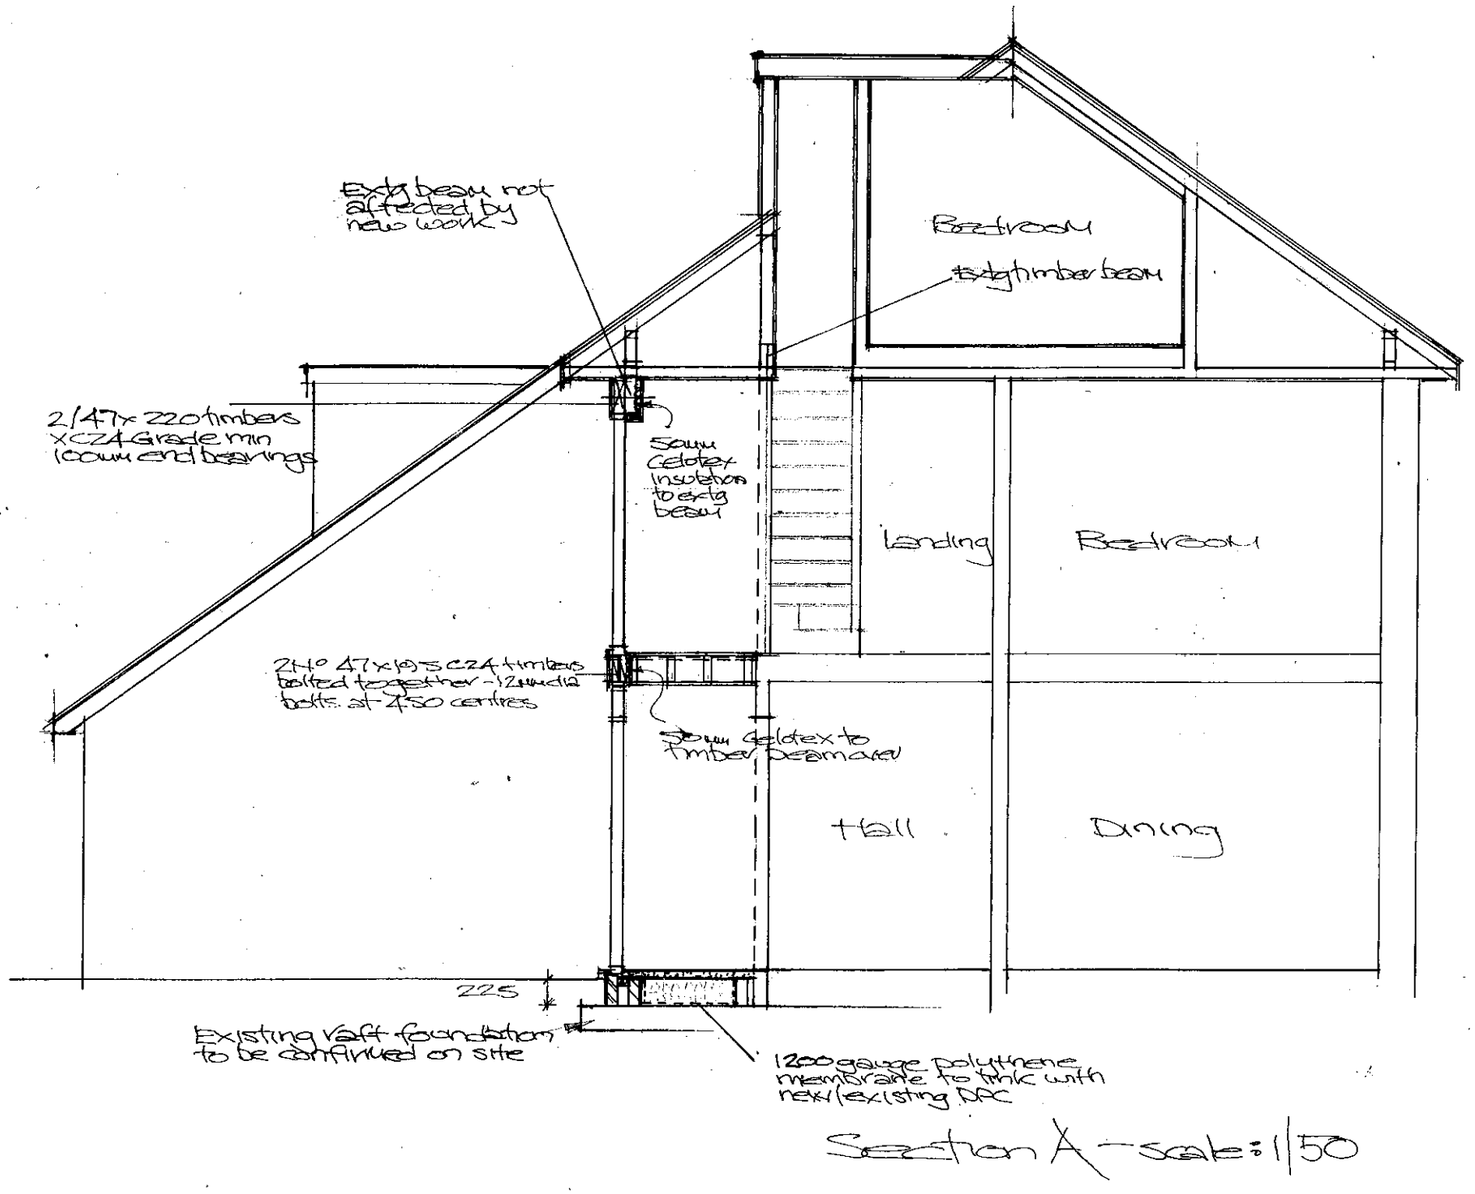

Section A - scale: 1/50

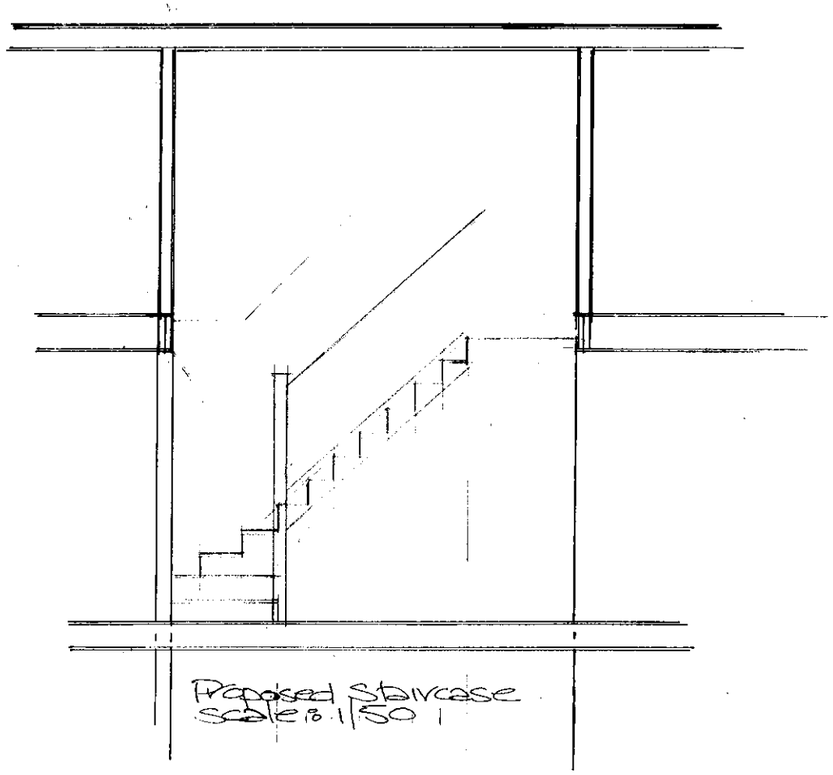

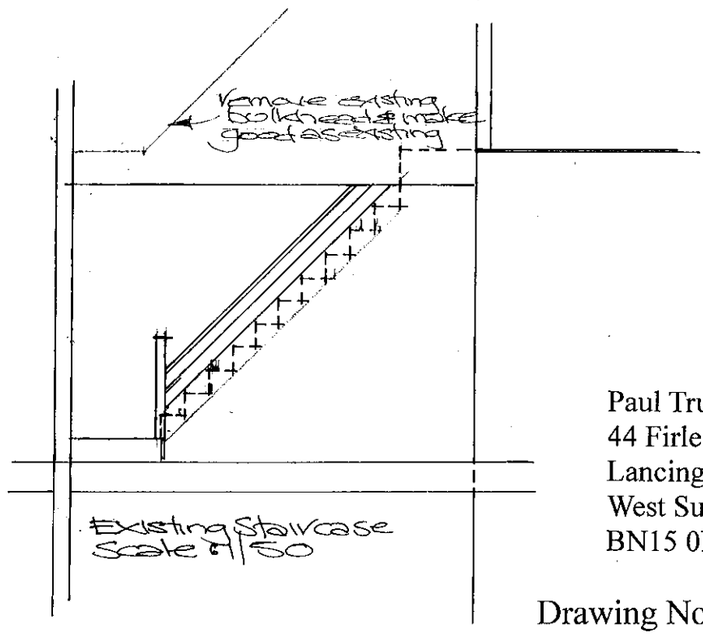

129 OLD FORT ROAD
SHOREHAM BY SEA
WEST SUSSEX BN43 5HB

Paul Trussler
44 Firle Road
Lancing
West Sussex
BN15 0NZ

Drawing No. 22/129/5