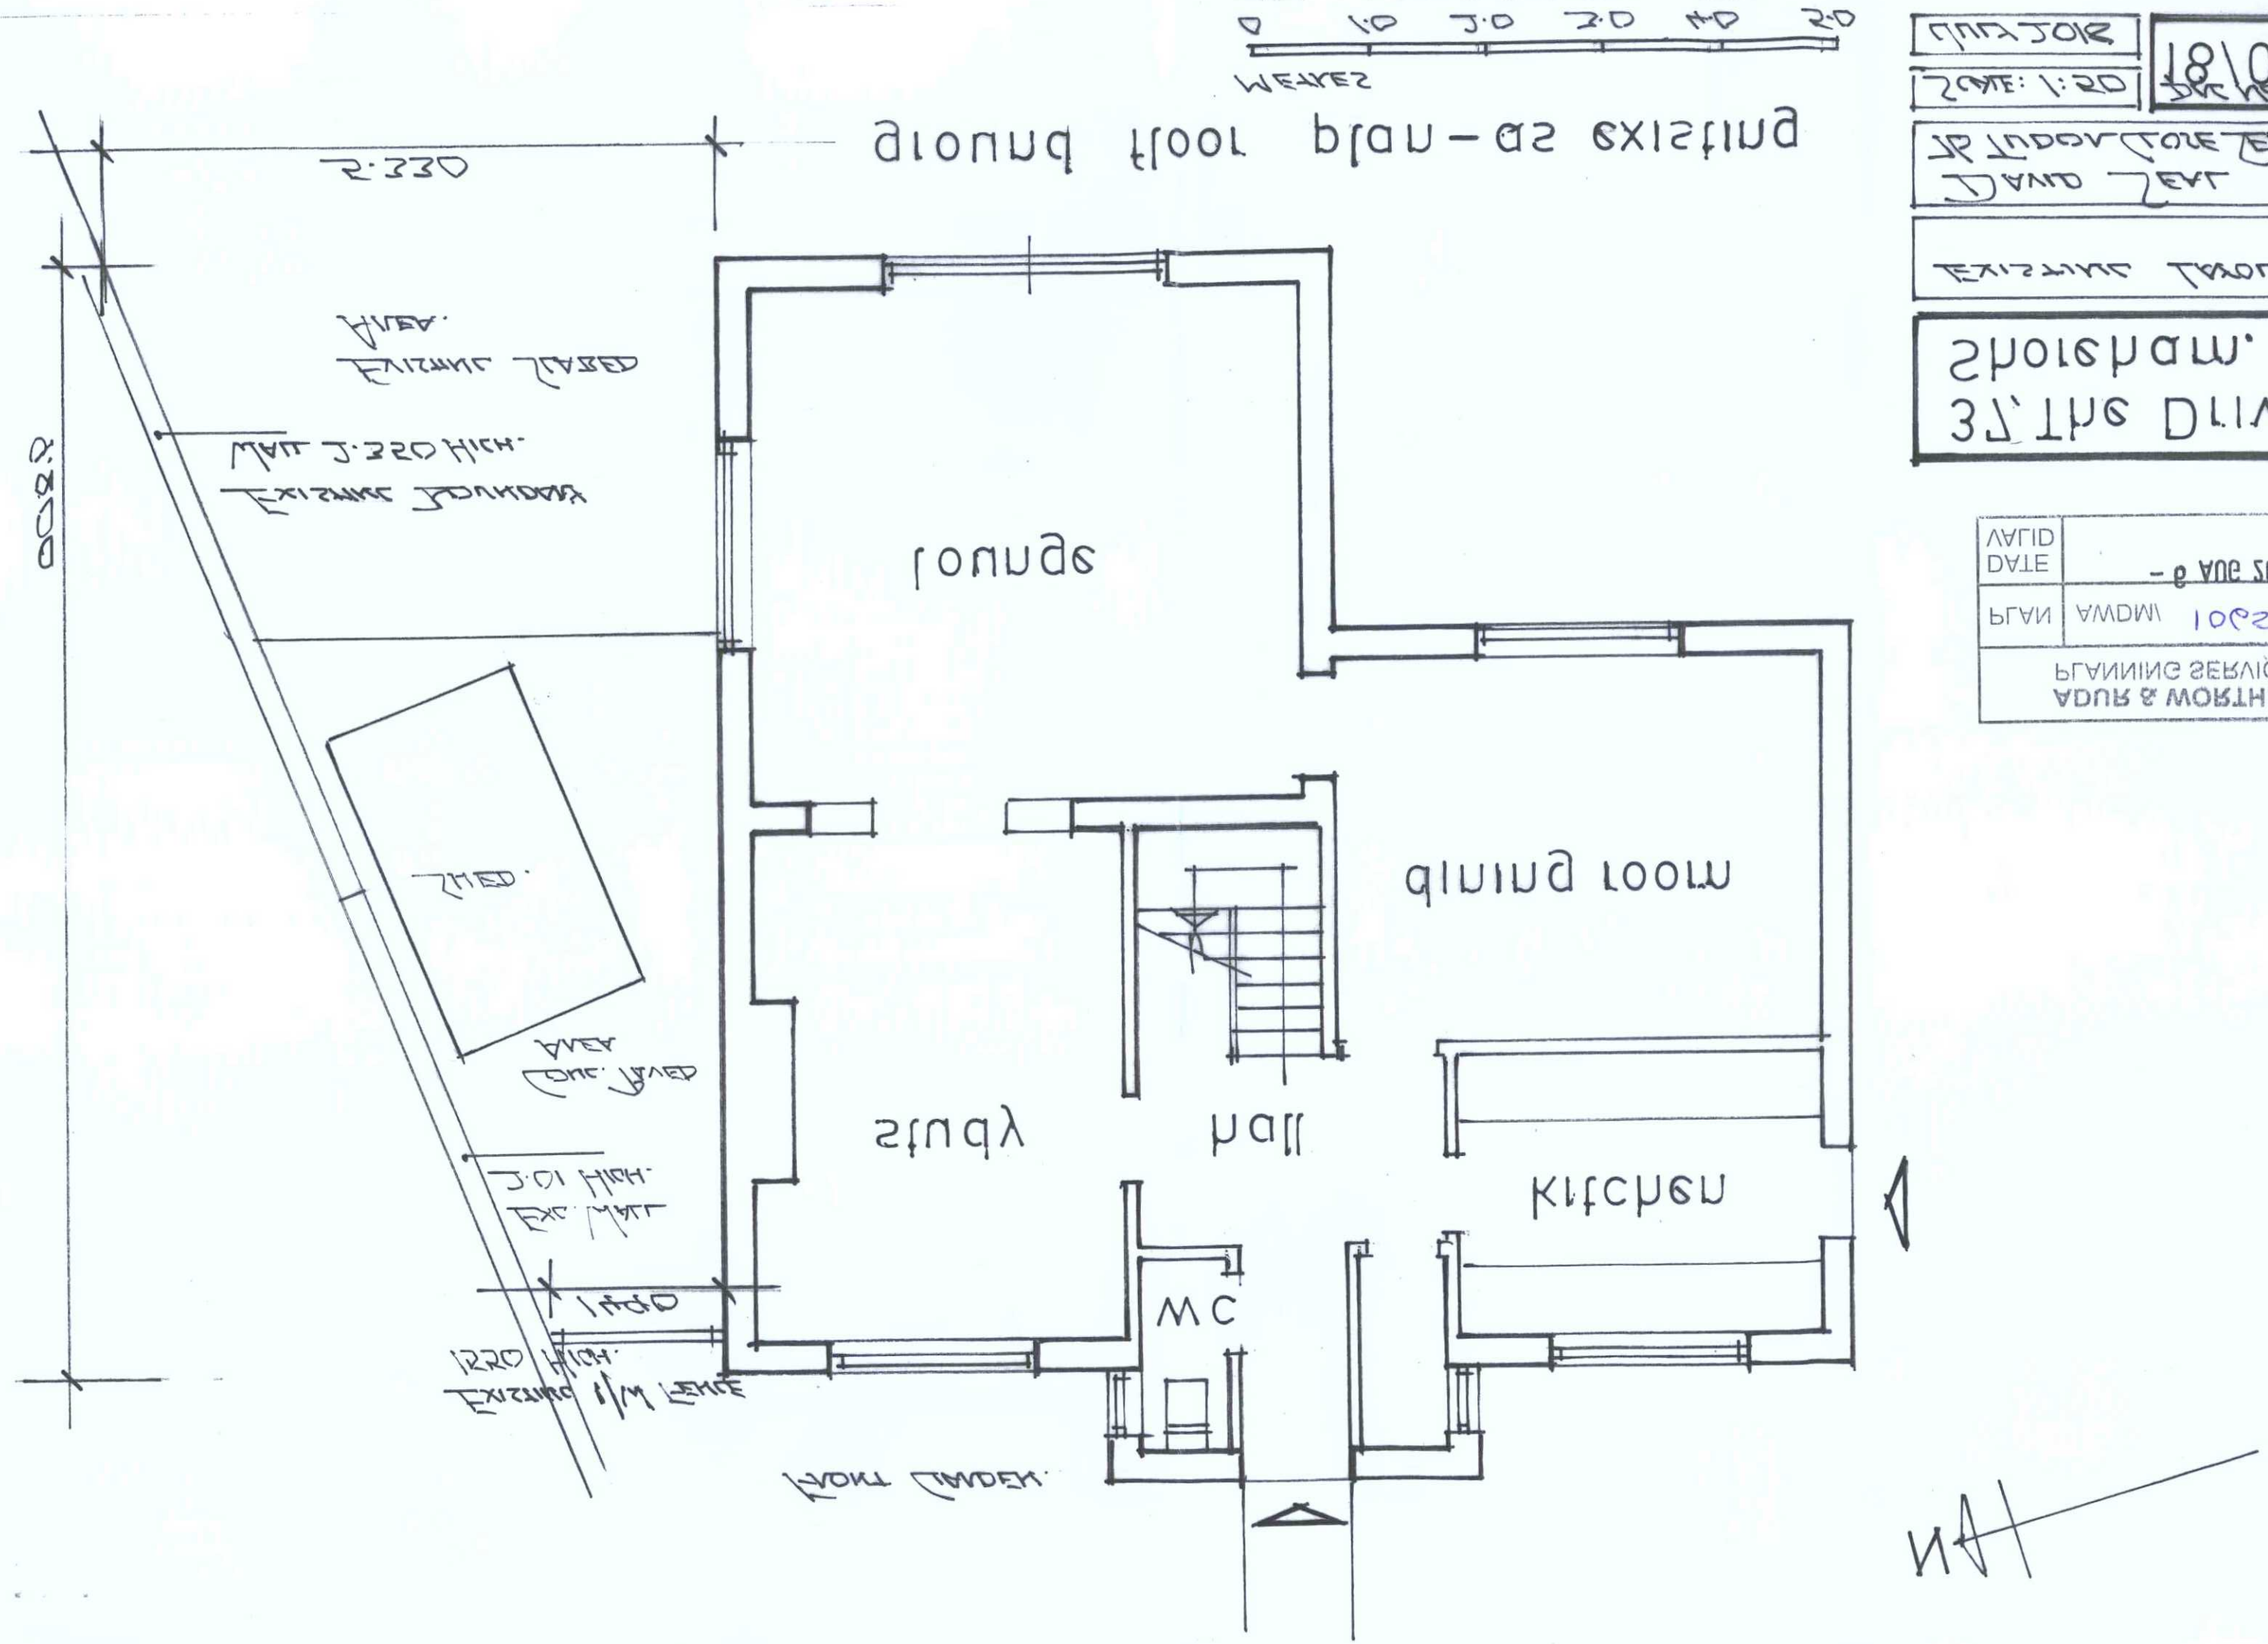

Shoreham.

37, The Drive.

Existing Layout

David Leal

18/02/21

Date No.

Scale: 1:50

Aug 2018

PLAN	AWDM 1092/18
DATE	- 6 AUG 2018
VALID	

PLANNING SERVICES

ADUR & WORTHING